




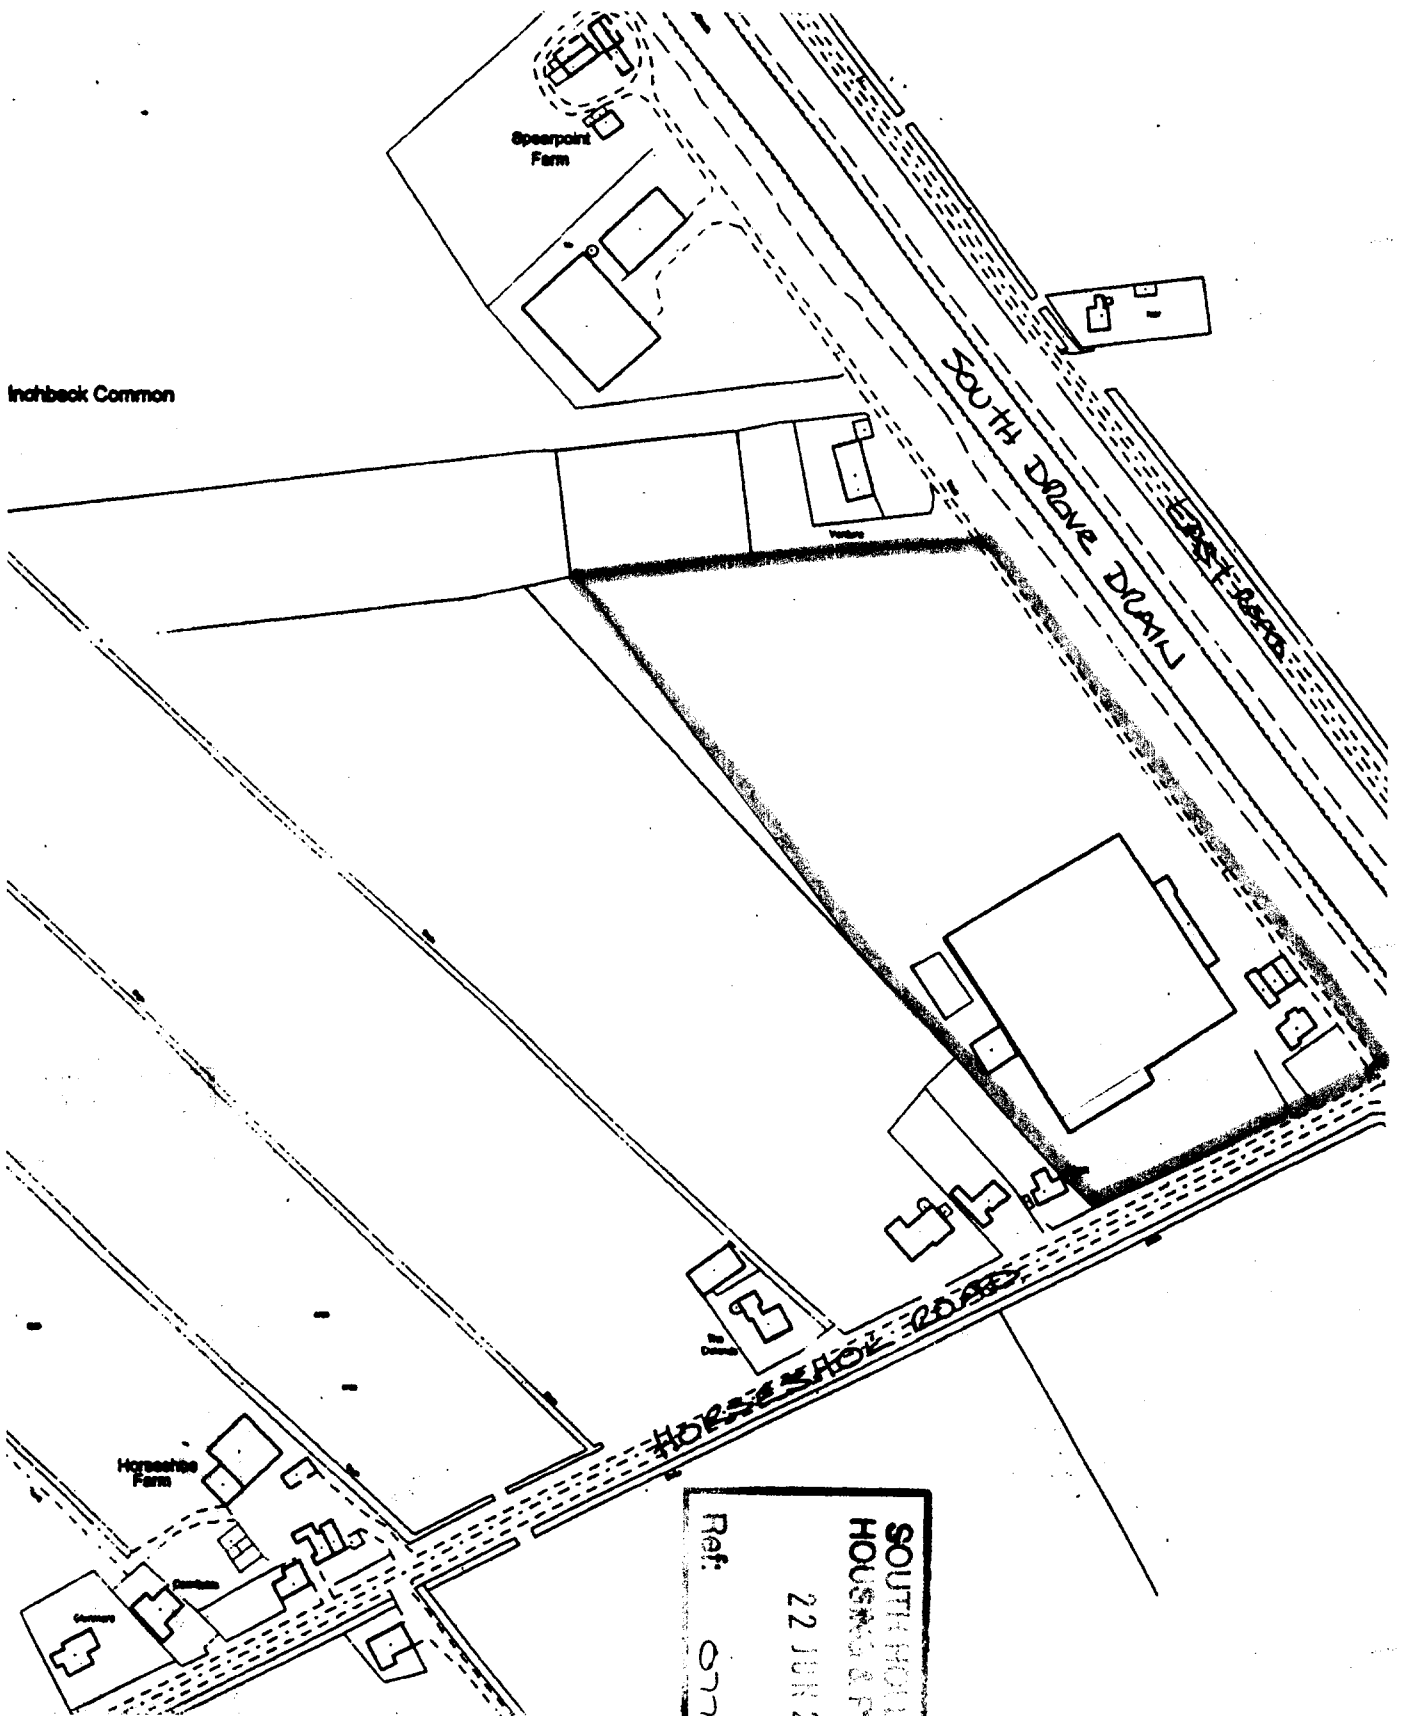

SOUTH HOLLAND DC
HOUSING & PLANNING
22 JUN 2001
Ref: 0772101

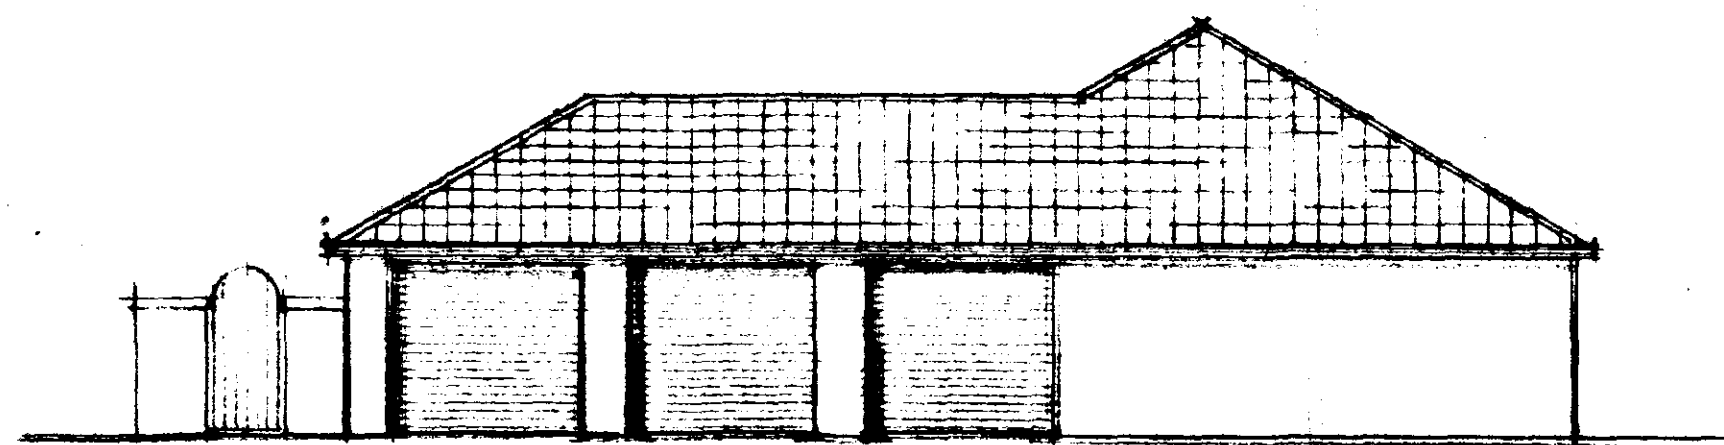


east

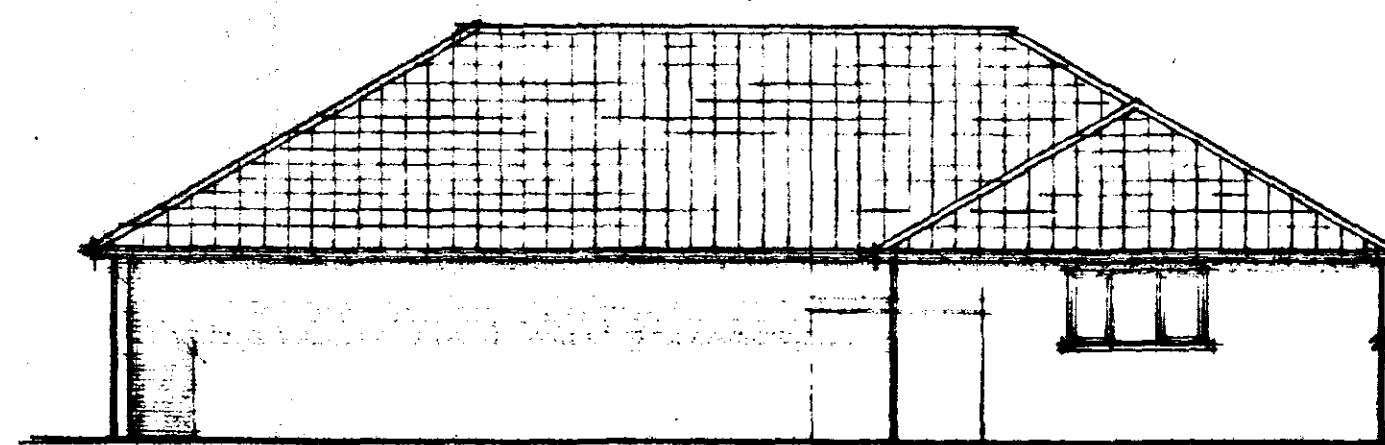


south

Marley Mandip - for house orange


Discolor Motor Burn brick

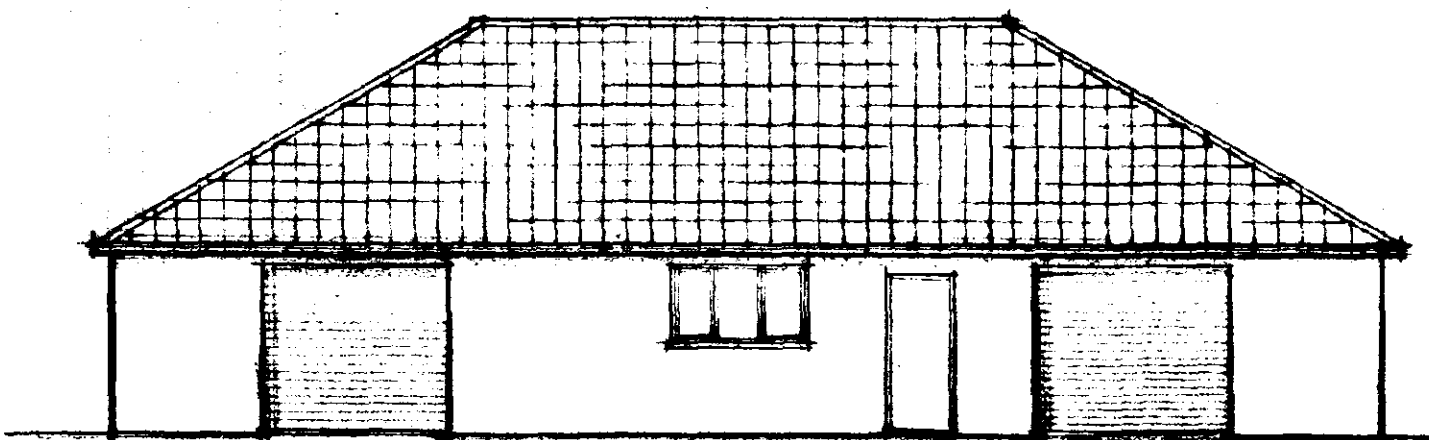

north


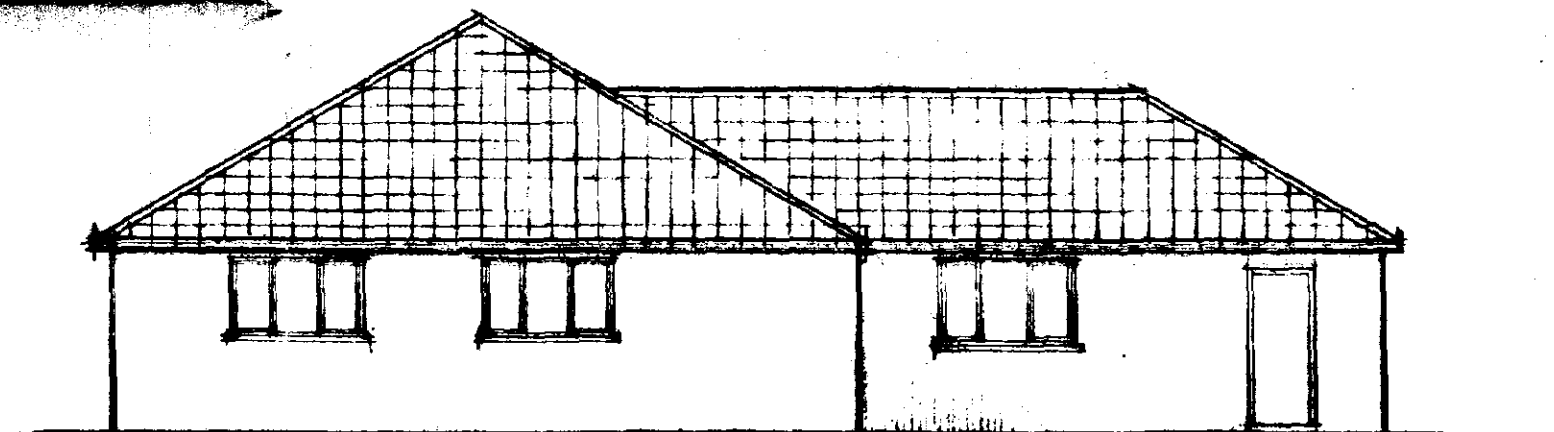


west

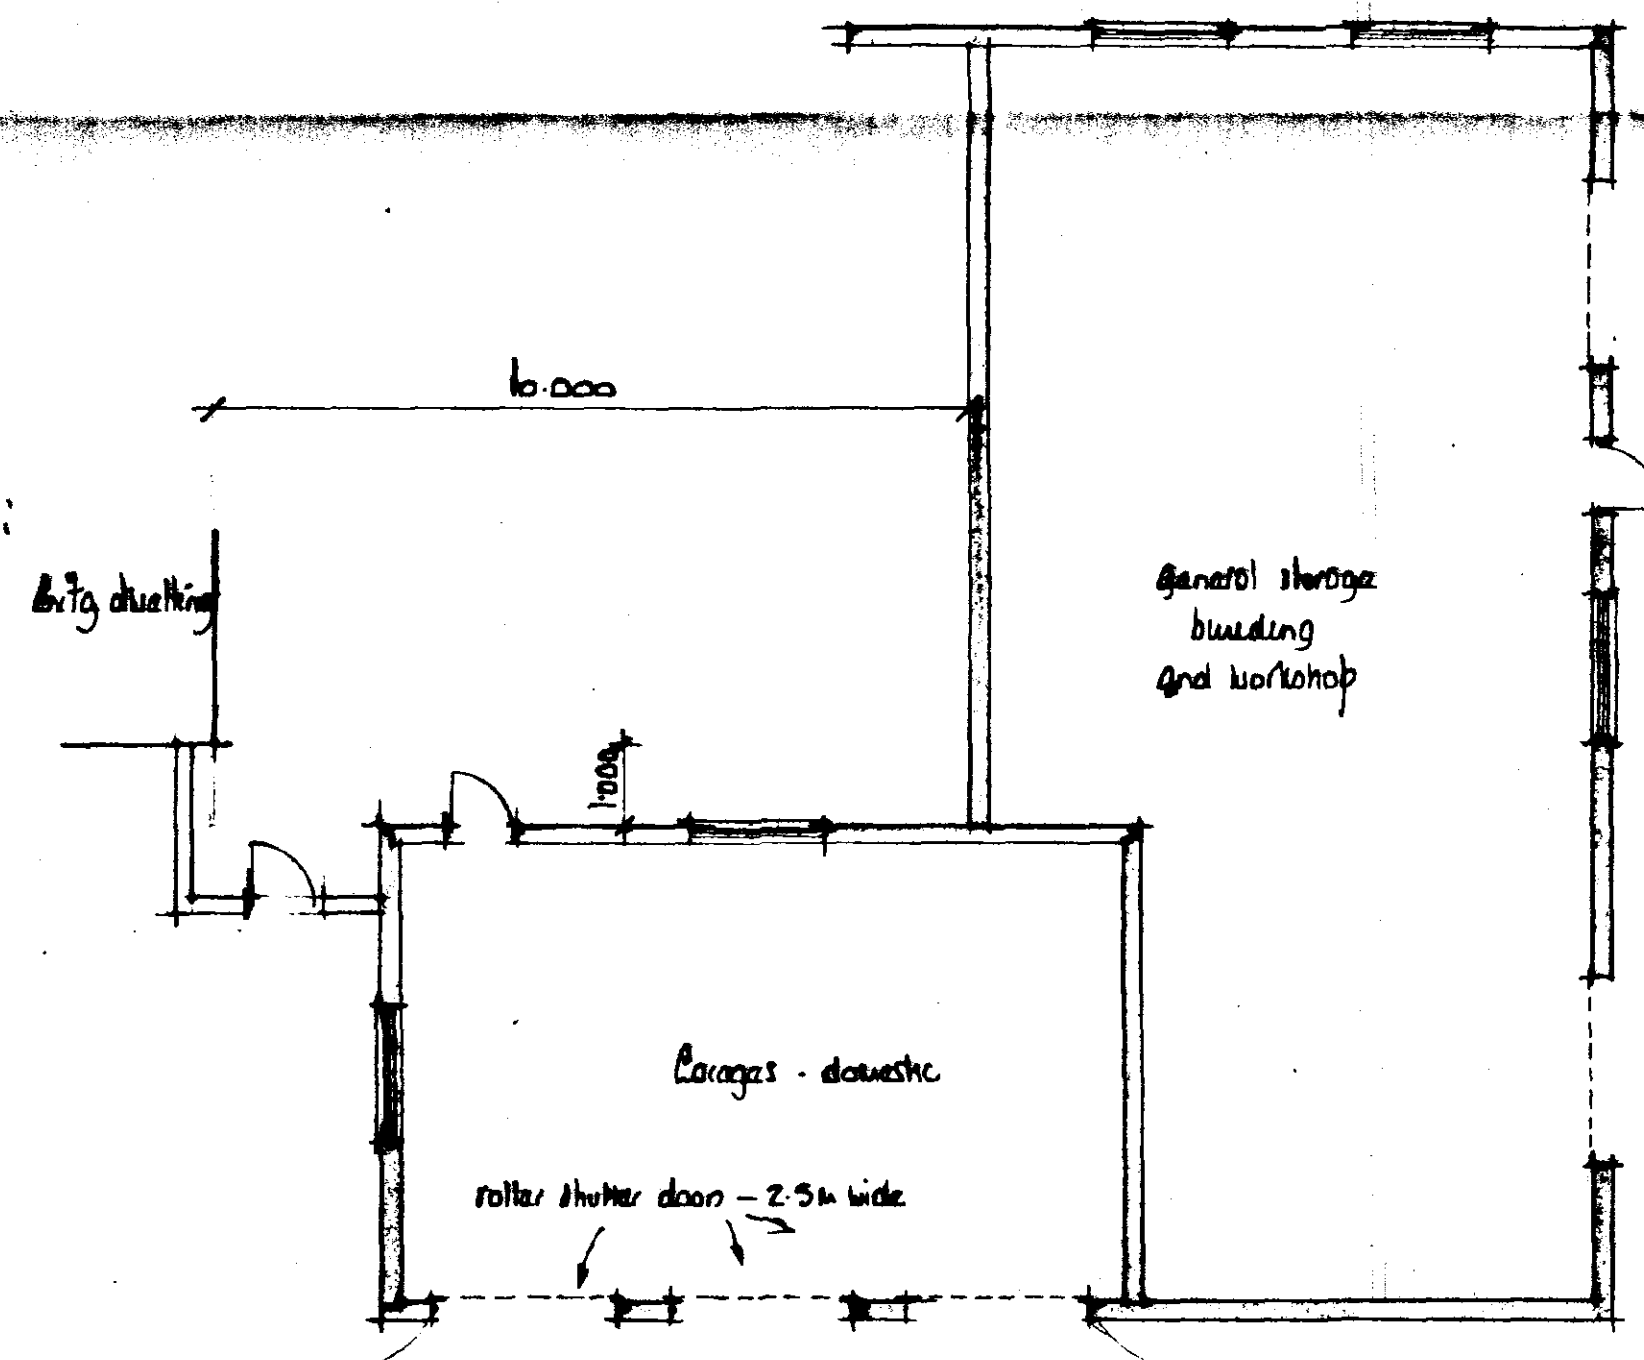

A		Date	Revisions
© copyright			
East Midlands Design Associates "Willow Lodge", Horseshoe Road, Spalding, Lincs. PE11 3JA Tel: Spalding (0775) 757900			
Client BRUCE PAUL JENNISON			
Job Title REDESIGN LAMARCO & WORKSHOP / STORE AT HORSESHOE ROAD SPALDING Lincs			
Drawing Title Plan - ELEVATION			
Scale 1:100			
Date		Drawn by	
22 JUN 01		AL	
DETERMINED PLAN		Dwg. No 01/04/01	

SOUTH HOLLAND DC
HOUSING & PLANNING
22 JUN 2001
Ref: 072101

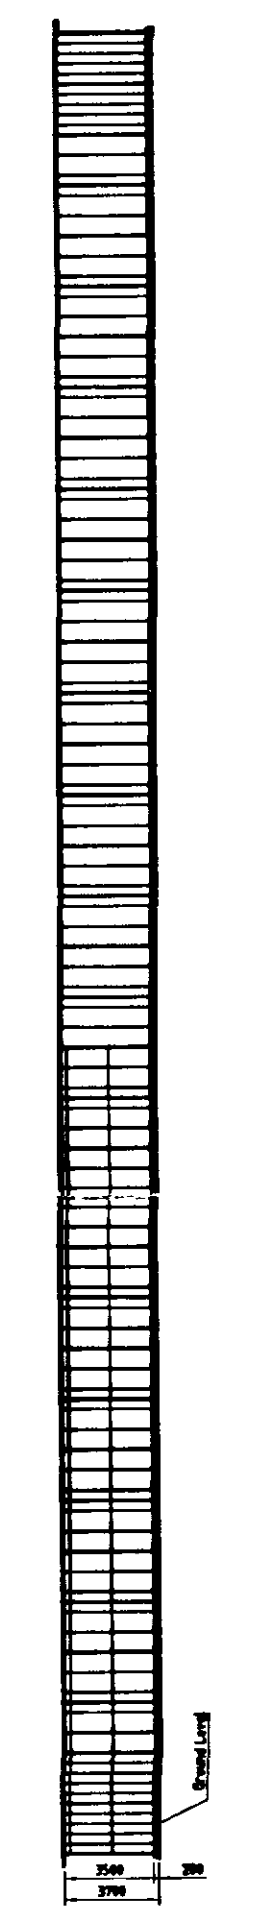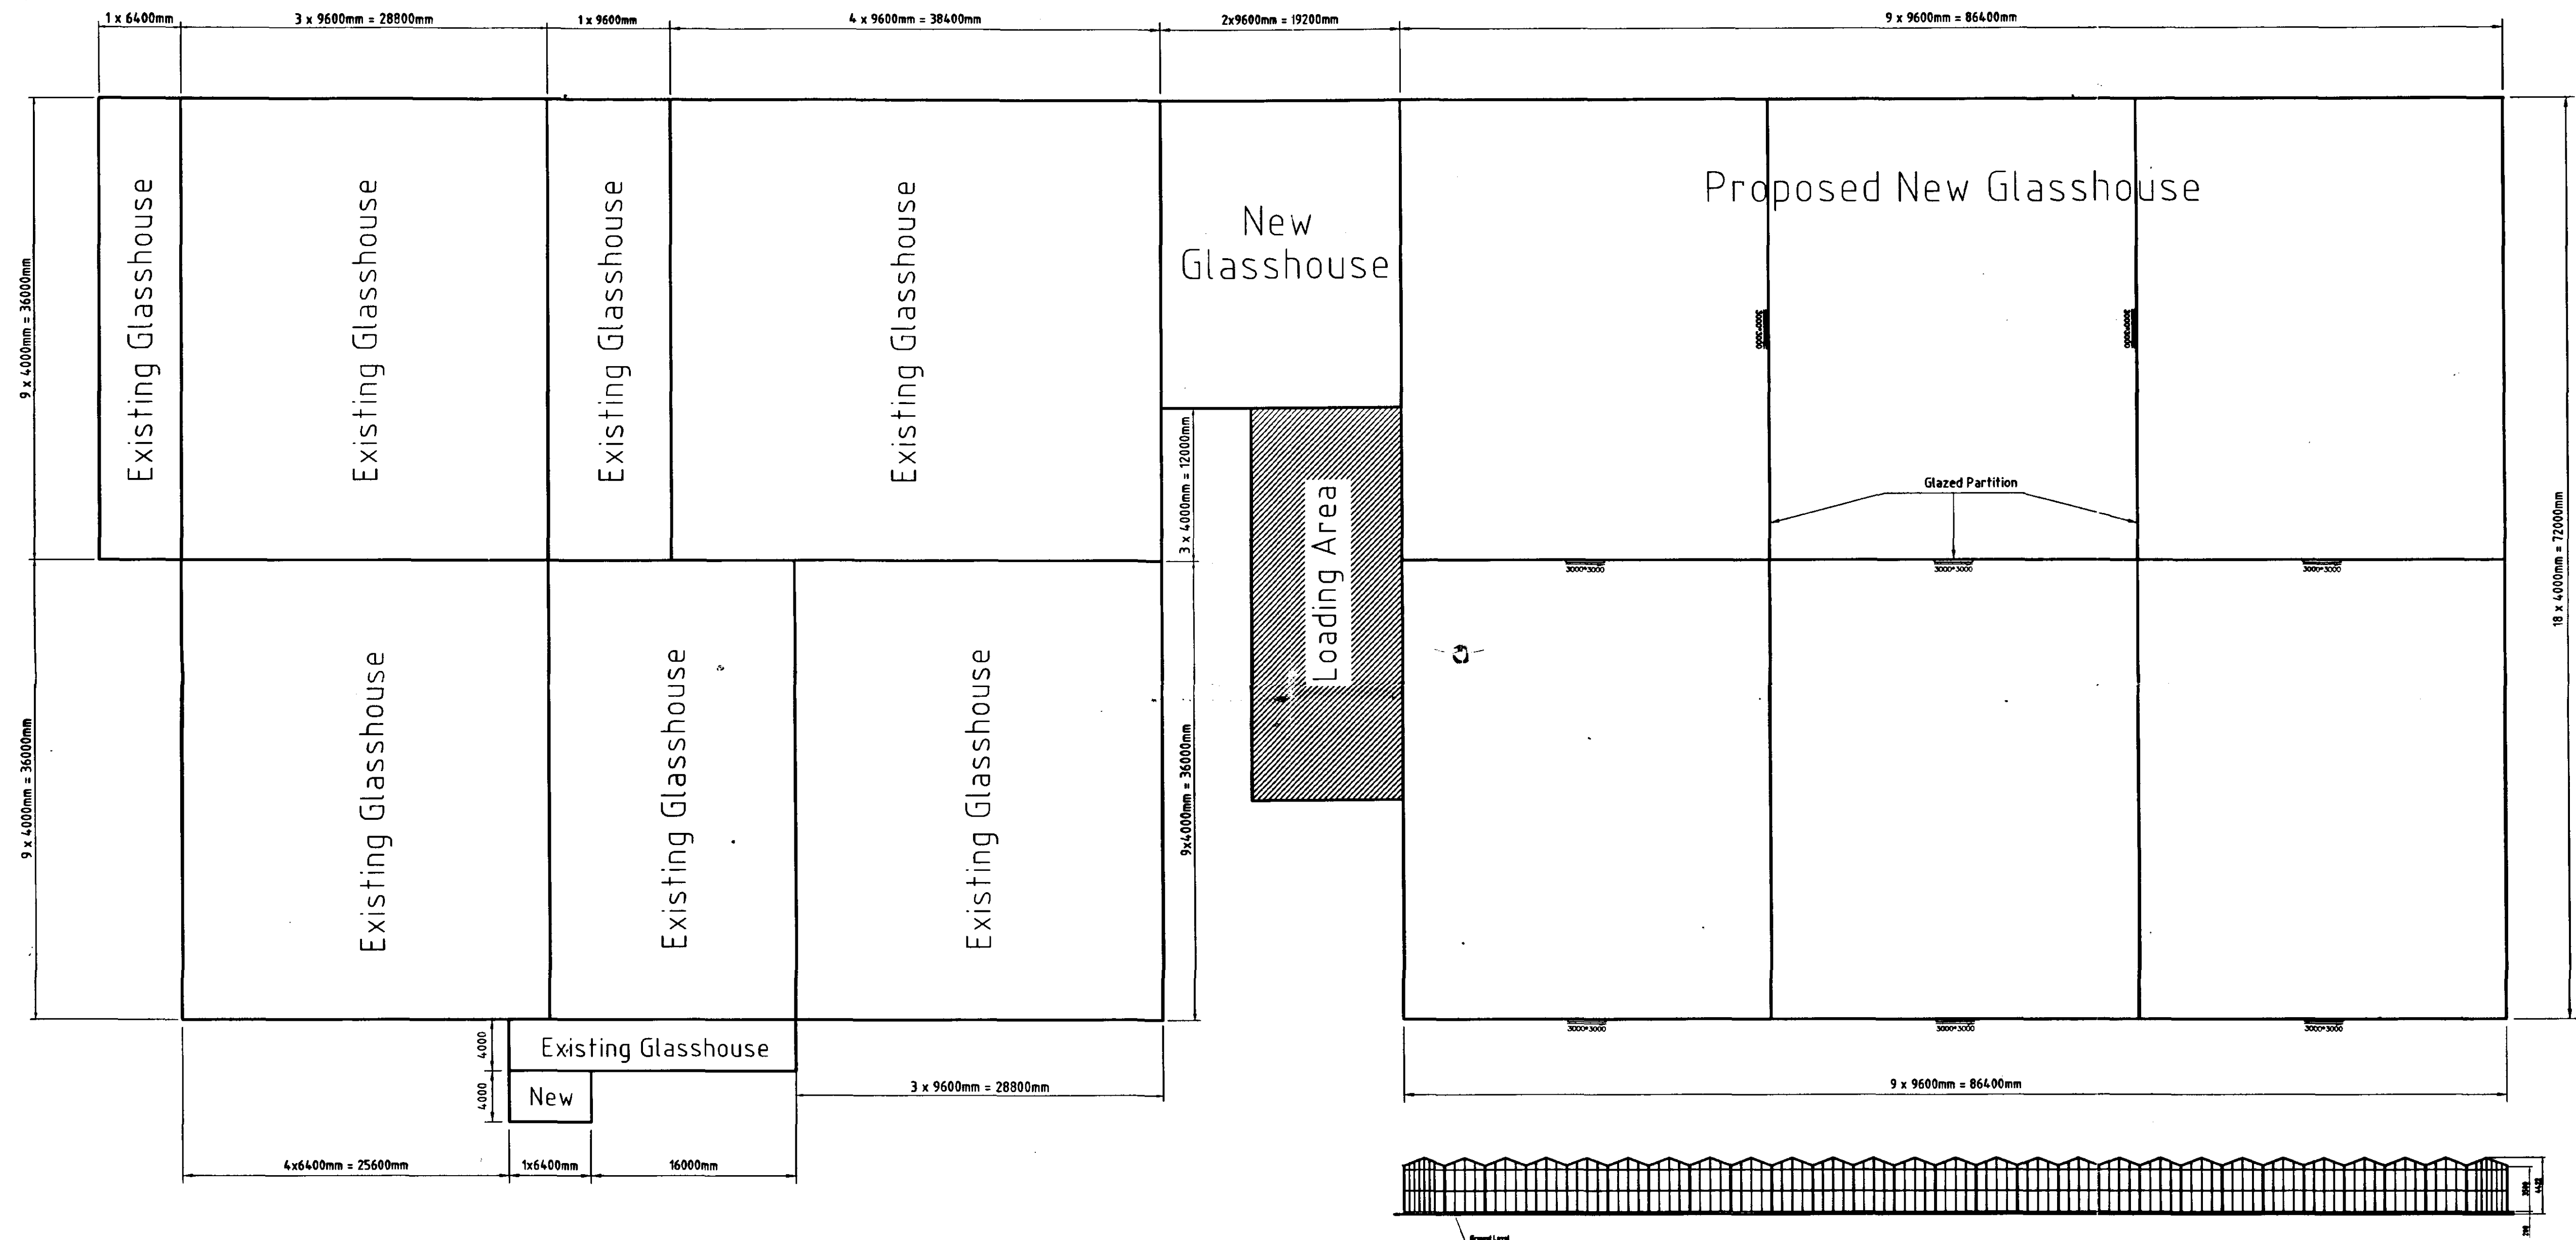

SOUTH HOLLAND DC
HOUSING & PLANNING
22 JUN 2001
Ref: H161672/01

Customer To Decide Position Of Doors **DETERMINED** PLAN

Bridge Farm Nurseries, Horseshoe Road, Spalding, Lincs, PE11 3BE.	contract	C		
	scale	1: 300	B	
	checked	A		
Plan Greenhouse	date	30/01/01	CH	DAT SIG

HOK Engineering Ltd.
Ottringham Road, Keyingham
Near Hull HU12 9RX
Tel. (01964) 622710 Fax. 626675

Drawn by
D.L.

sheet number
0/a