


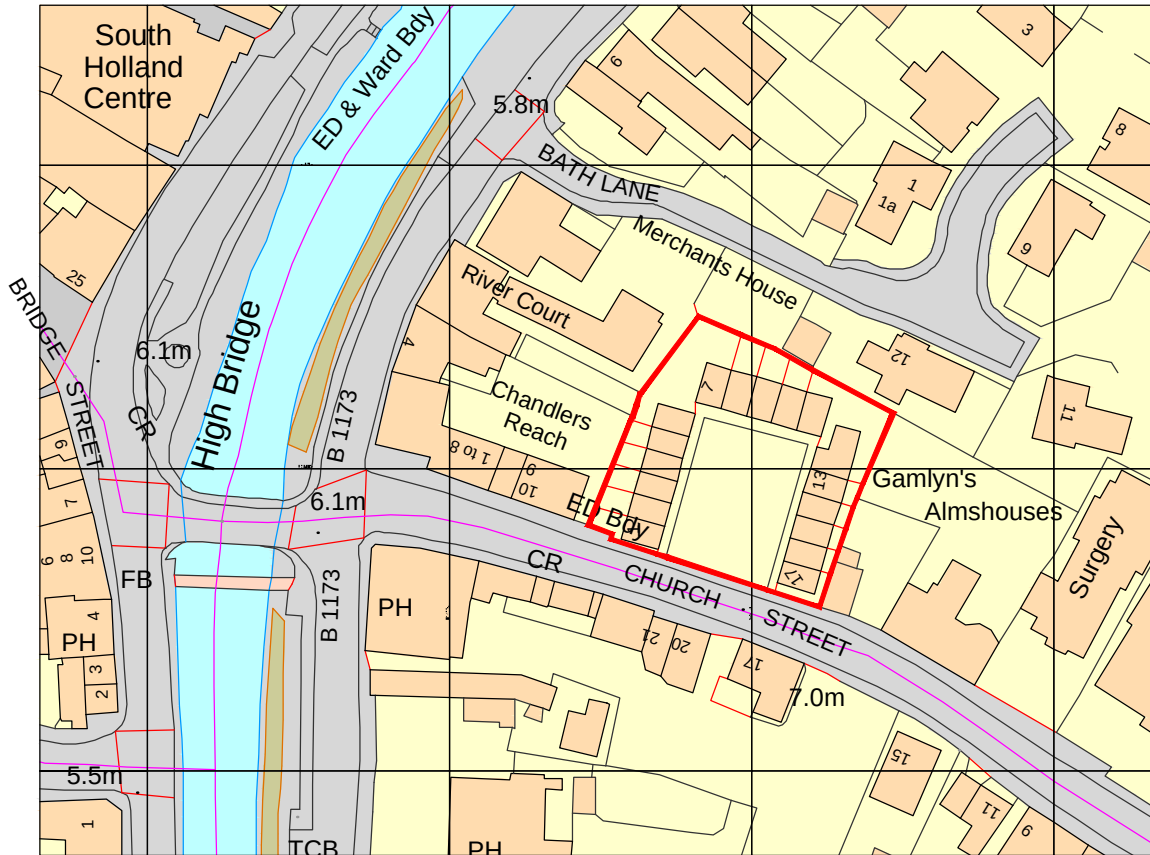

Ordnance Survey, (c) Crown Copyright 2014. All rights reserved. Licence number 100022432

Site Location Plan -
(Scale : 1 to 1250 @ A4 Size)



Ref.	Date	Description	Initial
Oglesby & Limb Ltd Chartered Architects Suites 4 & 5, Market Chambers 12 Market Place, Spalding, Lincs PE11 1SL Tel: 01775 761196 e-mail: design@o-ltd.co.uk O&L			
Client: South Holland District Council			
Project: Proposed Alterations To The Square, Church Street, Spalding			
Drawing Title: Site Location Plan GENERAL ISSUE			
Date:	Jan 2015	Scale:	1 to 1250 @ A4
Drawn by:	CLS	Checked by:	AJO
Drawing Number:		Rev	
A1103 - 01			

SCALE 1 : 1250
SCALE 1 : 1

0m 10m 20m 40m 60m 80m 100m 120m