

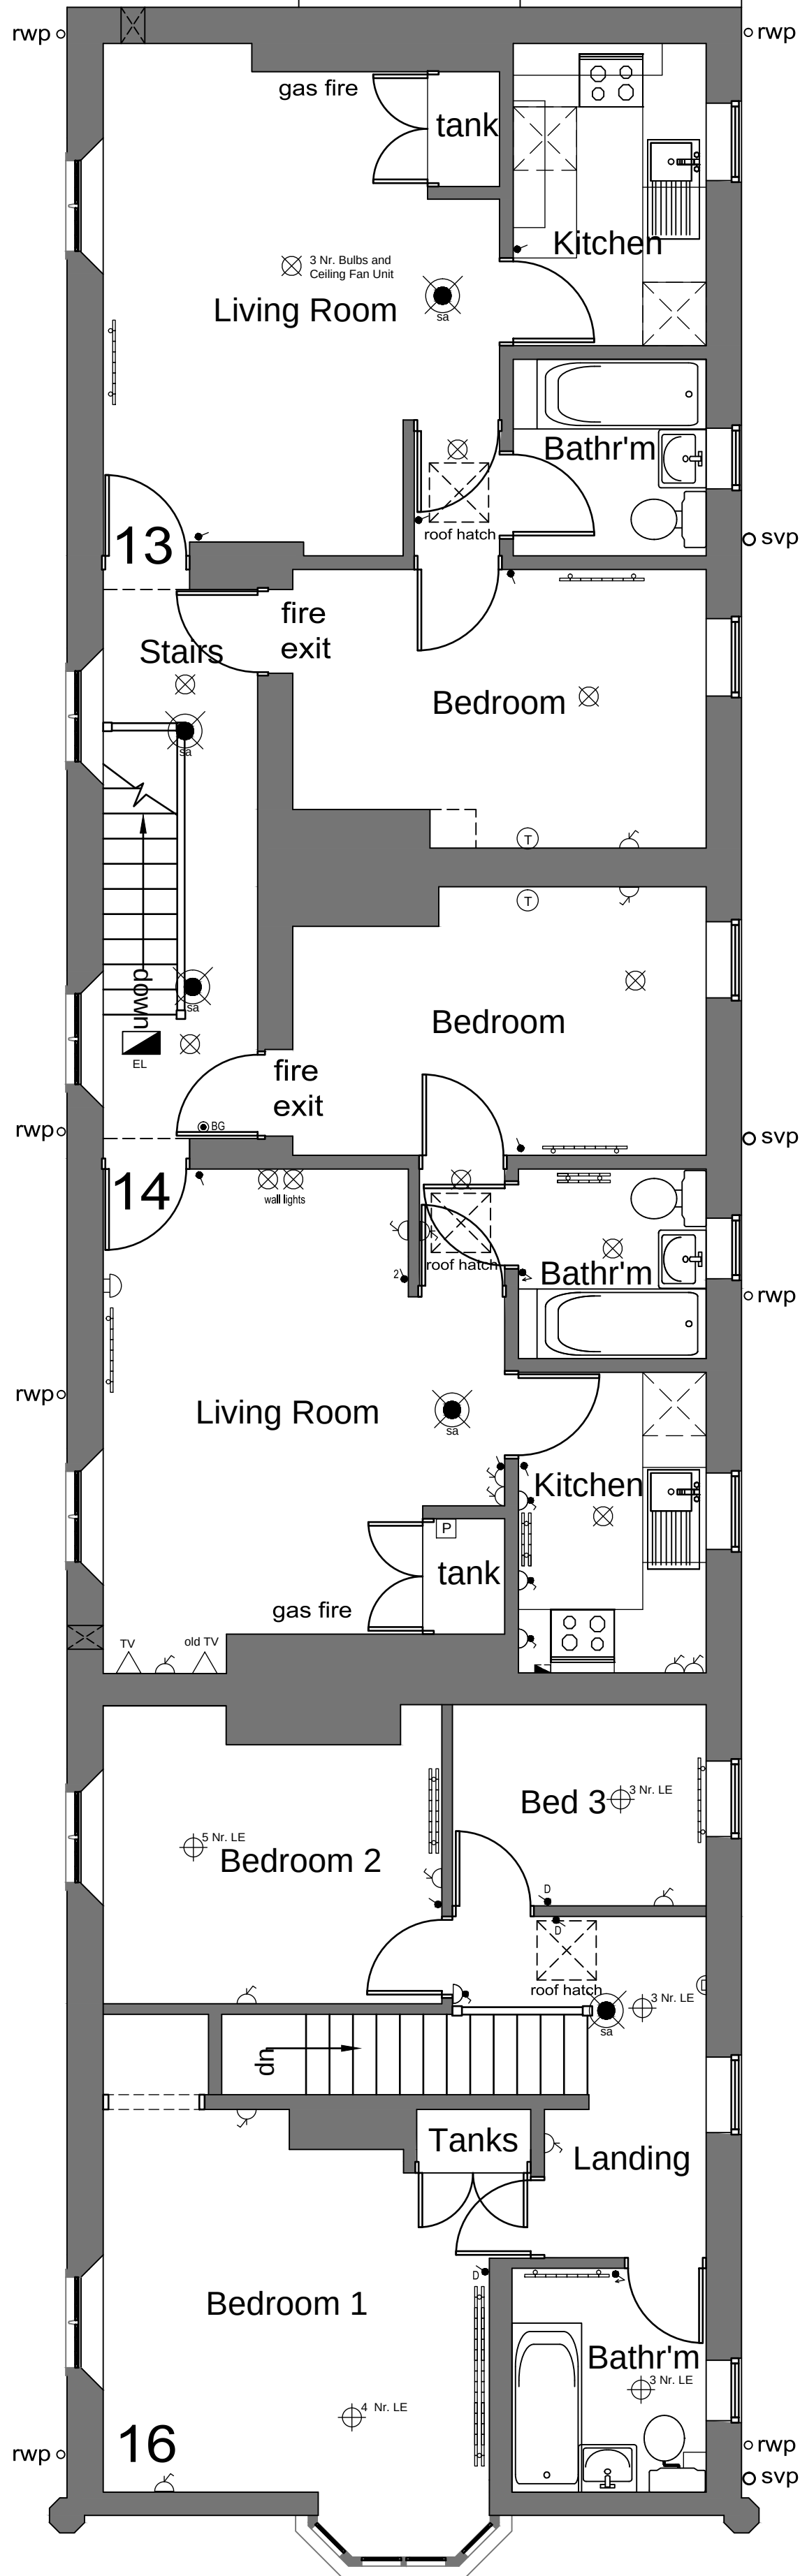


DO NOT SCALE THIS DRAWING. THE CONTRACTOR IS DEEMED TO HAVE CHECKED ALL DIMENSIONS ON SITE AND REPORT ANY DISCREPANCIES TO OGLESBY & LIMB LTD. THE CONTENTS OF THIS DRAWING ARE COVERED BY COPYRIGHT AND REMAIN THE PROPERTY OF OGLESBY & LIMB LTD. WRITTEN APPROVAL MUST BE OBTAINED FROM OGLESBY & LIMB LTD PRIOR TO DUPLICATION OR REPRODUCTION OF THIS DRAWING OR ITS CONTENTS. ANY DIMENSIONS NOT SHOWN ARE TO BE CHECKED AND AGREED WITH OGLESBY & LIMB LTD.

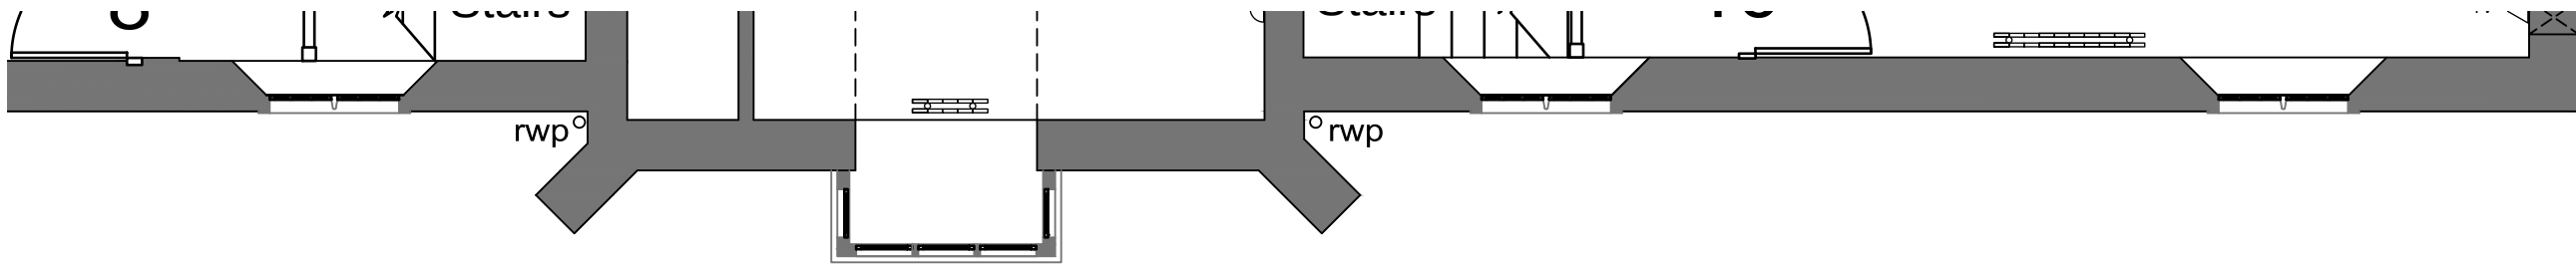

LEGEND:-	
	ELECTRIC FAN HEATER
	BLANK OUTLET COVER PLATE
	SINGLE SOCKET (SWITCHED)
	DOUBLE SOCKET (SWITCHED)
	ISOLATOR SWITCH EXTRACT FAN
	TELEPHONE POINT
	TELEVISION POINT (SHARED AERIAL)
	CEILING PENDANT
	CEILING PENDANT LOW ENERGY FITTING
	BATTEN LIGHT FITTING
	EMERGENCY LIGHT
	RECESS DOWNLIGHTER
	LIGHT SWITCH
	DIMMER SWITCH
	PULL CORD LIGHT SWITCH
	REDUNDANT FIRE ALARM BELL
	BREAK GLASS FIRE ALARM CALL POINT
	BELL PUSH
	DOOR BELL
	WALL EXTRACT FAN
	BOILER PROGRAMMER
	CONSUMER UNIT
	ELECTRIC METER
	GAS METER
	SHAVER POINT
	SMOKE DETECTOR
	HEAT DETECTOR
	CARBON MONOXIDE DETECTOR
	THERMOSTAT
	FUSED SPUR
	FUSED SPUR (SWITCHED)
	OVEN SWITCH
	COOKER CONNECTION UNIT
	SINGLE UNSWITCHED SOCKET
	BOILER SWITCH
	CEILING MOUNTED EXTRACT FAN
	FLUORESCENT TUBE FITTING WITH DIFFUSER
	Single Panel Radiator LPHW
	Double Panel Radiator LPHW

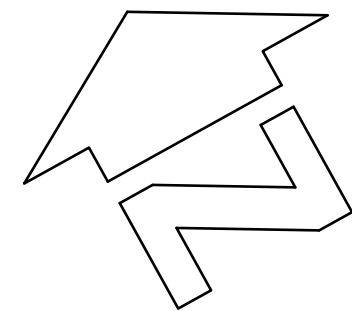

SCALE 1 : 50
SCALE 1 : 1
0m 0.5m 1m 2m 3m 4m 5m
0m 10mm 20mm 40mm 60mm 80mm 100mm

Existing First Floor Layout - (Scale : 1 to 50 @ A1 Size)
WEST BLOCK

A	Mar'2015	Surveyed M and E Added	CLS
Ref.	Date	Description	Initial

Oglesby & Limb Ltd
Chartered Architects

Suites 4 & 5, Market Chambers
12 Market Place, Spalding, Lincs
PE11 1SL

Tel: 01775 761196
e-mail: design@o-l-ltd.co.uk

Client:
South Holland District Council

Project:
**Proposed Alterations To,
The Square
Church Street,
Spalding**

Drawing Title:
**West Block First Floor As Existing
GENERAL ISSUE**

Date:	Jan 2015	Scale:	1 to 50 @ A1
Drawn by:	CLS	Checked by:	AJO

Drawing Number:	Rev:
A1103 - 07	A