


LEGEND:-




- [EFH] ELECTRIC FAN HEATER
- BLANK OUTLET COVER PLATE
- SINGLE SOCKET (SWITCHED)
- DOUBLE SOCKET (SWITCHED)
- ISOLATOR SWITCH EXTRACT FAN
- BT TELEPHONE POINT
- TV TELEVISION POINT (SHARED AERIAL)
- CEILING PENDANT
- LE CEILING PENDANT LOW ENERGY FITTING
- BATTEN LIGHT FITTING
- EL EMERGENCY LIGHT
- RECESS DOWNLIGHTER
- LIGHT SWITCH
- D DIMMER SWITCH
- PULL CORD LIGHT SWITCH
- REDUNDANT FIRE ALARM BELL
- BG BREAK GLASS FIRE ALARM CALL POINT
- DB BELL PUSH
- DB DOOR BELL

- WALL EXTRACT FAN
- P BOILER PROGRAMMER
- CU CONSUMER UNIT
- ELEC ELECTRIC METER
- GAS GAS METER
- SHAVER POINT
- SA SMOKE DETECTOR
- HD HEAT DETECTOR
- CM CARBON MONOXIDE DETECTOR
- T THERMOSTAT
- FUSED SPUR
- FUSED SPUR (SWITCHED)
- OVEN SWITCH
- COOKER CONNECTION UNIT
- SINGLE UNSWITCHED SOCKET
- BOILER SWITCH
- CEILING MOUNTED EXTRACT FAN
- FLUORESCENT TUBE FITTING WITH DIFFUSER
- Single Panel Radiator LPHW
- Double Panel Radiator LPHW

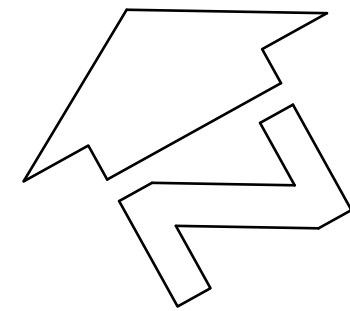

SCALE 1 : 50
SCALE 1 : 1

Existing First Floor Layout - (Scale : 1 to 50@ A 1 Size)
NORTH BLOCK

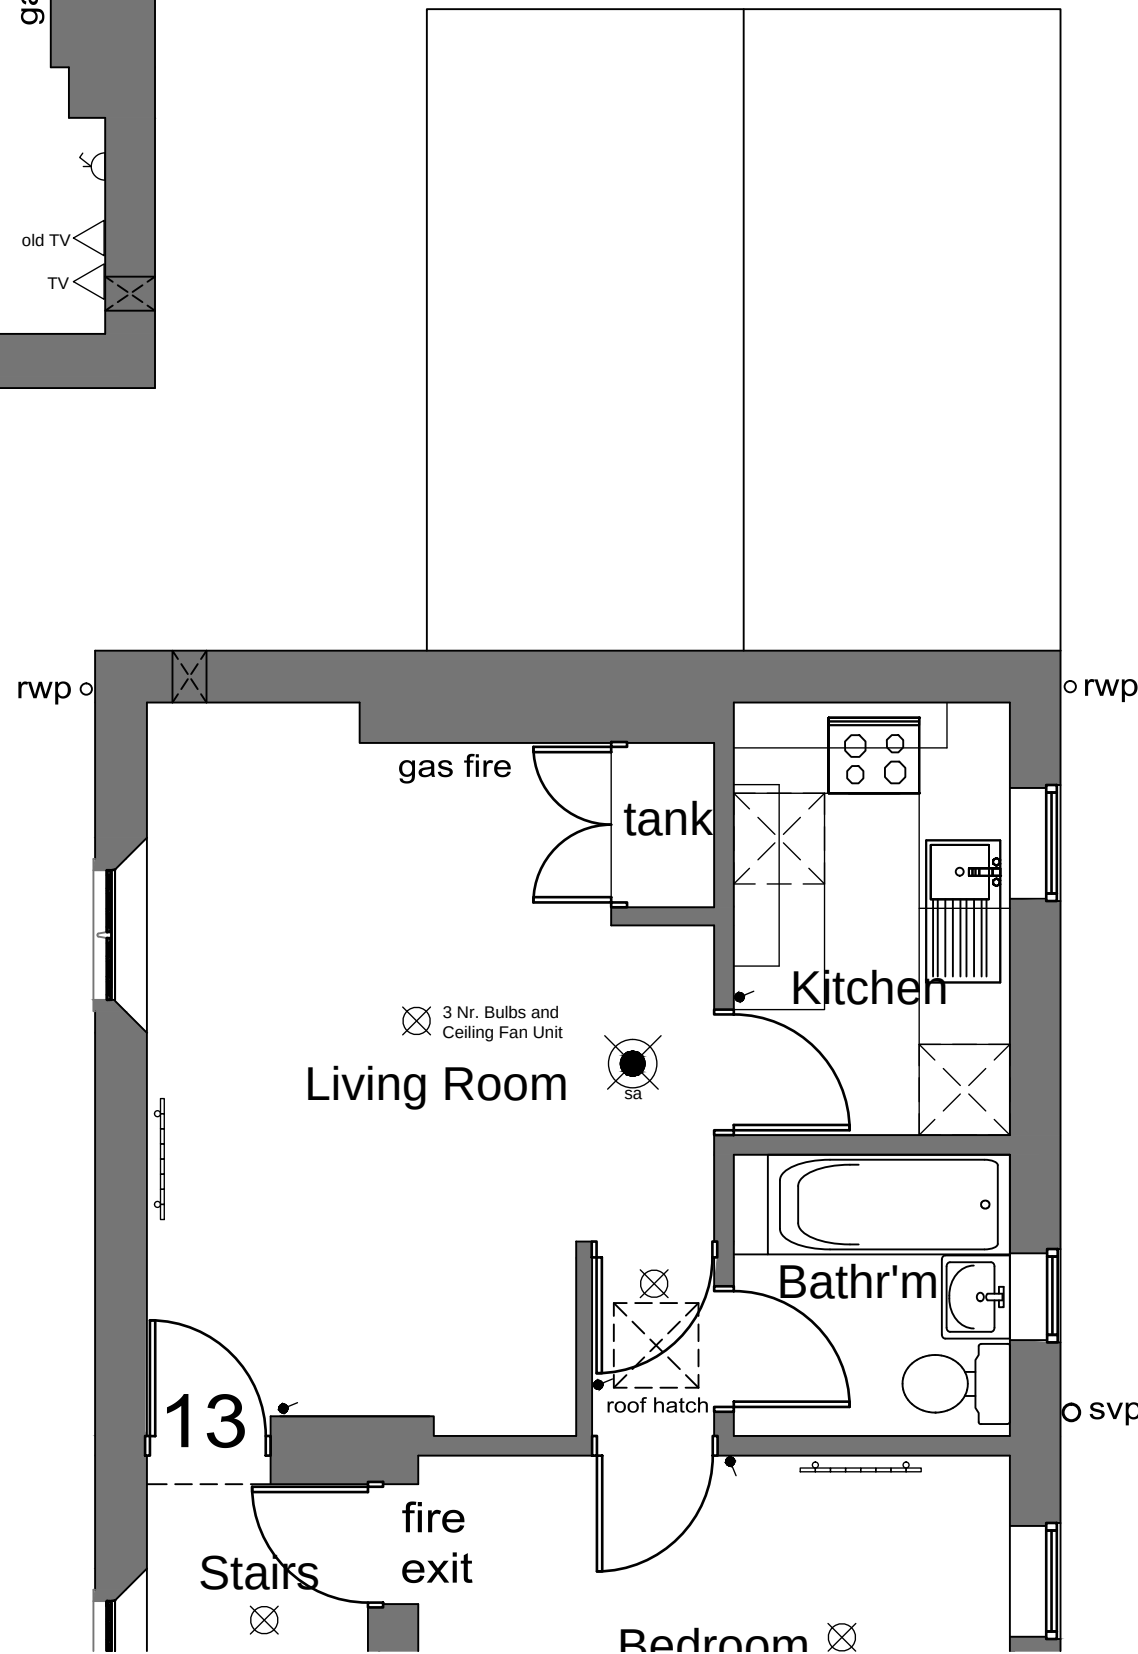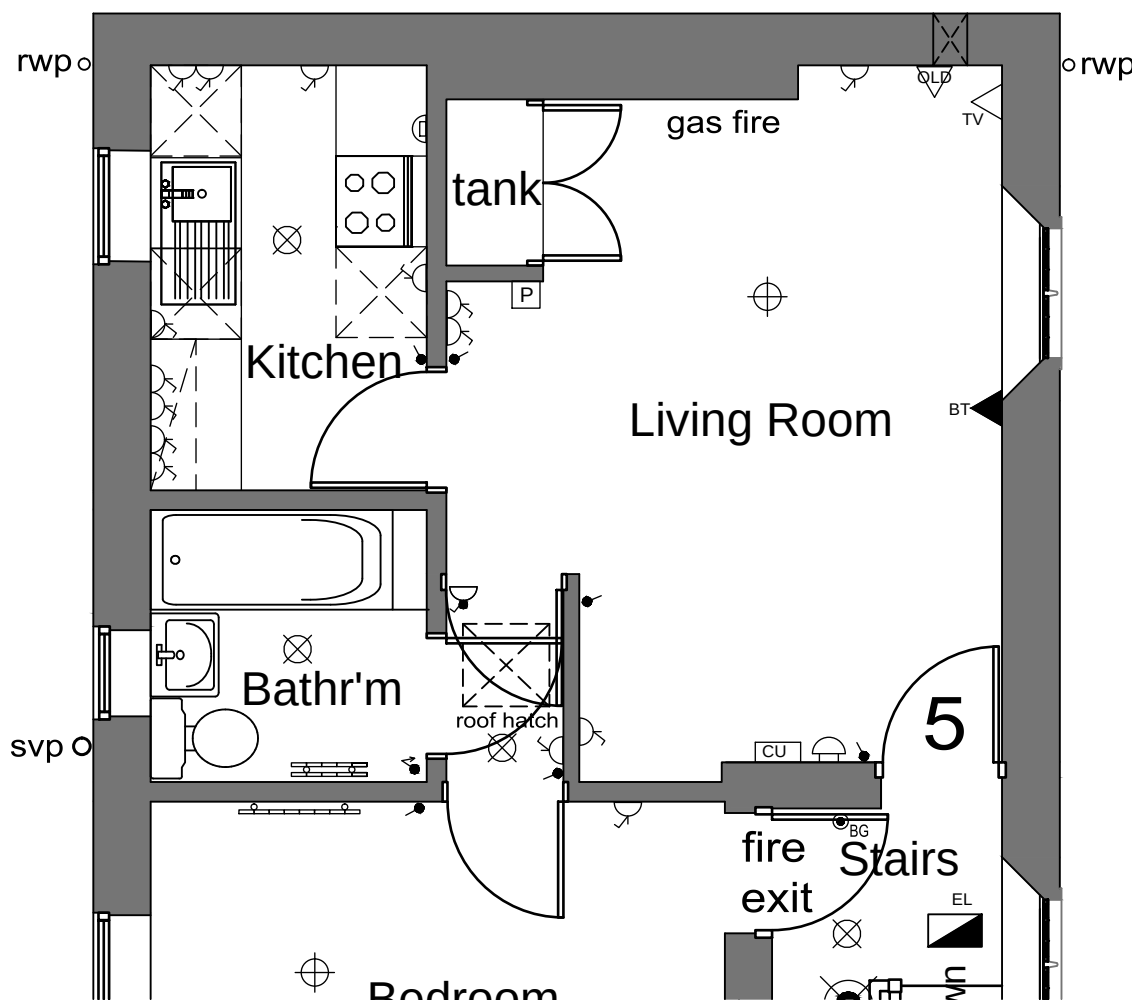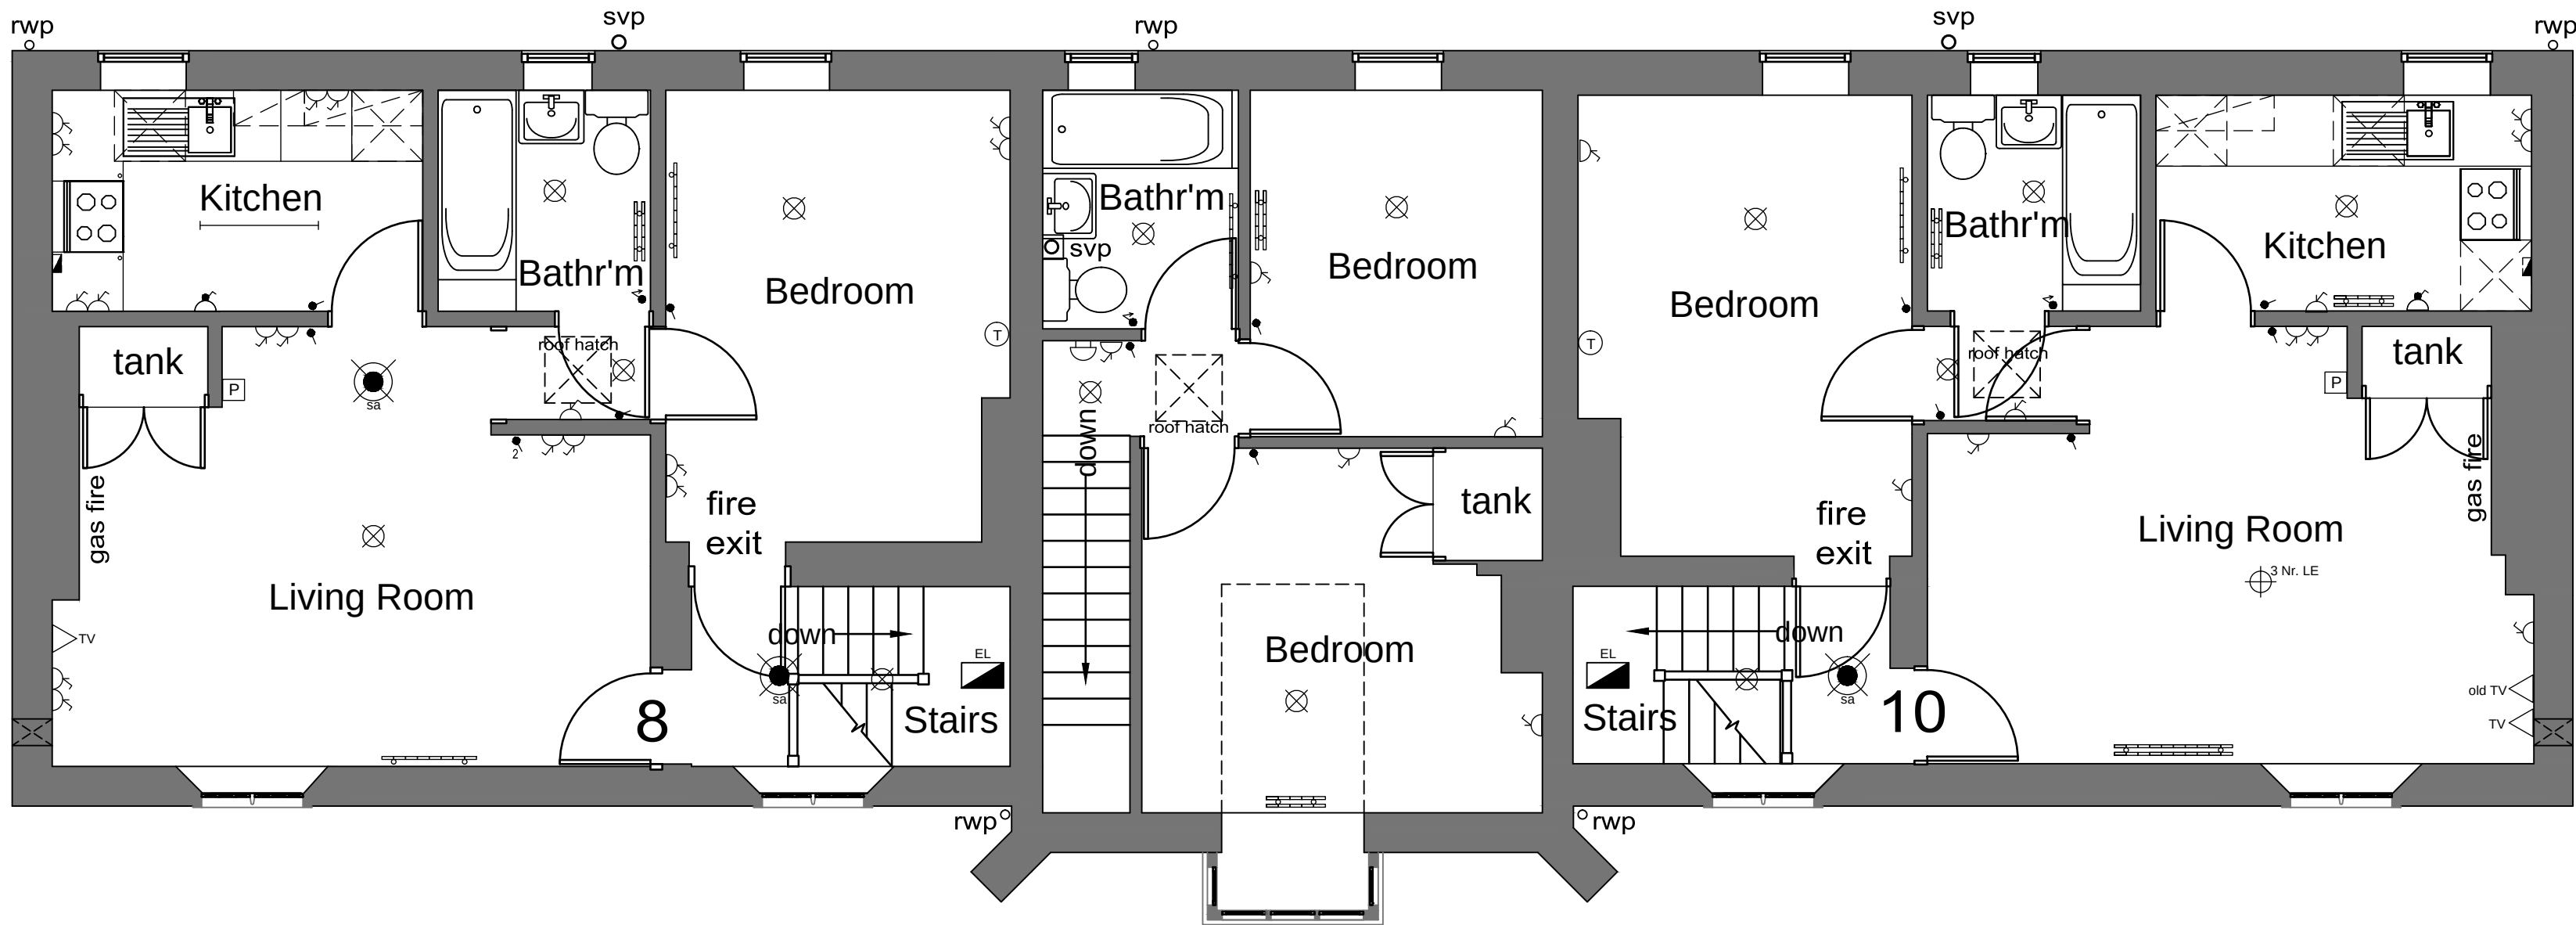

DO NOT SCALE THIS DRAWING. THE CONTRACTOR IS DEEMED TO HAVE CHECKED ALL DIMENSIONS ON SITE AND REPORT ANY DISCREPANCIES TO OGLESBY & LIMB LTD. THE CONTENTS OF THIS DRAWING ARE COVERED BY COPYRIGHT AND REMAIN THE PROPERTY OF OGLESBY & LIMB LTD. WRITTEN APPROVAL MUST BE OBTAINED FROM OGLESBY & LIMB LTD PRIOR TO DUPLICATION OR REPRODUCTION OF THIS DRAWING OR ITS CONTENTS. ANY DIMENSIONS NOT SHOWN ARE TO BE CHECKED AND AGREED WITH OGLESBY & LIMB LTD.

A	Mar'2015	Surveyed M and E Added	CLS
Ref.	Date	Description	Initial

Oglesby & Limb Ltd
Chartered Architects

Suites 4 & 5, Market Chambers
12 Market Place, Spalding, Lincs
PE11 1SL

Tel: 01775 761196
e-mail: design@o-l-ltd.co.uk

O&L

Client:
South Holland District Council

Project:
**Proposed Alterations To,
The Square
Church Street,
Spalding**

Drawing Title:
**North Block First Floor As Existing
GENERAL ISSUE**

Date:	Jan 2015	Scale:	1 to 50 @ A1
Drawn by:	CLS	Checked by:	AJO

Drawing Number:	Rev:
A1103 - 08	A