

DO NOT SCALE THIS DRAWING. THE CONTRACTOR IS DEEMED TO HAVE CHECKED ALL DIMENSIONS ON SITE AND REPORT ANY DISCREPANCIES TO OGLESBY & LIMB LTD. THE CONTENTS OF THIS DRAWING ARE COVERED BY COPYRIGHT AND REMAIN THE PROPERTY OF OGLESBY & LIMB LTD. WRITTEN APPROVAL MUST BE OBTAINED FROM OGLESBY & LIMB LTD PRIOR TO DUPLICATION OR REPRODUCTION OF THIS DRAWING OR ITS CONTENTS. ANY DIMENSIONS NOT SHOWN ARE TO BE CHECKED AND AGREED WITH OGLESBY & LIMB LTD.



Photo 1 - Projecting Stone Bay - Properties 1 & 2.



Photo 2 - Part North Block and East Block - Properties 9, 10, 11 and 12 to 16.



Photo 3 - West Block - Properties 1 to 6




Photo 4 - West Block Gable- Properties 1 to 6



Photo 5 - Typical Stone Lobby Detail



Photo 6 - North Block Properties 7 to 11

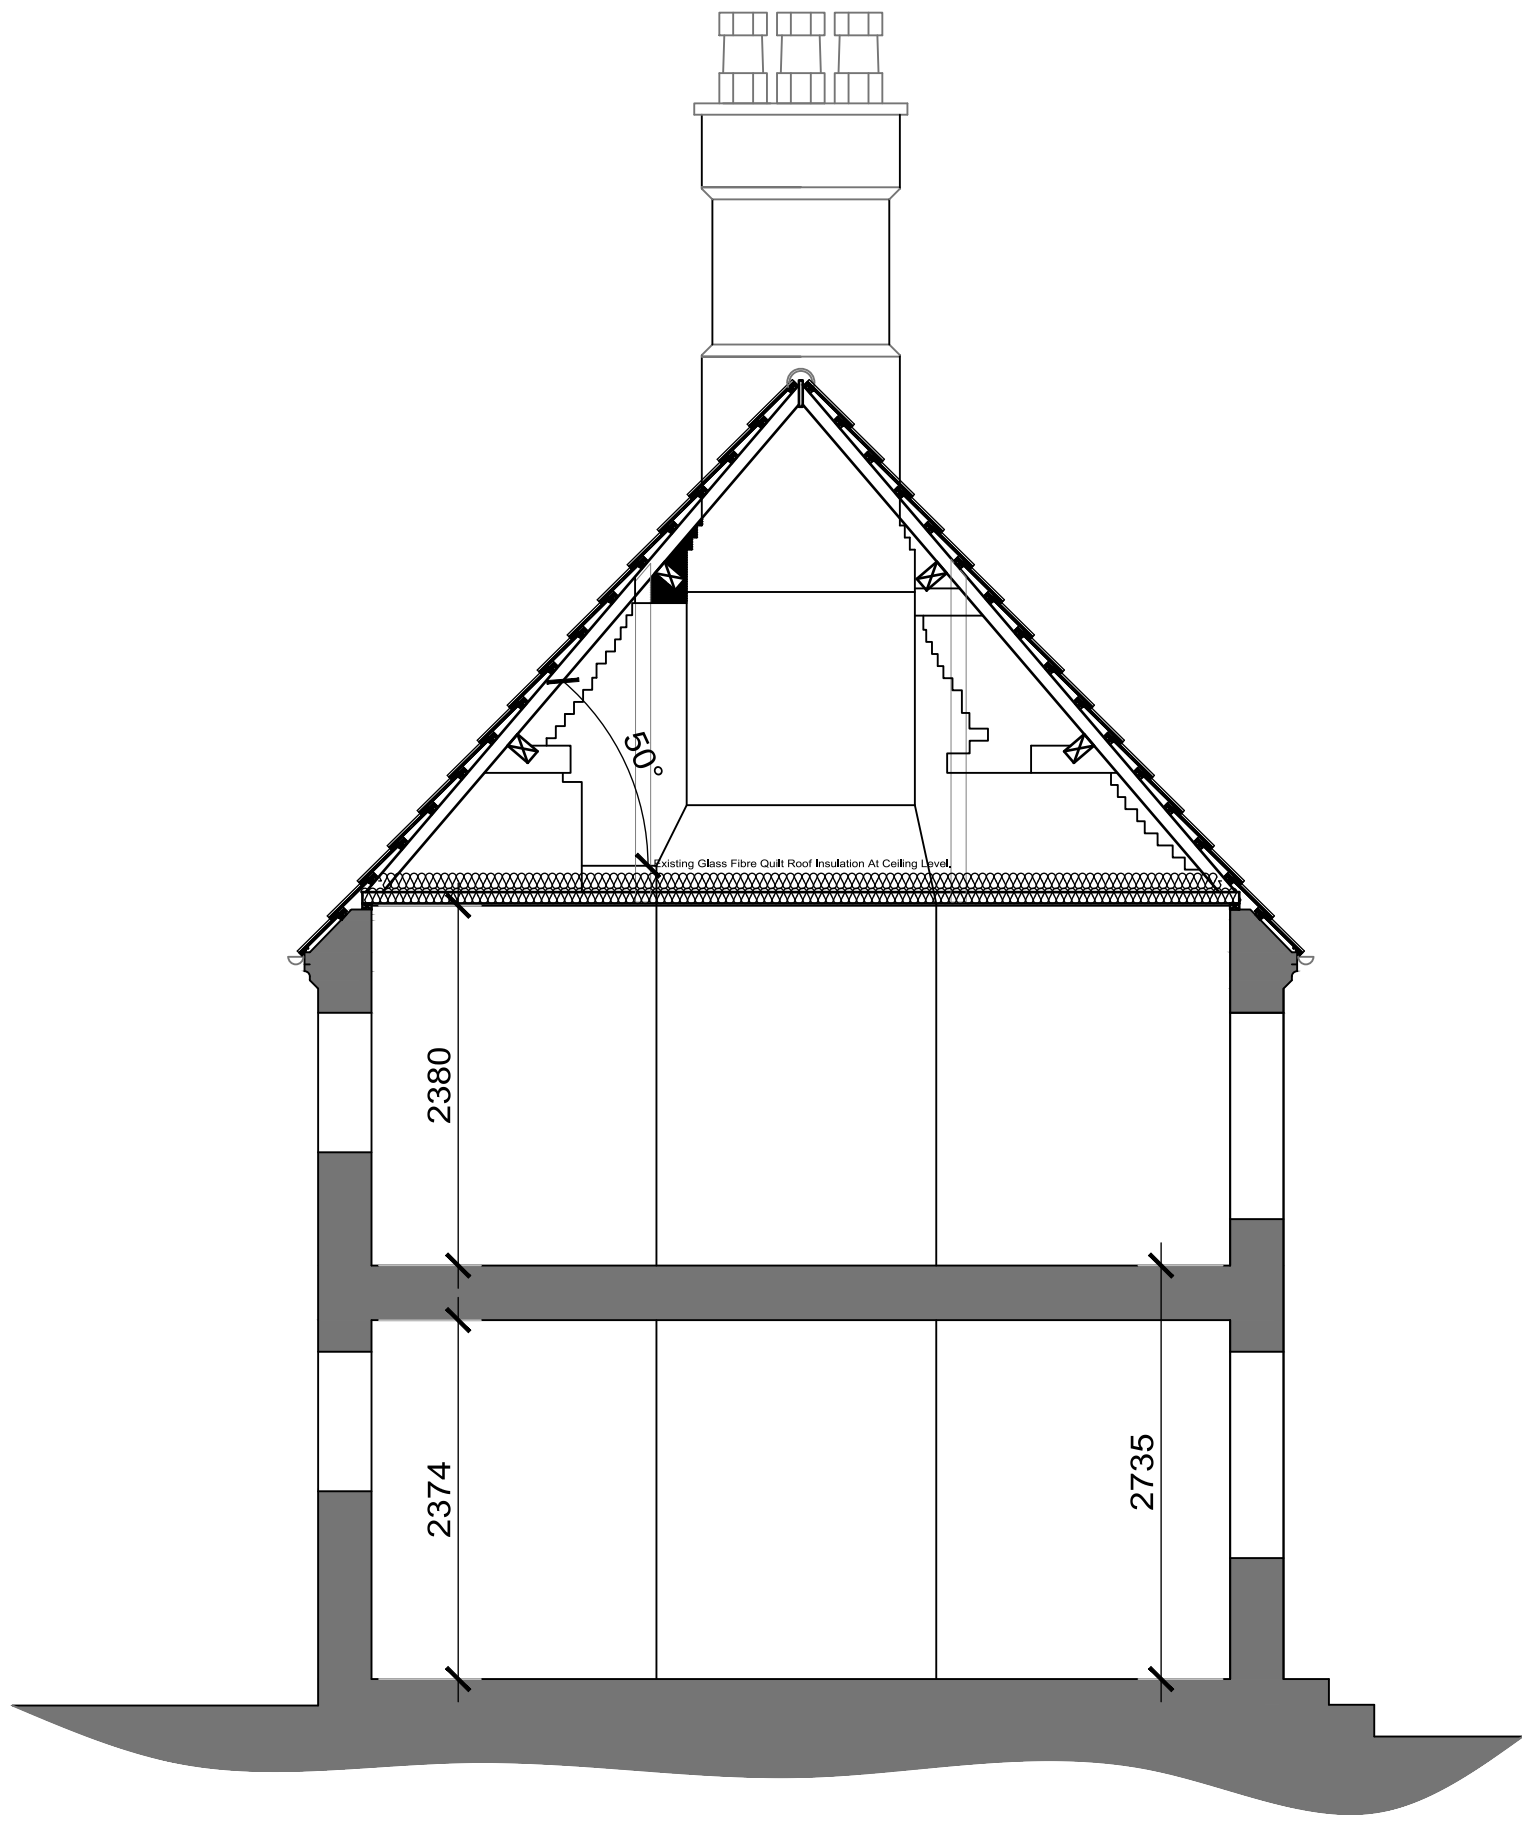

SCALE 1 : 50 0m 0.5m 1m 2m 3m 4m 5m
SCALE 1 : 1 0m 10mm 20mm 40mm 60mm 80mm 100mm

Existing Typical Section - (Scale : 1 to 50 @ A 1 Size)

Ref.	Date	Description	Initial
Oglesby & Limb Ltd Chartered Architects Suites 4 & 5, Market Chambers 12 Market Place, Spalding, Lincs PE11 1SL Tel: 01775 761196 e-mail: design@a-l-ltd.co.uk O&L			
Client: South Holland District Council			
Project: Proposed Alterations To, The Square Church Street, Spalding			
Drawing Title: Typical Section As Existing GENERAL ISSUE			
Date:	Jan 2015	Scale:	1 to 50 @ A1
Drawn by:	CLS	Checked by:	AJO
Drawing Number:		Rev:	
A1103 - 11			