


Notes

General

- 1 This drawing is to be read in conjunction with all relevant Engineer's and Architect's drawings.
- 2 Do not scale from this drawing


Health & Safety

- 1 Steel beams should be lifted mechanically if possible.
- 2 Temporary propping works require careful consideration.


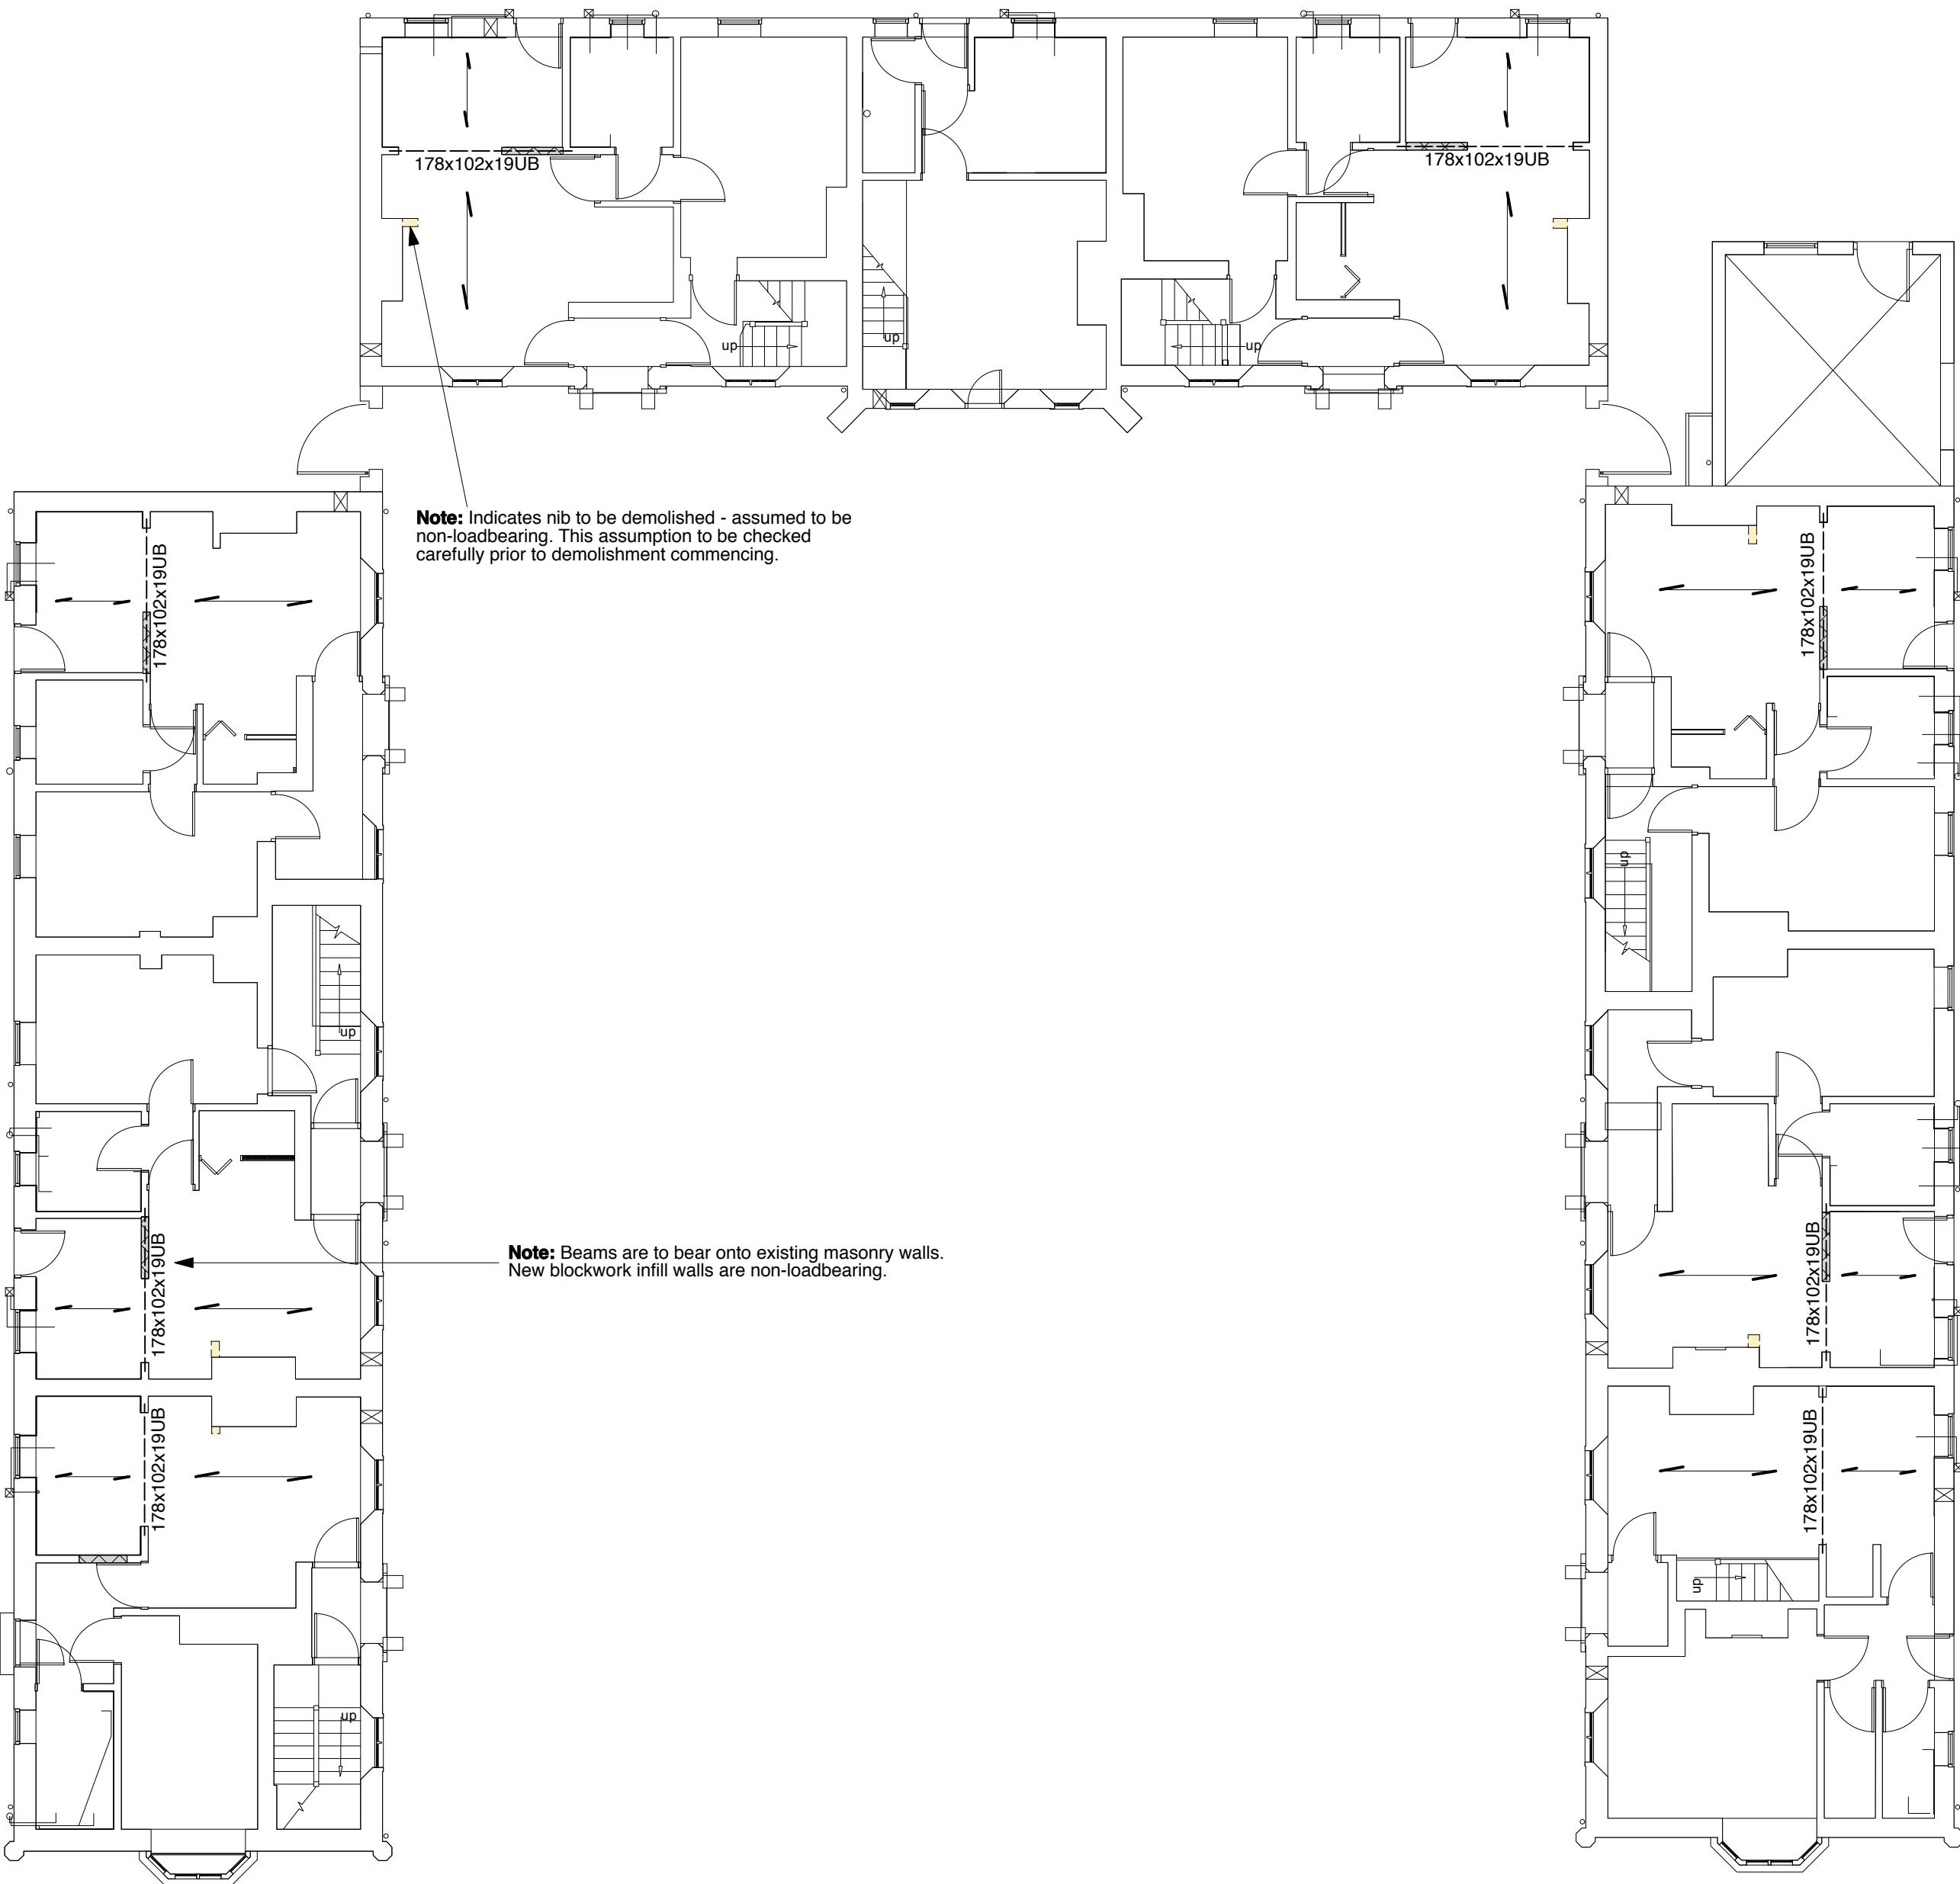


Ground Floor Layout


Indicates assumed span of first floor joists

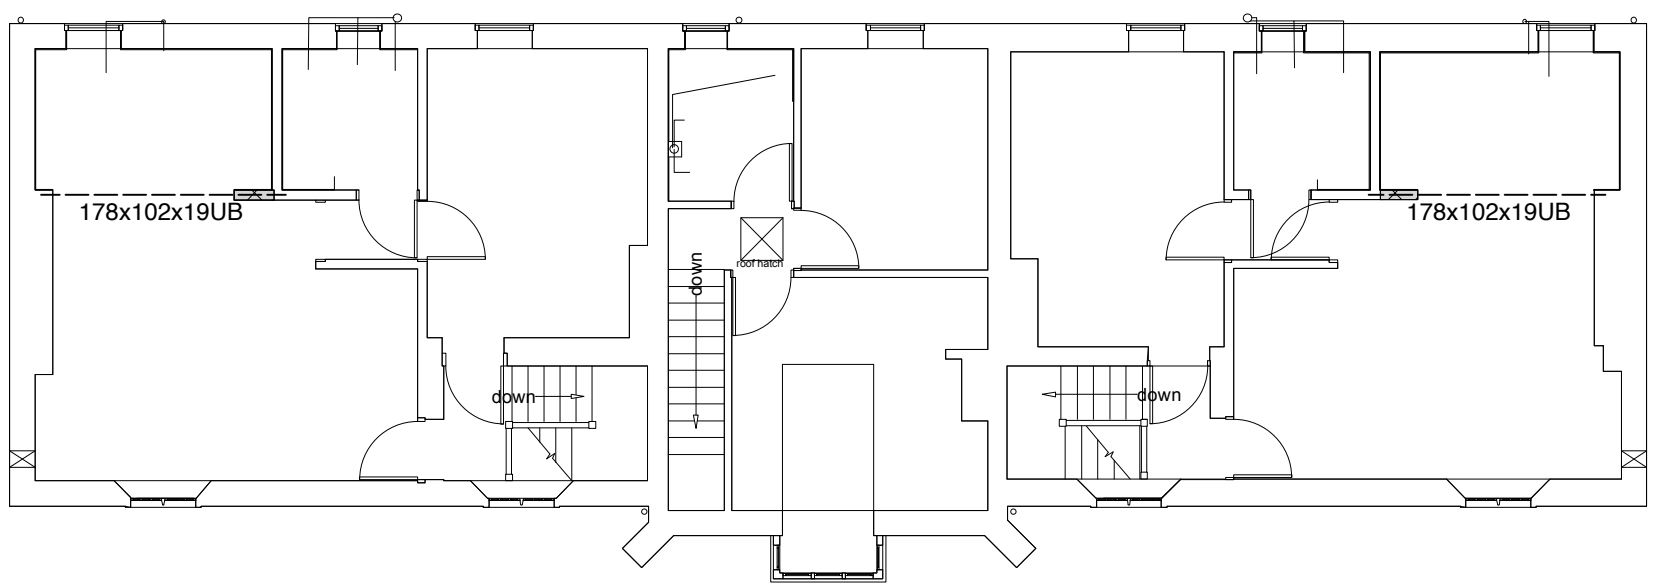


First Floor Layout

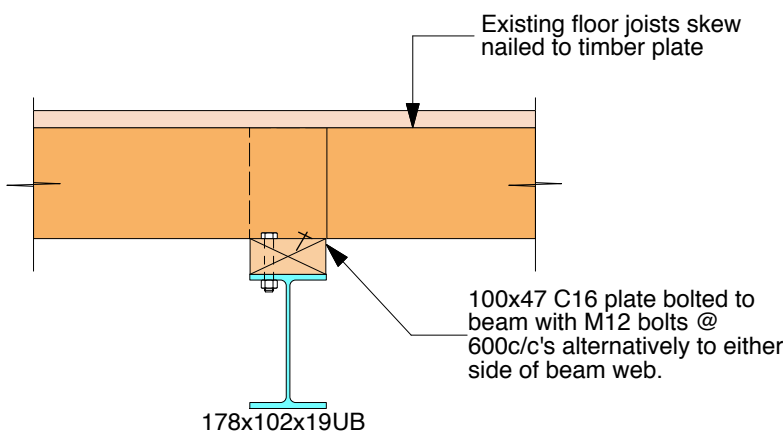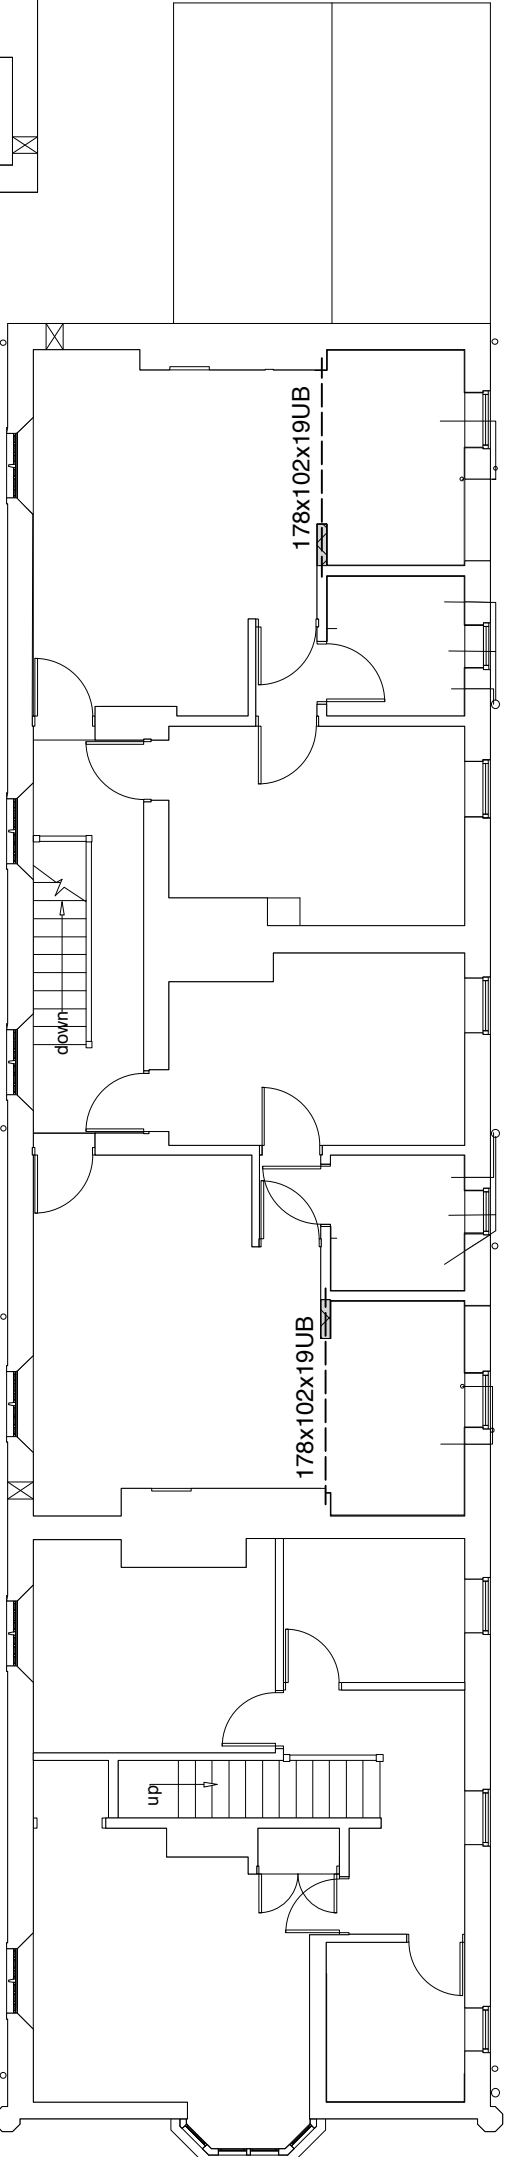

178UB Beam Detail to form New Openings at Ground Floor
1:10

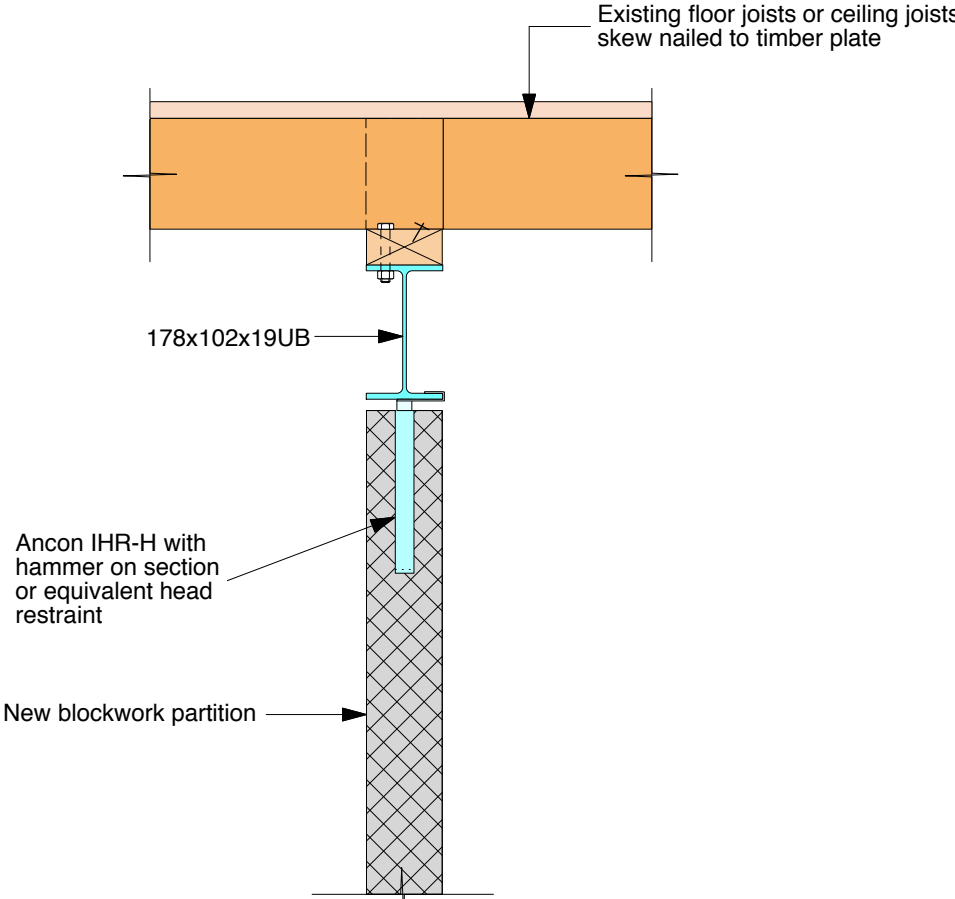

Head Restraint for New Blockwork Partitions to underside of 178UB

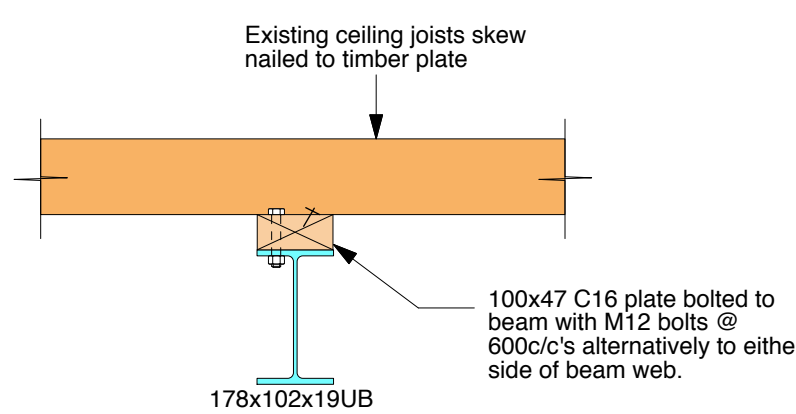

178UB Beam Detail to form New Openings at First Floor
1:10

South Holland District Council

stanza 
01733 237847

Units 1-16
The Square
Spalding

Proposed New Openings
Layout & Details

Preliminary