
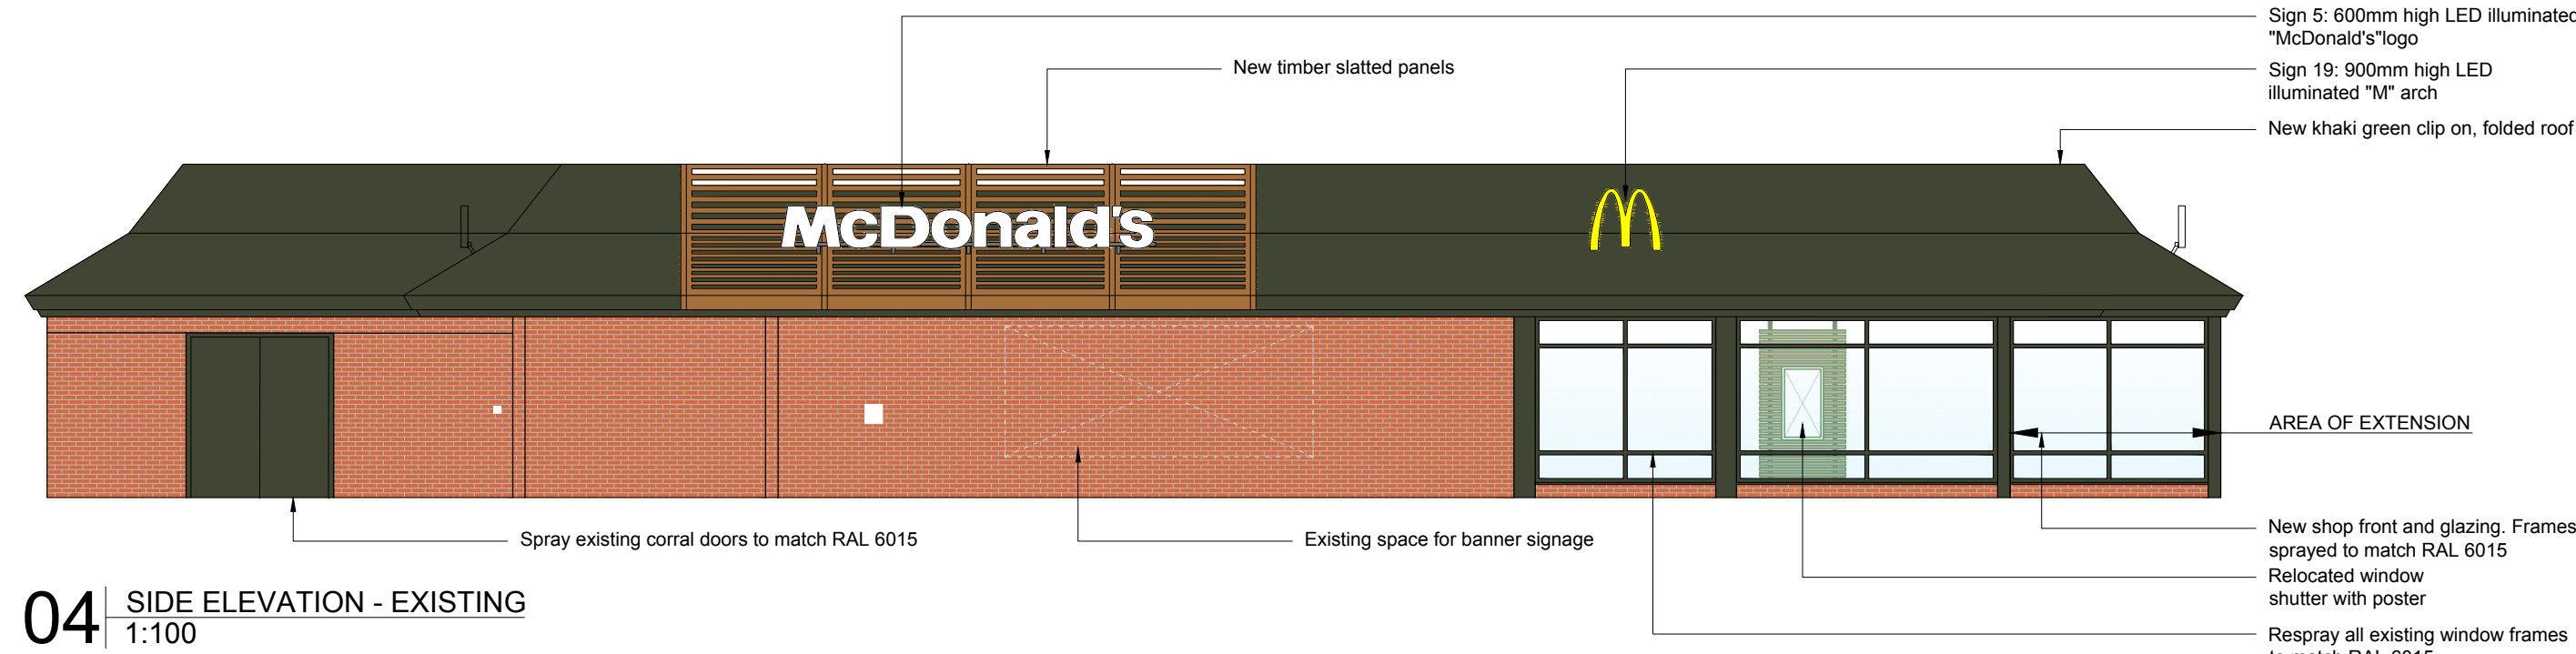
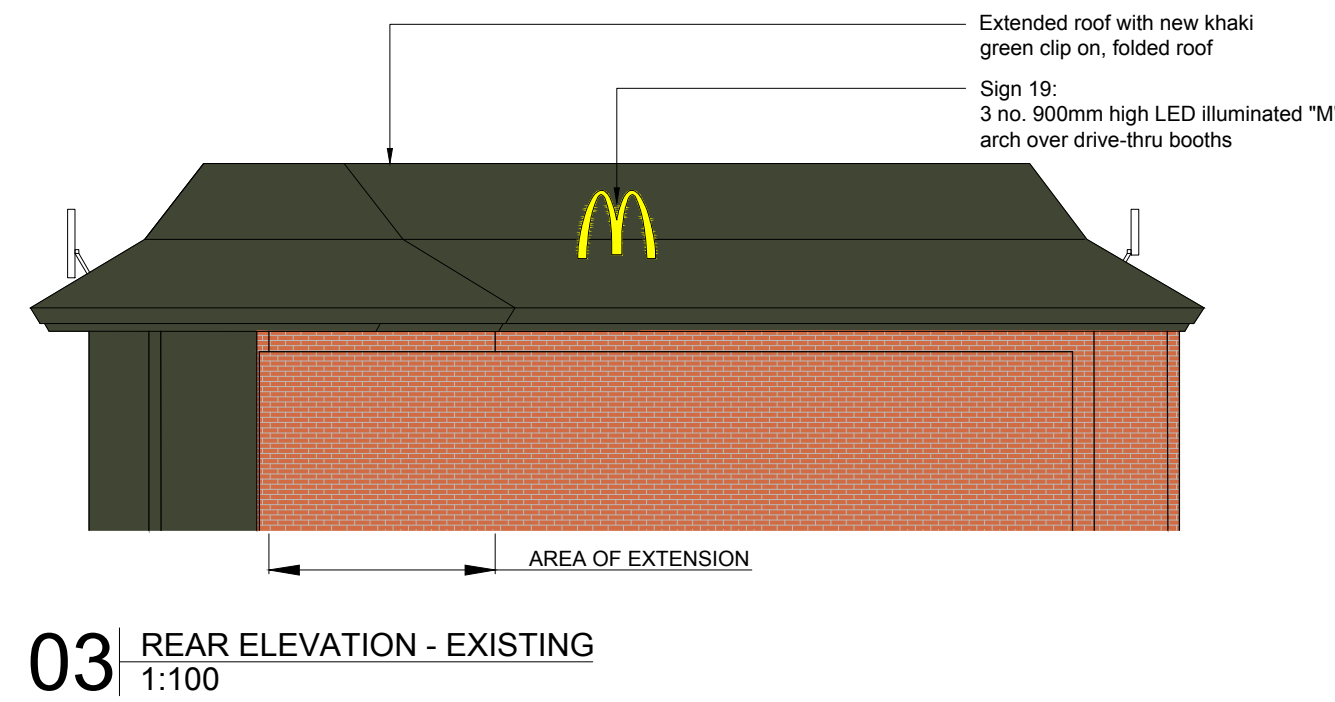
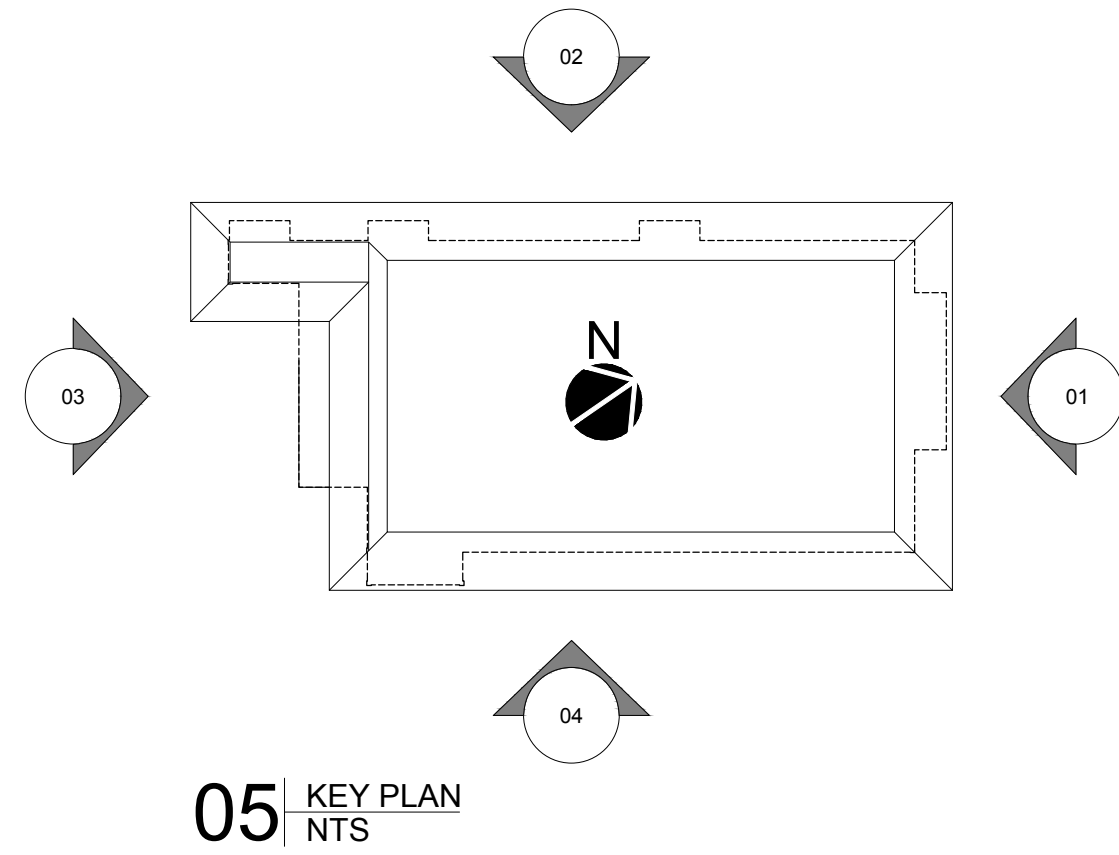
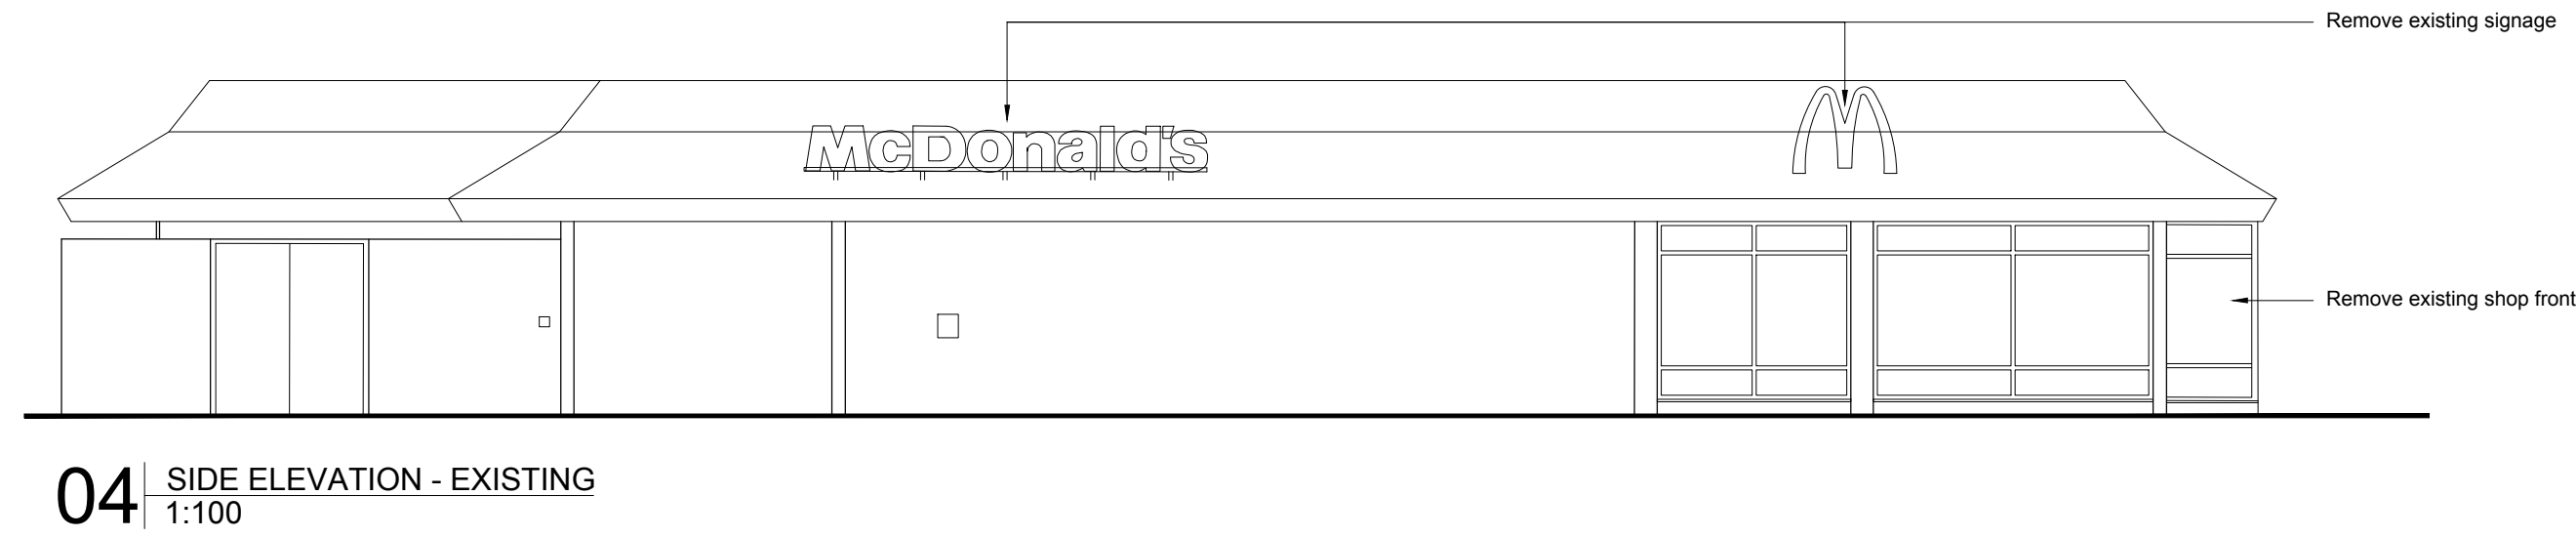
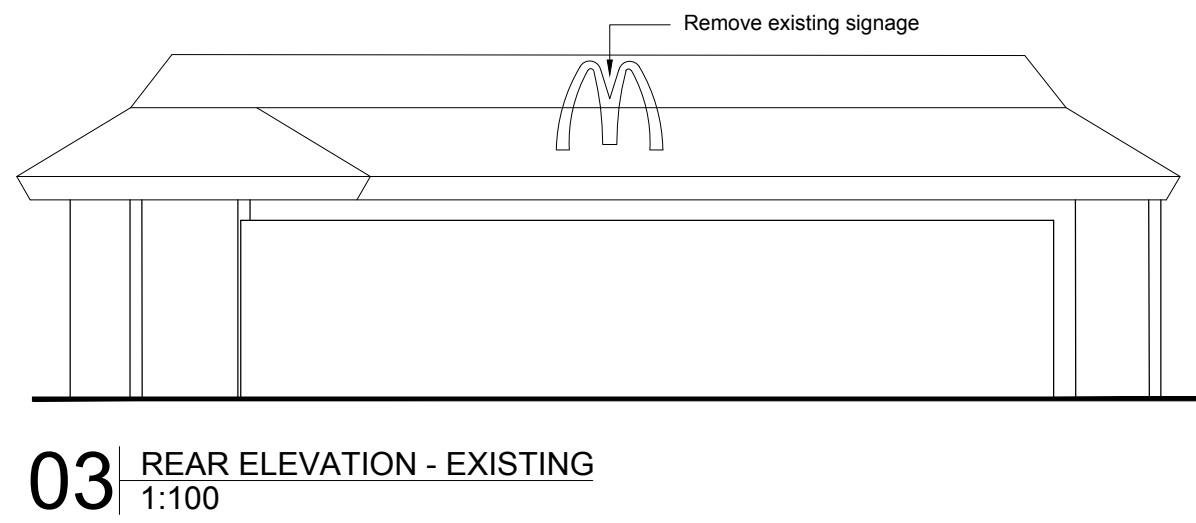
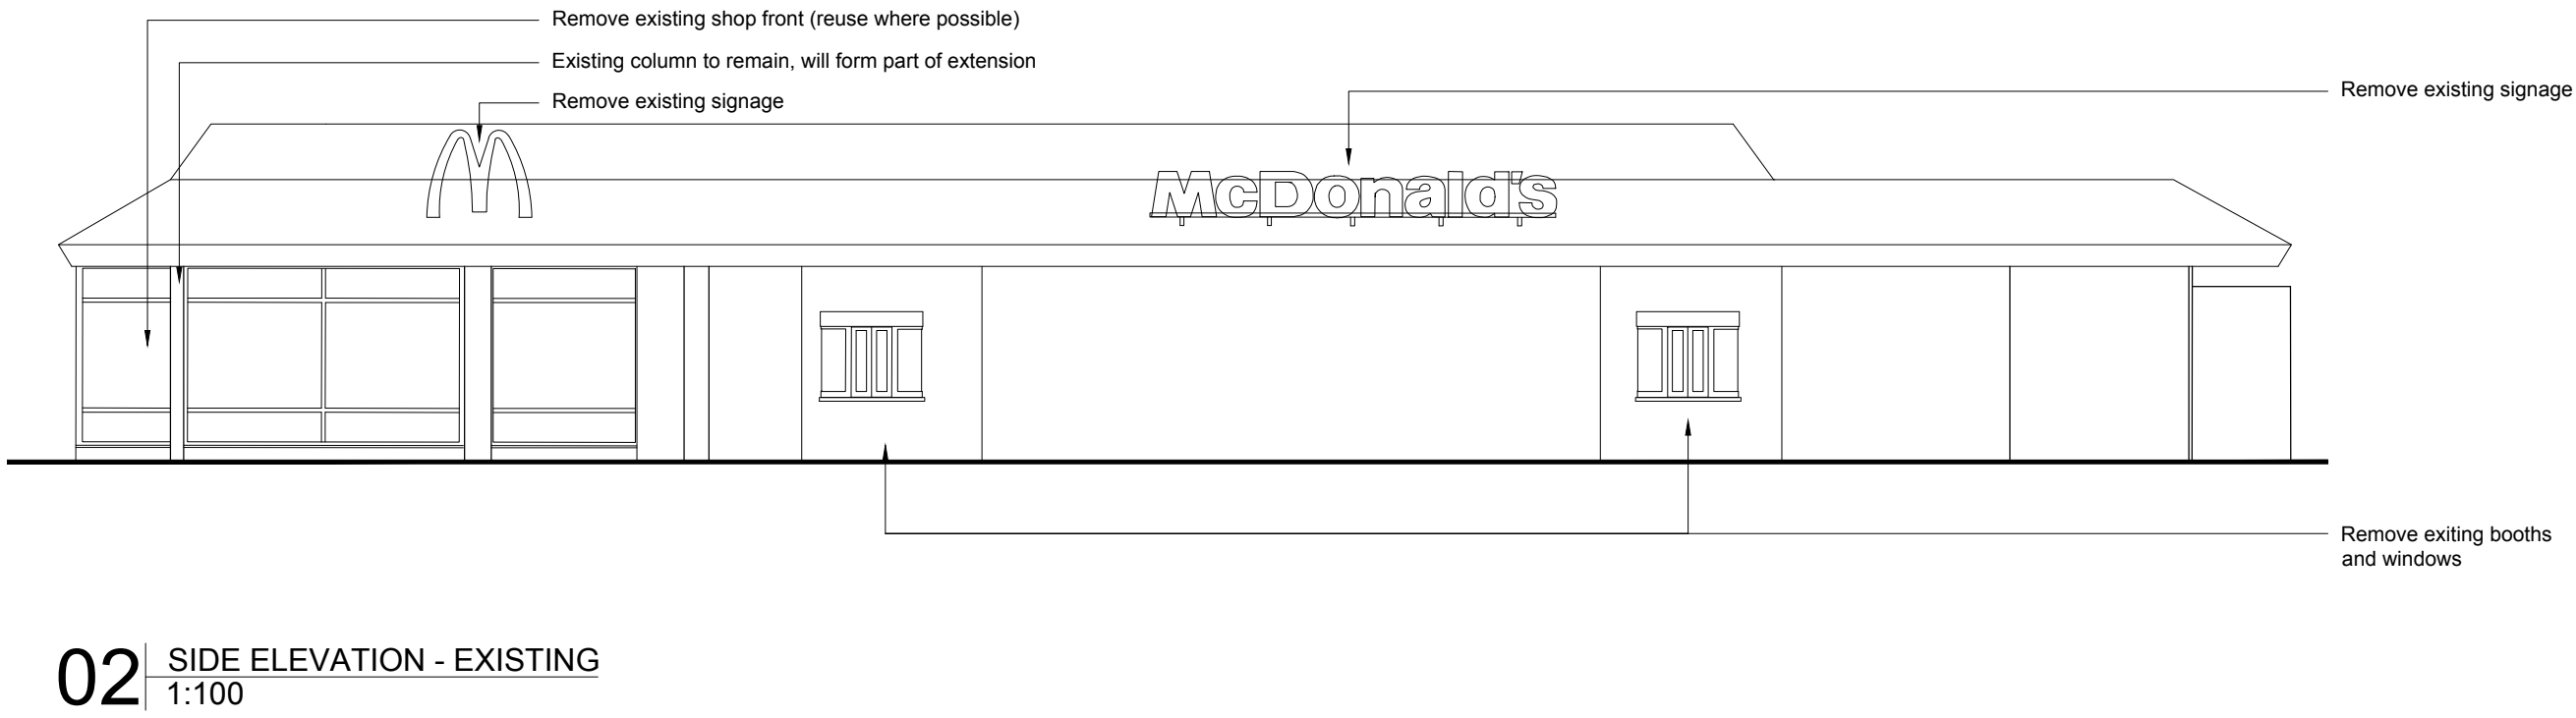


Note: This drawing is the property of Four-by-Two Consultants Limited. Copyright is reserved by them and the drawing is issued on the condition that it is not copied, reproduced or disclosed to any unauthorised person, wholly or in part, without the written consent of Four-by-Two Consultants Limited. Four-by-Two Consultants Limited will not accept responsibility for errors made by others in scaling from this drawing. All construction information should be taken from figured dimensions only.

Revision	Date
A	05.05.2016
- Proposed Entrance lobby access altered	
B	05.07.2016
- "Existing shopfront to be reused where possible" note added.	
- All window frames to be resprayed note.	
- Brick slips note.	
Design Working Group approved.	05.07.2016
C	29.07.2016
- STAGE 2 ISSUE	

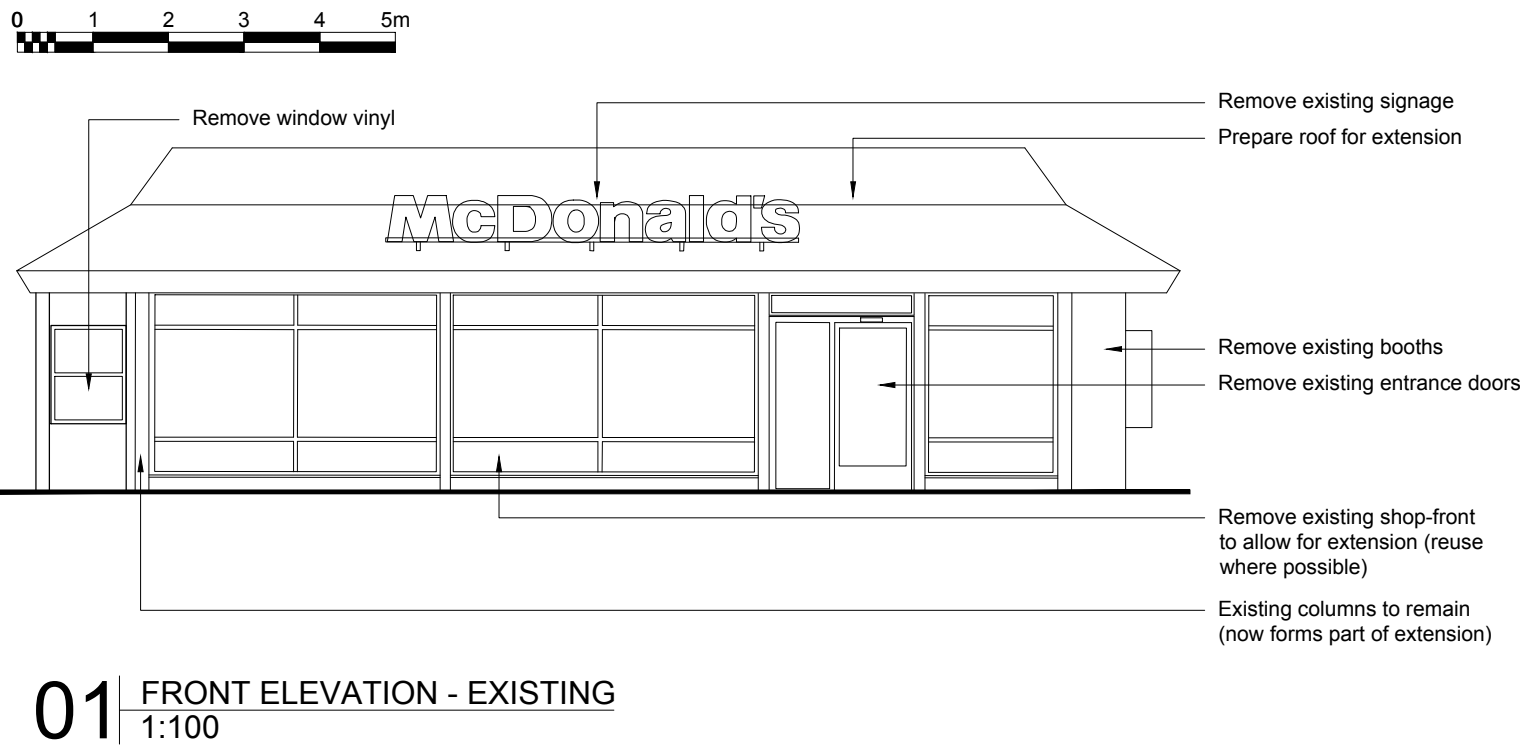

Notes:

GENERAL

- All the dimensions to be checked on site prior to construction. Any discrepancies to be reported to the design team.
- All works to be undertaken in accordance with the building regulations and the latest British Standard.
- These drawings are to be read in conjunction with all other McDonald's design standards and specifications.
- All drawings are for design purposes only. All mechanical and electrical works (emergency lighting, speakers, fire detection and alarm, supply and extract grills, water and power supply) should be designed and coordinated by the contractor/specialist appointed by McDonald's.

EXTERIOR

- All button railings to maintain a 300mm gap from kerb line to avoid vehicle collision.
- All existing button lamps to be re-lamped with LED's.
- External drainage: Contractor to check existing drainage on site. The contractor should coordinate existing drainage runs and manholes with signage bases, etc. and report any clashes.
- Drawings for exterior are for design purposes only. Highway consultant to confirm proposed exterior amendments / design.

All existing remaining windows to be re-sprayed to match new.

EXTENSION

- Drawings for store extension are for design purposes only. Refer to structural engineer for the design of foundations, floor slab, dpm and steel frame.
- Mechanical designer to advise on the extension of the existing rainwater disposal system (extension of gutters, additional down pipes, etc.)
- Contractor is responsible for the detailed design and coordination of the entire scheme including substructure, superstructure, interior fit and external works.

SAMPLES

Samples of all finishes and decorations are required for design team approval. Any variation on finishes should be approved.

DESIGN FREEZE


**REUSE EXISTING SHOPFRONT
WHERE POSSIBLE**

**ALL SOFFIT LIGHTS TO BE
REPLACED WITH LED LIGHTS**

BUILDING FINISH SCHEDULE		
DESCRIPTION	EXISTING	PROPOSED
WALLS	BRICK / CLADDING	AS EXISTING
ROOF	CLAY TILES	ALUMINIUM PANELS
WINDOW FRAMES / SHOPFRONT	ALUMINIUM	AS EXISTING
DOORS	N/A	BRADBURY DOORS
BOOTHS	BRICK / CLADDING	ALUMINIUM FRAMES

PI+RE-IMAGE - ART OF FOOD GREEN

**FOUR
BY
TWO**

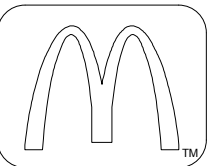

Four-by-Two Consultants Limited
28 Cowper Street London EC2A 4AS

T: UK (0)20 7253 9898
E: info@four-by-two.com
www.four-by-two.com

Client
**MCDONALD'S
RESTAURANT LTD**

Project
**HOLBEACH ROAD
SPALDING
LINCOLNSHIRE, SE12 6JP**

Store no.
0940

Existing concept
PSG

New concept
ART OF FOOD GREEN

Drawing title
**EXISTING / PROPOSED
EXTERNAL ELEVATIONS**

Drawing stage
STAGE 2

Date
04.04.16

Drawing number
16023_0940_05

Rev
C

Scale
1:100@A1

Drawn
KHB

Item
-