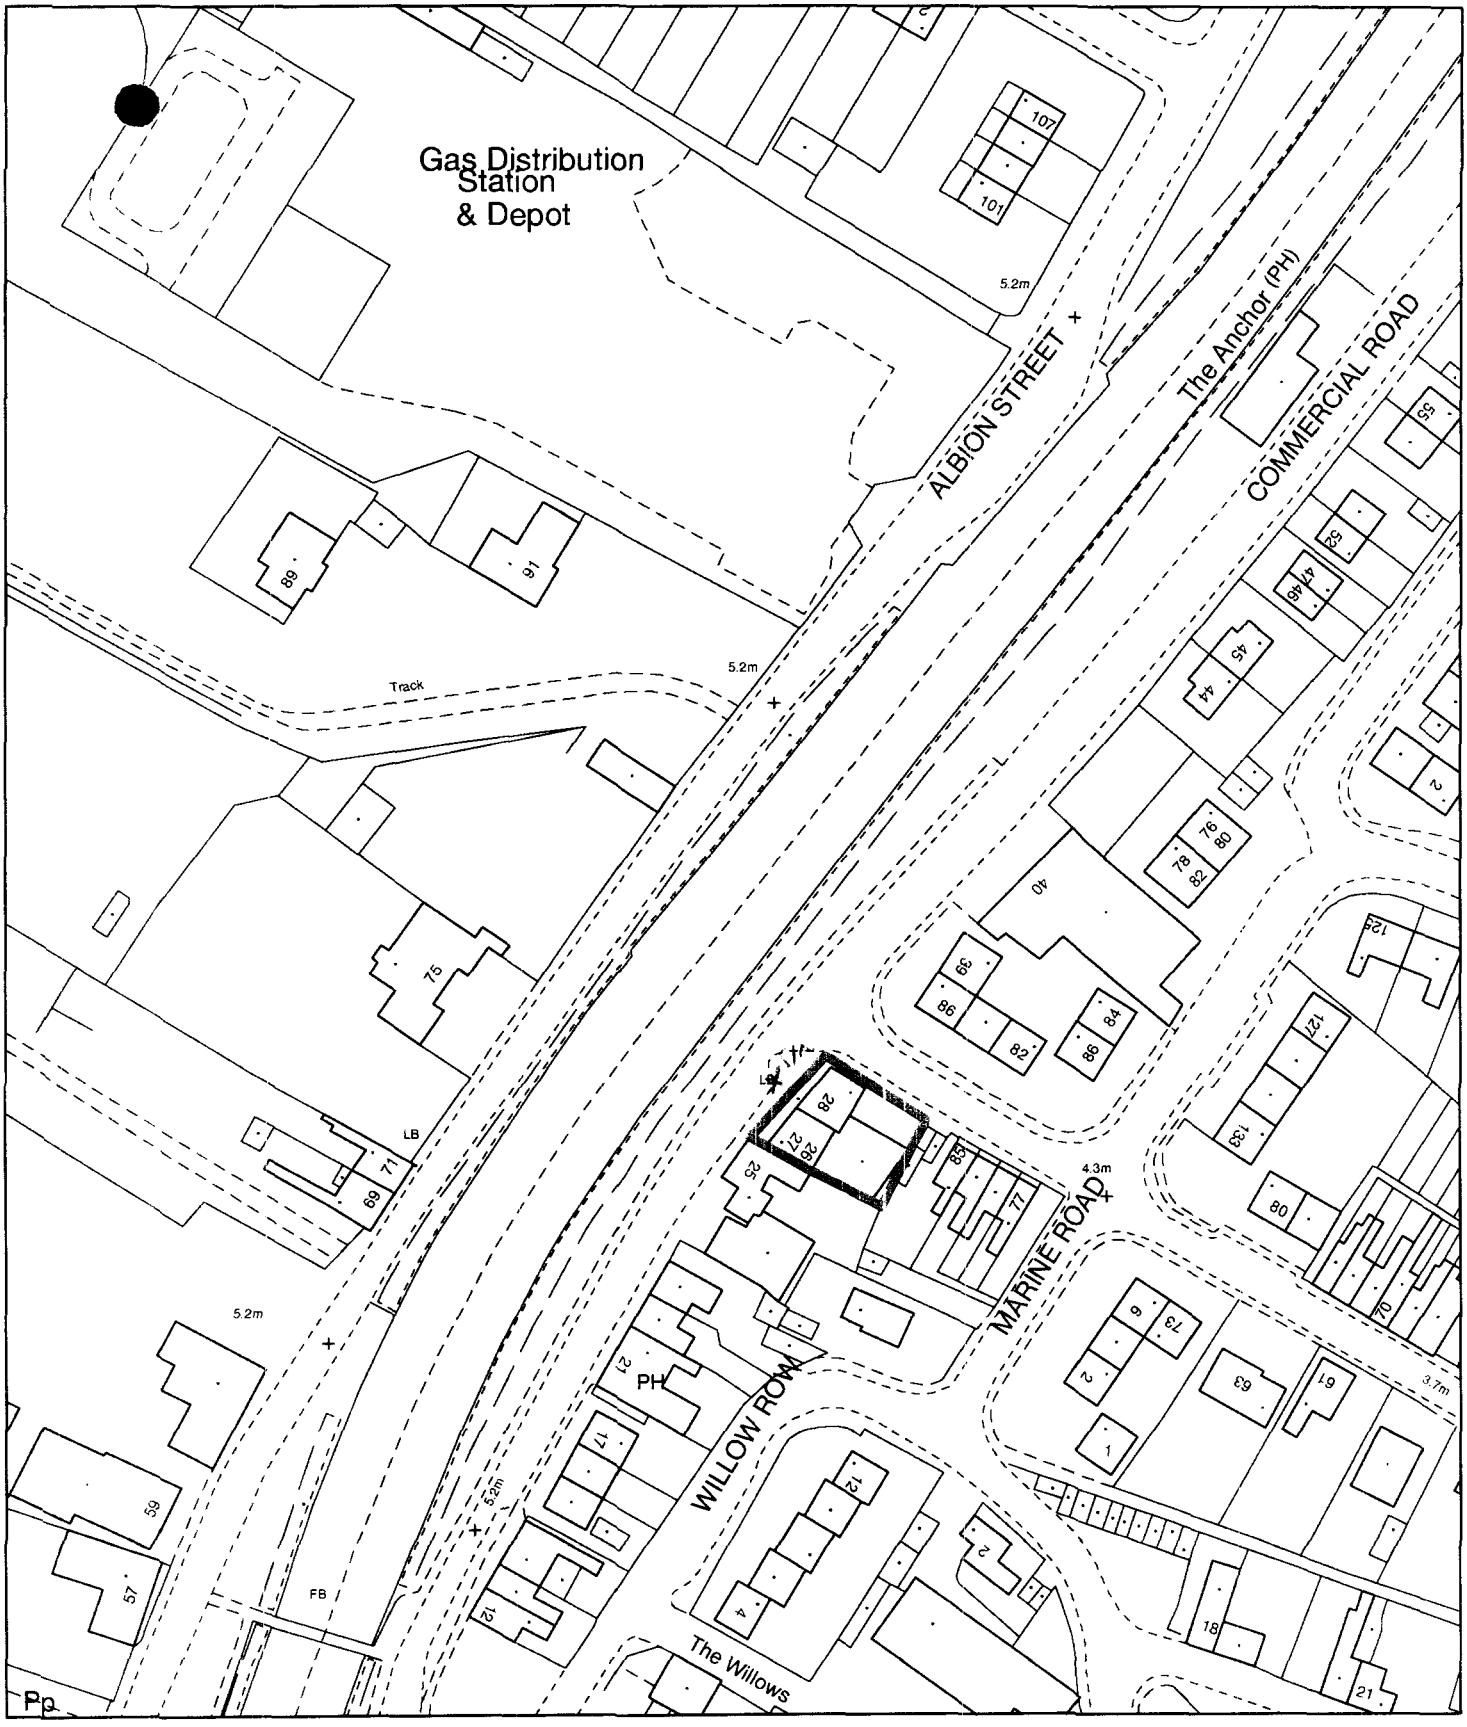


Planning Application Location Plan
Ward Member Notification

H16/0773/02

Scale: 1:1250

PLEASE DO NOT COPY THIS PLAN
This map is reproduced from Ordnance Survey material with permission of Ordnance Survey on behalf of Her Majesty's Stationery Office (c) Crown copyright. Unauthorised reproduction *infringes Crown copyright and may lead to prosecution or civil* proceedings. South Holland District Council LA079413 2002

Planning and Development


Council Offices, Priory Road, Spalding, Lincolnshire
PE11 2XE

TITLE NUMBER

N

ORDNANCE SURVEY MAP REFERENCE: TF2523SW SCALE 1:1250 Enlarged from 1/2500

©CROWN COPYRIGHT. Produced by HMLR. Further reproduction in whole or in part is prohibited without the prior written permission of Ordnance Survey. Licence Number GD 272728.

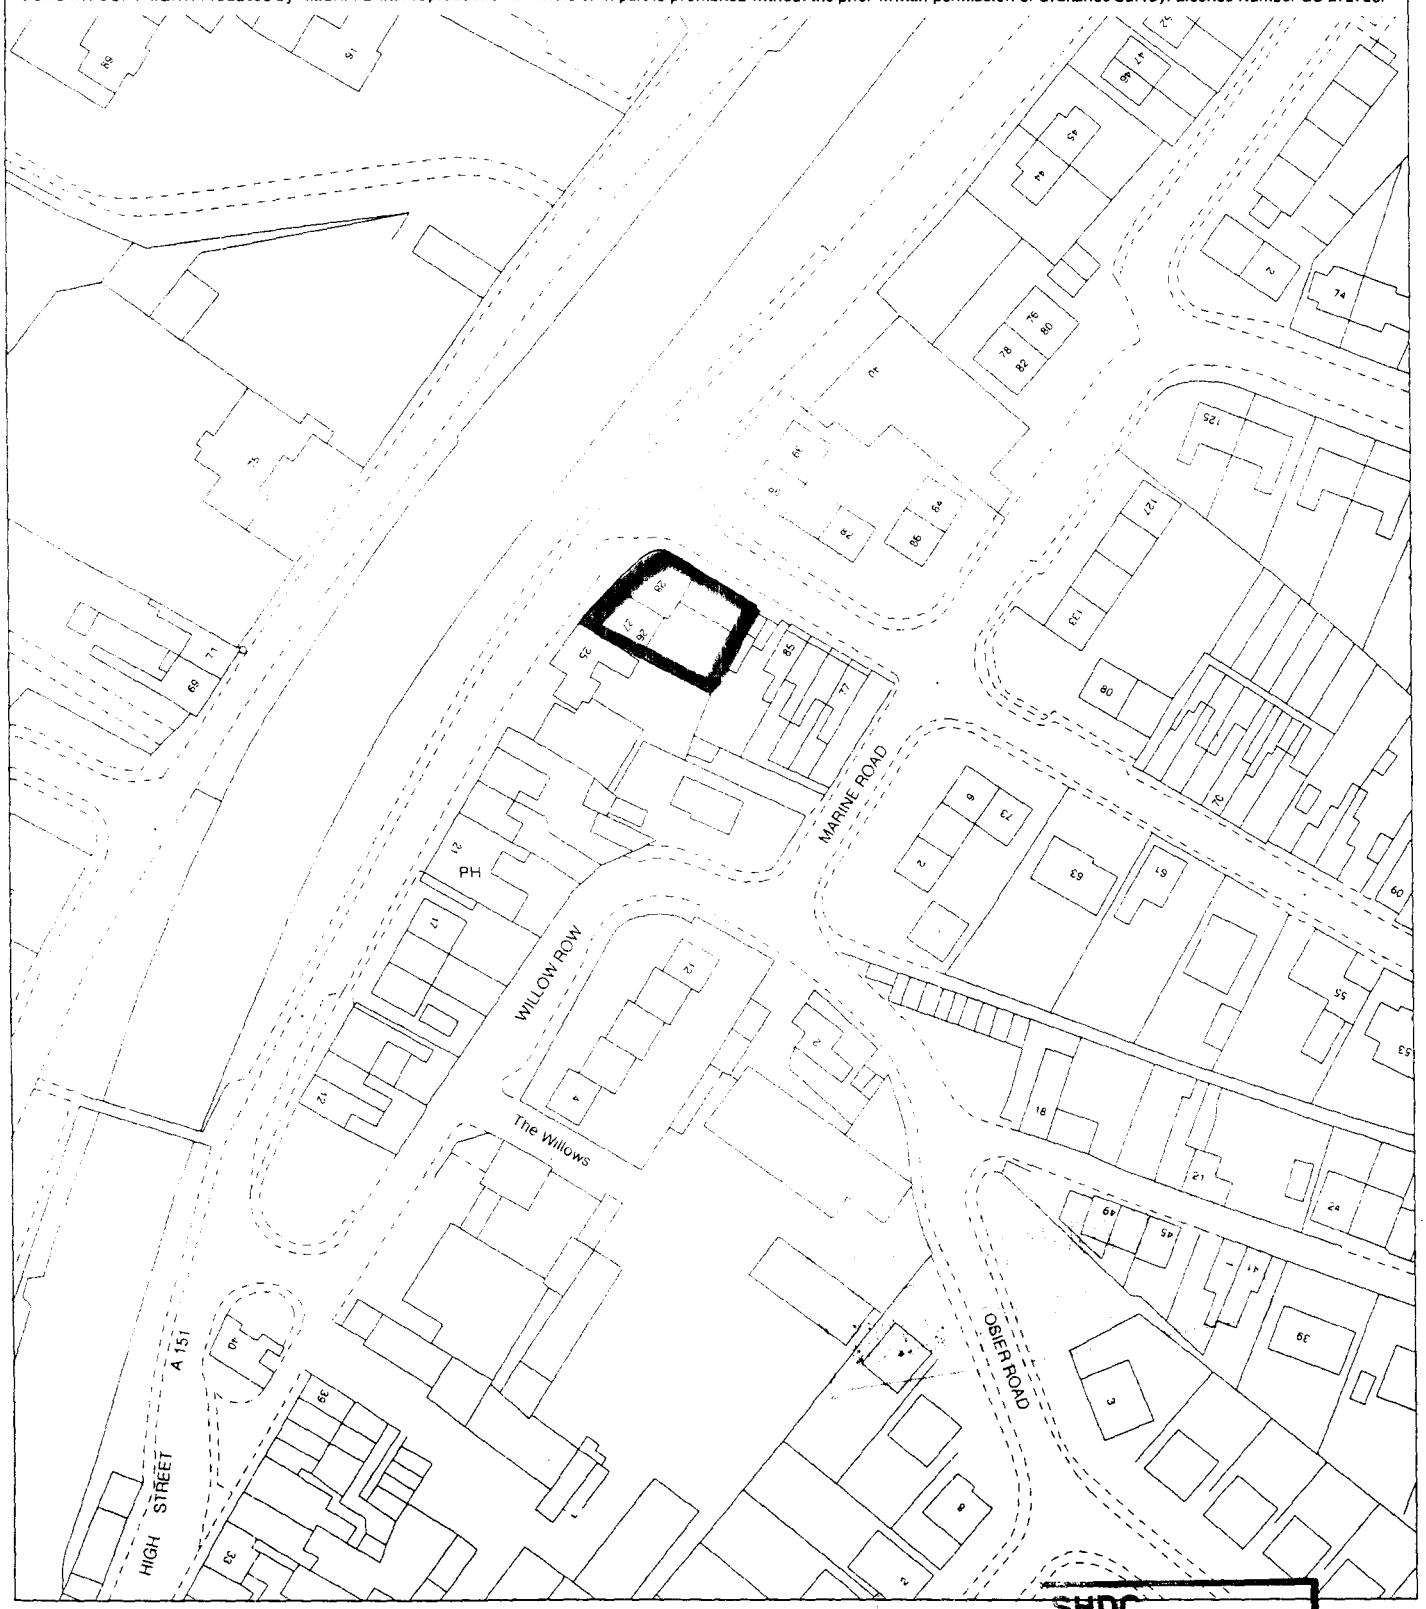

SHDC
Development
03 JUL 2002
773/02
Ref

TITLE NUMBER

SITE LOCATION PLAN.

27+28 COMMERCIAL ROAD SPALDING 21602.

N

ORDNANCE SURVEY MAP REFERENCE: TF2523SW SCALE 1:1250 Enlarged from 1/2500

©CROWN COPYRIGHT. Produced by HMLR. Further reproduction in whole or in part is prohibited without the prior written permission of Ordnance Survey. Licence Number GD 272728.

