



# TYPICAL WINDOW DETAILS FOR READ WINDOWS.

(FRONT WINDOWS, NEW SASHES IN  
ORIGINAL FRAMES)

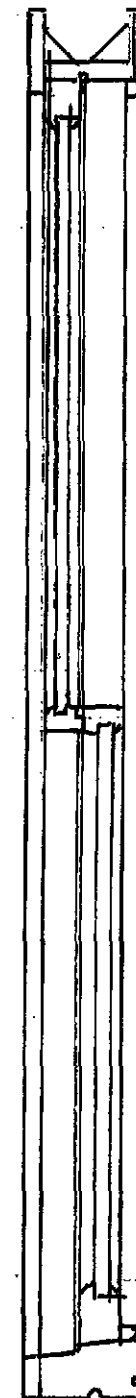

SECTION B:B.

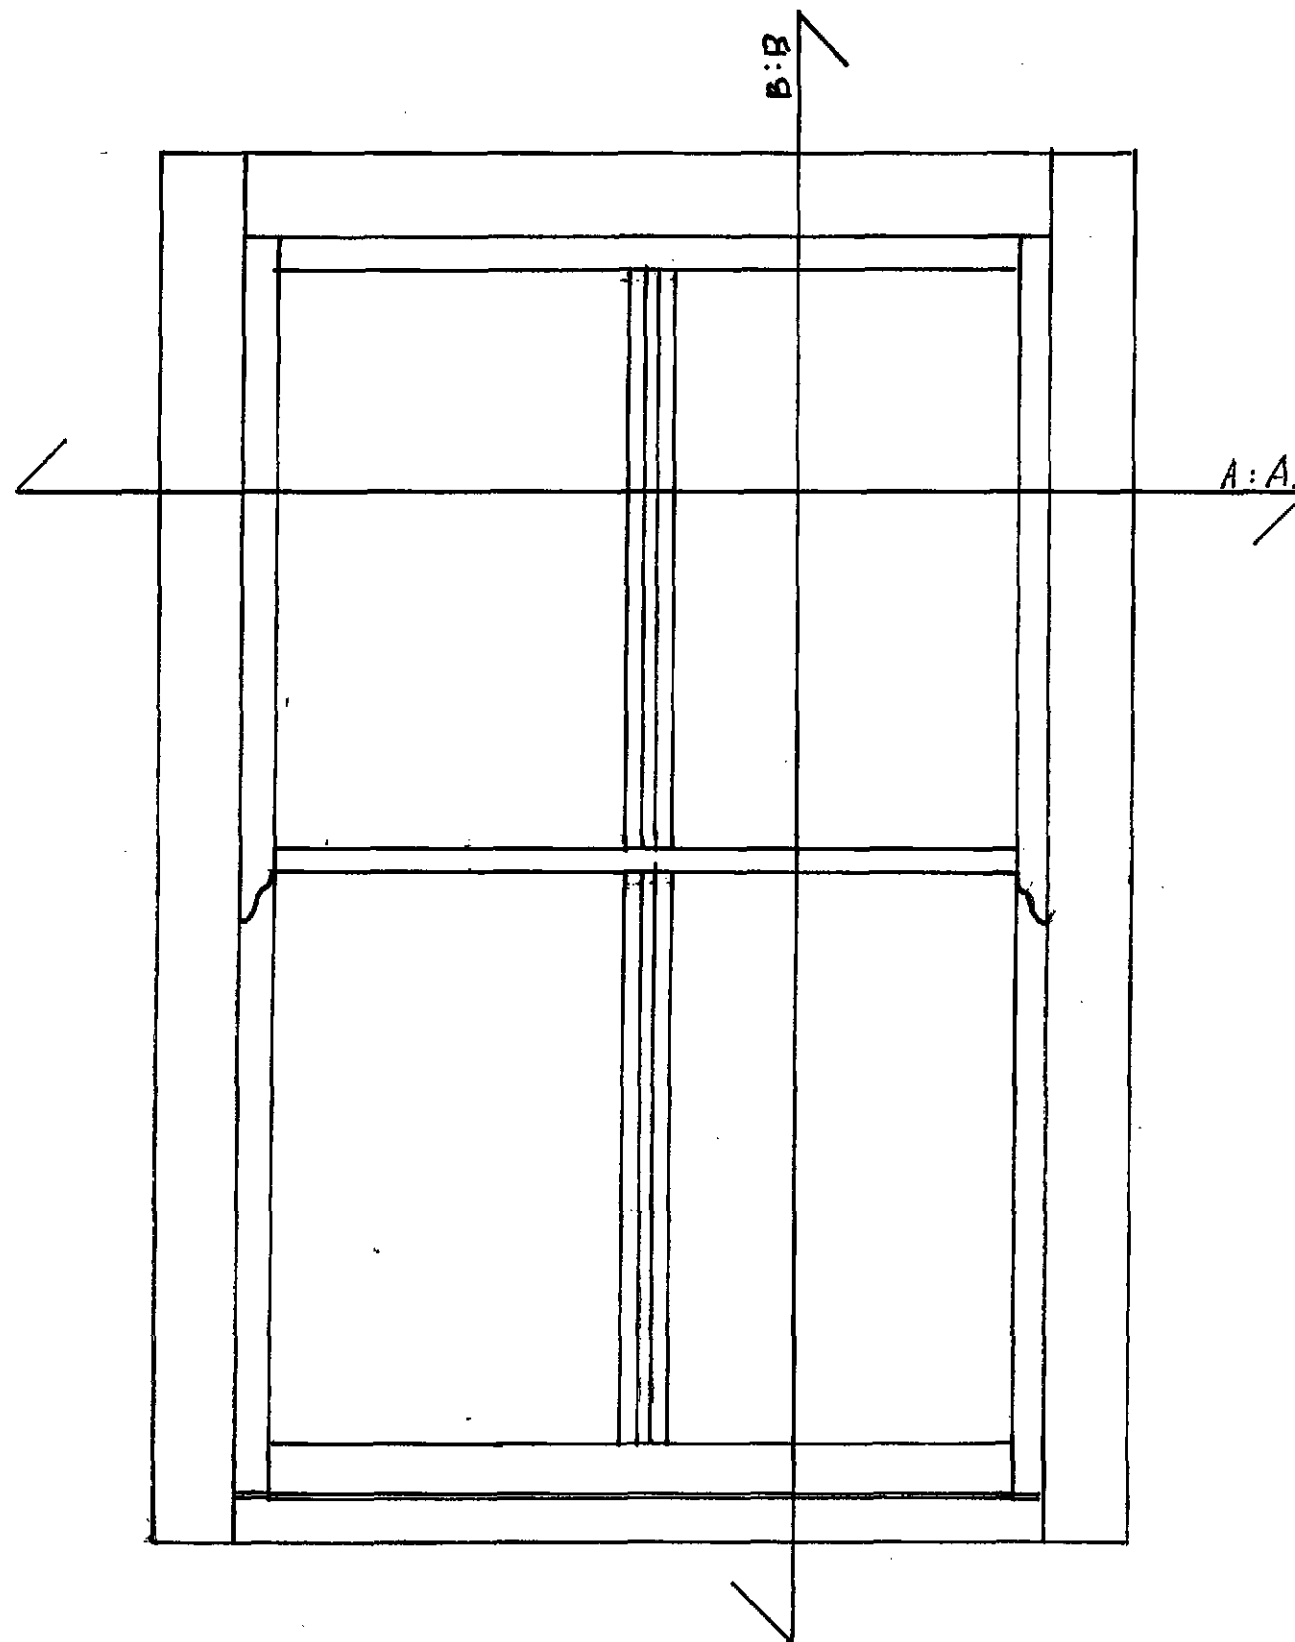

SECTION A:A.

PROPOSED REPLACEMENT WINDOWS  
FOR 24 WINDSOVER ROAD  
SPALDING.

Mr R. SHORT  
6 THE PARKWAY  
SPALDING  
Lincs  
PE11 3EE

|                                                               |
|---------------------------------------------------------------|
| SHDC<br>Planning & Development<br>10 OCT 2011<br>Ref: 0713-11 |
|---------------------------------------------------------------|