


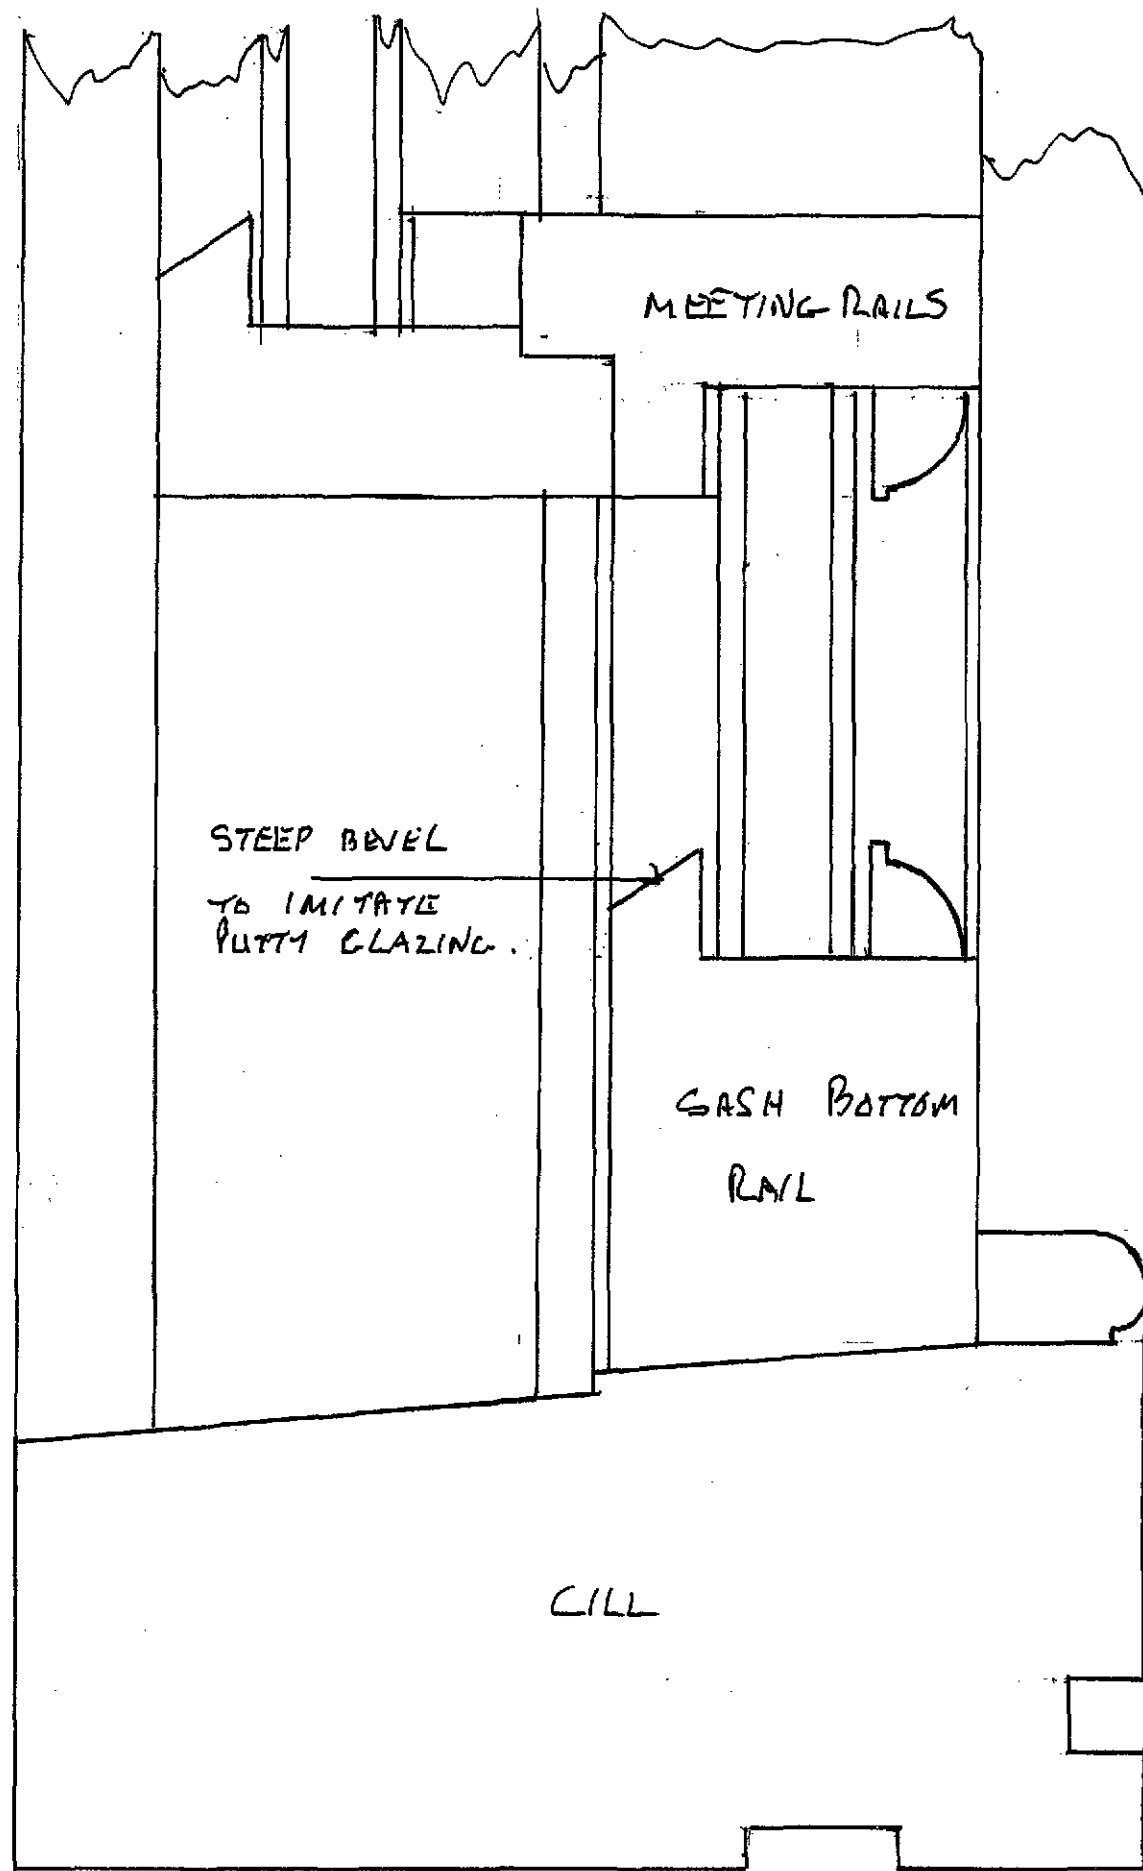


CROSS SECTION OF CILL + MEETING RAILS

MR R SHORT. 6 THE PARKWAY
SPALDING LINES PEH 3EE

FULL SIZE DETAILS OF WINDOW COMPONENTS FOR
WINDOW REPLACEMENT 2A WINDSOVER RD. SPALDING

CROSS SECTION OF STILES
+ HEAD (HEAD NO WEIGHTS).

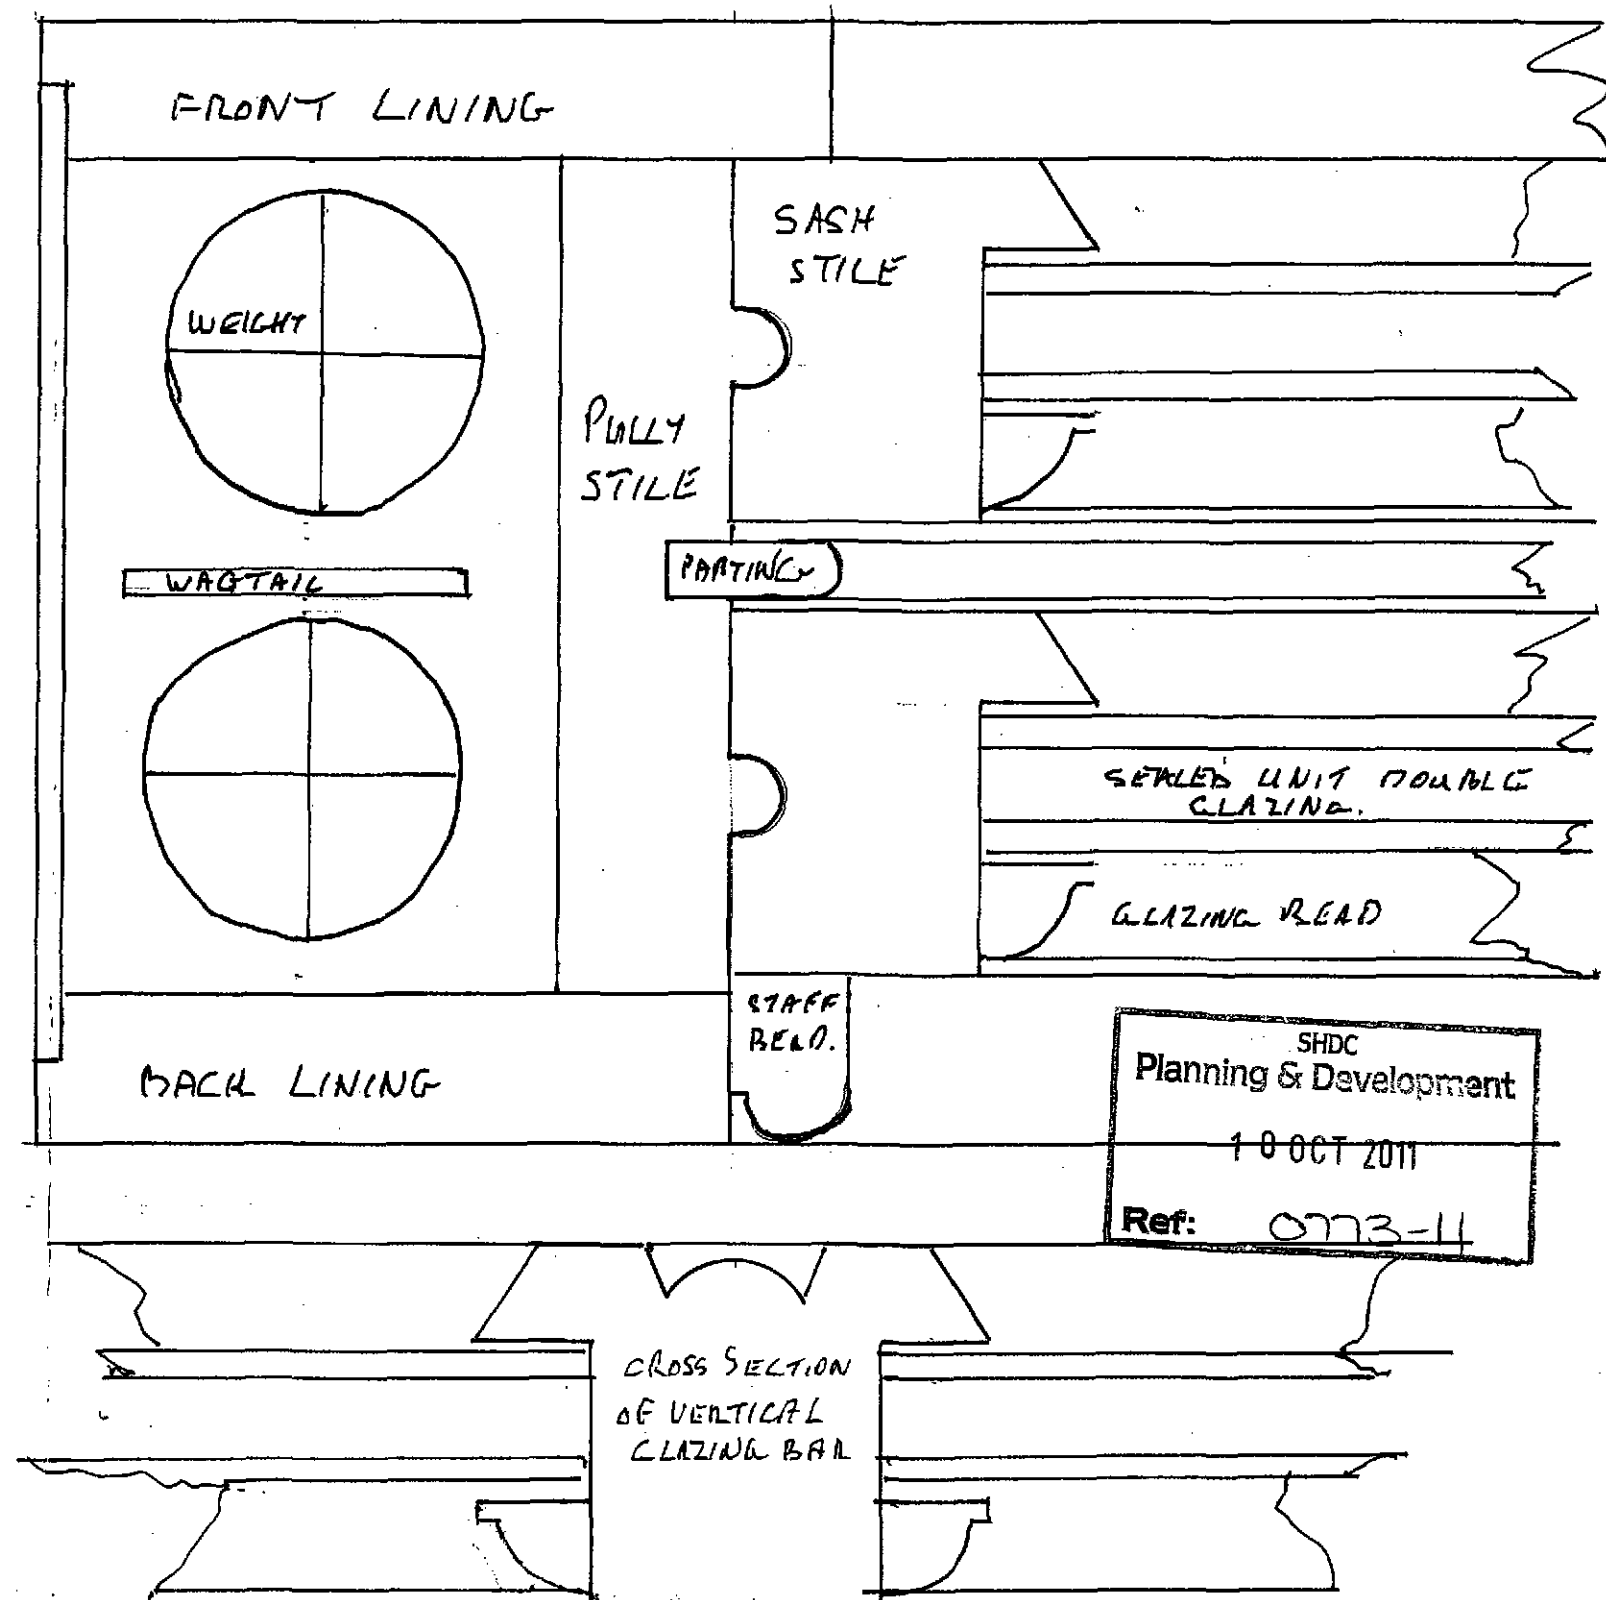

SHDC
Planning & Development
10 OCT 2011
Ref: 0773-11