






THIS DRAWING IS NOT TO BE USED FOR CONSTRUCTION. THIS DRAWING IS COPYRIGHT SEVEN22 ARCHITECTURE LTD		
REV	DATE	NOTES

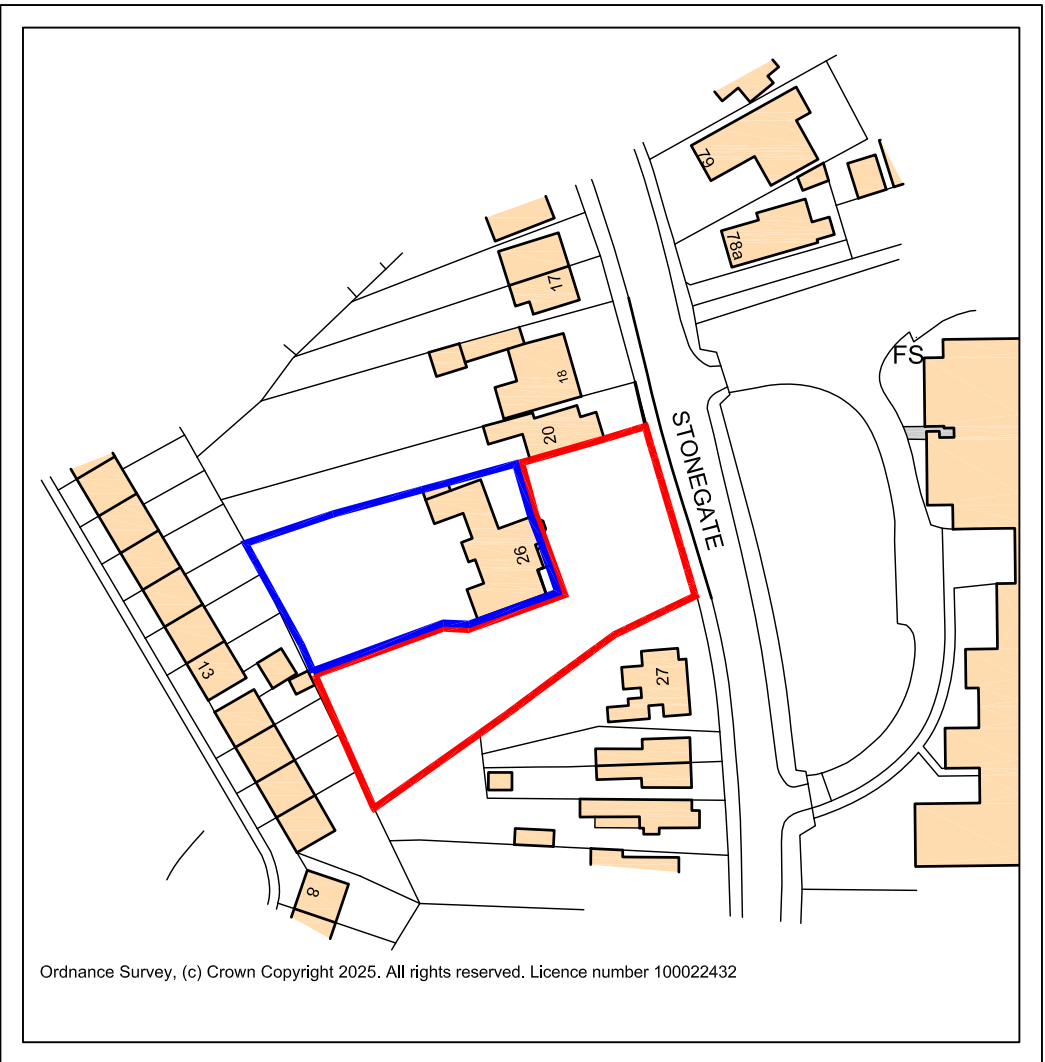

Ordnance Survey, (c) Crown Copyright 2025, All rights reserved. Licence number 100022432

Site Location Plan
Scale 1:1250

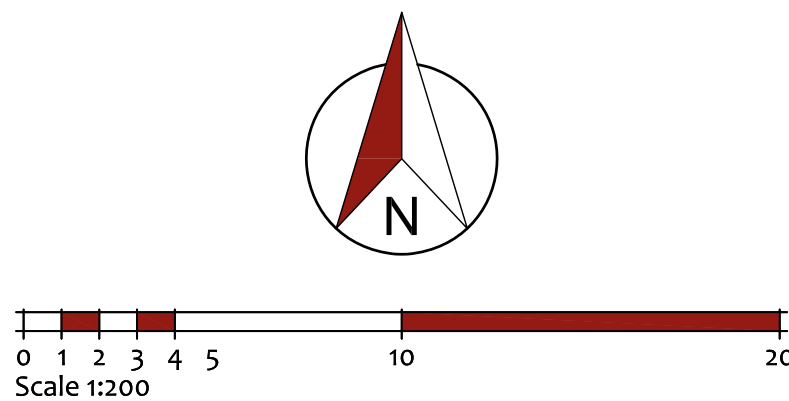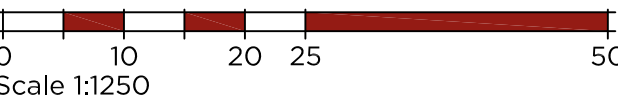

seven22
ARCHITECTURE LTD

22 SHORE VIEW, PETERBOROUGH CAMBRIDGESHIRE, PE7 8FS E:info@seven22.co.uk - T:07799 585277		
PROJECT SINGLE DWELLING ON LAND ADJACENT TO 26 STONEGATE SPALDING LINCOLNSHIRE PE11 2PH		
CLIENT Mr & Mrs DRURY		
TITLE SITE LOCATION & EXISTING SITE LAYOUT		
DRAWING No. 116 S01		
SCALE 1:1250 & 1:200 @ A1	DATE AUG 2026	REV