

SOUTH HOLLAND DISTRICT COUNCIL
2 OCT 1995
0773/95

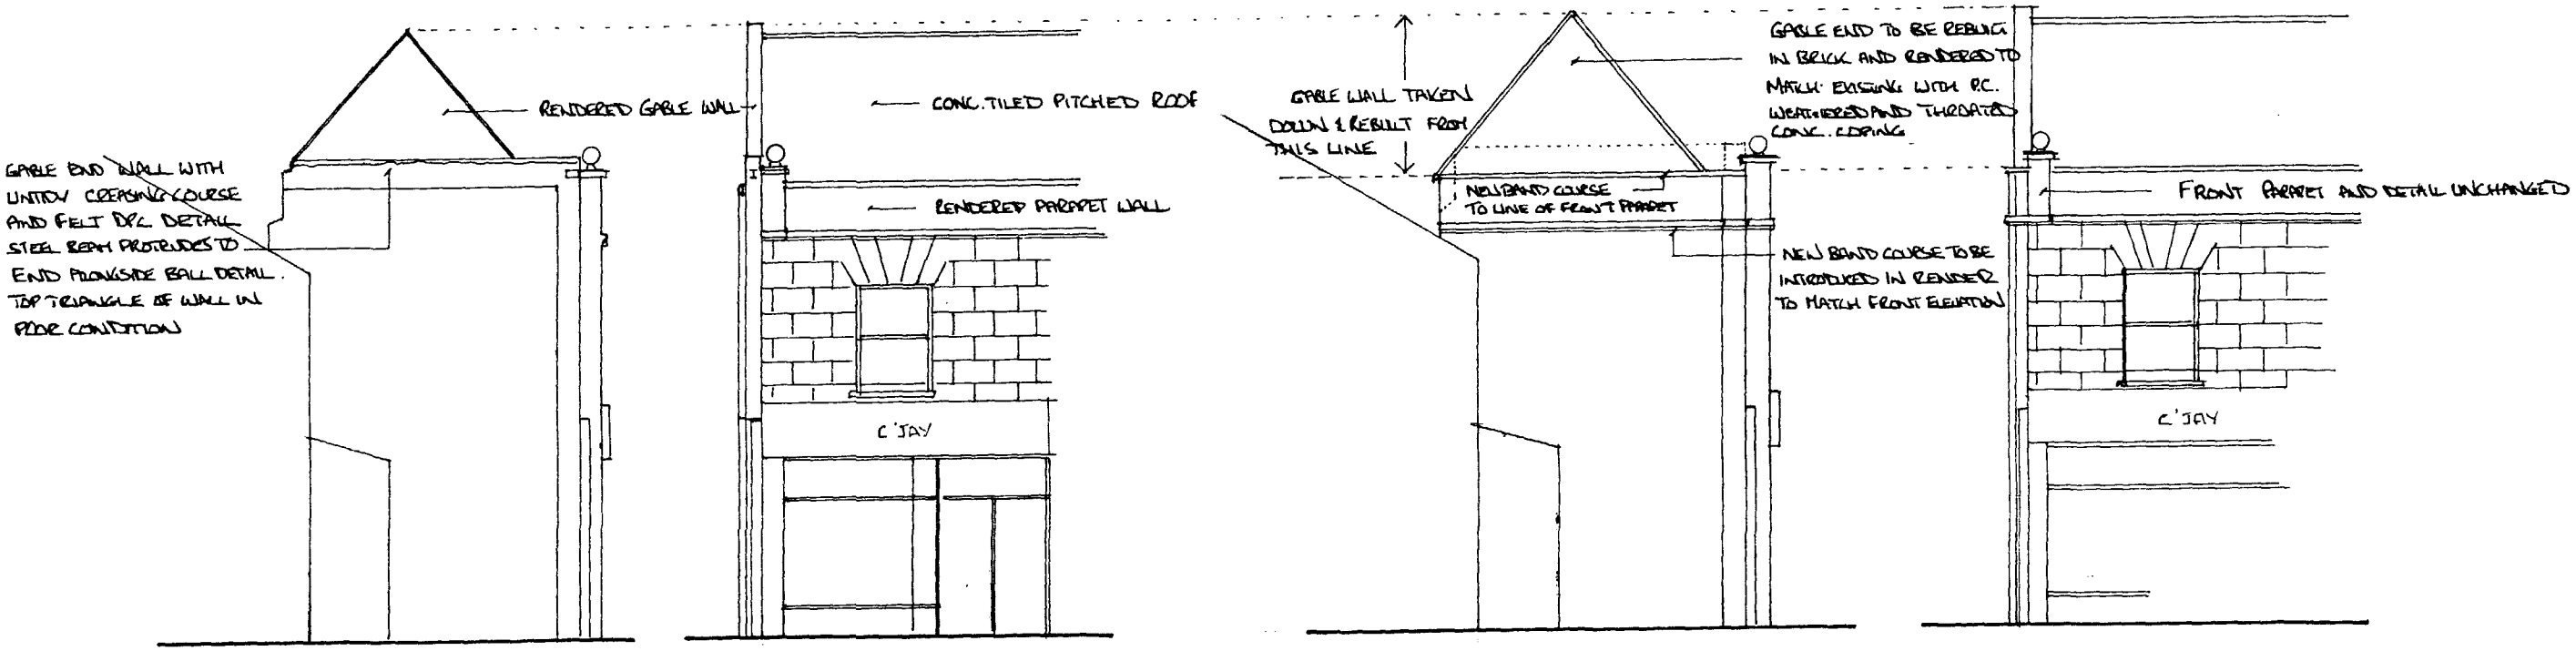

ADDRESS C'JAYS . 11 NEW ROAD SPALDING LINCS	DATE JULY 1995
DRWG NO 797/1	SCALE ELEVATIONS 1:100


Neil Clarke
And Associates
Chartered Building Surveyors

38 New Road
Spalding
Lincolnshire
PE11 1DW
0775–711344
0775–722800 (Fax)
0860–683888 (Car)

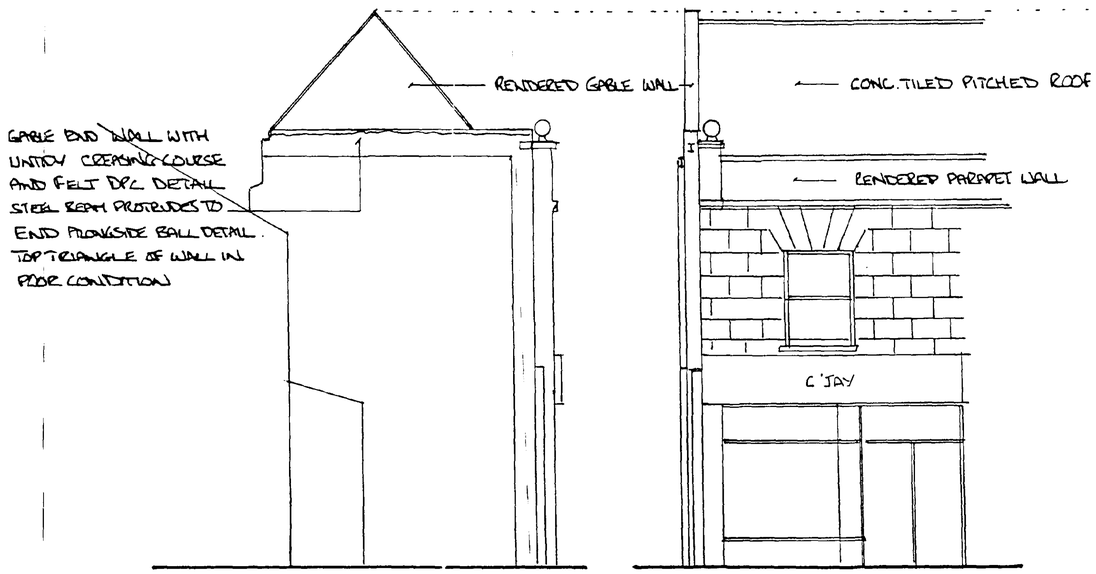


FLANK FRONT

EXISTING

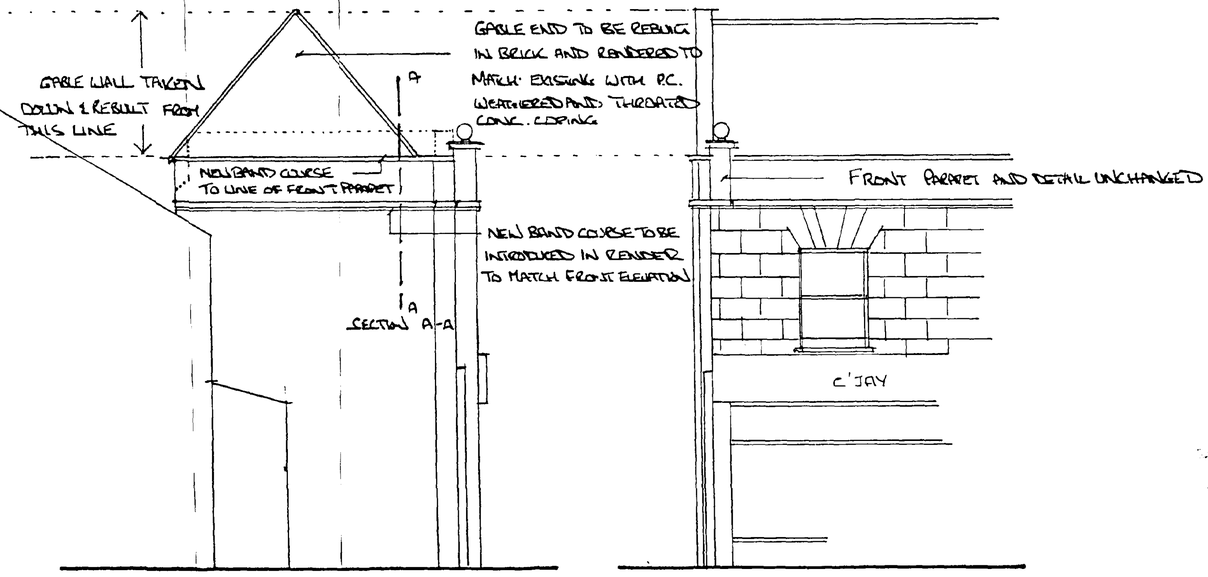

FLANK FRONT

PROPOSED

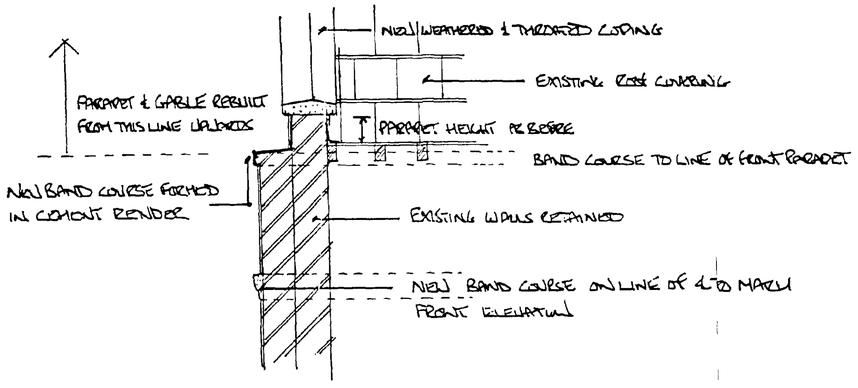

SECTION DETAIL 1:20
AS PROPOSED

RECEIVED
21 AUG 1995
Ref: 797/95

ADDRESS	DATE
C'JAYS. 11 NEW ROAD SPALDING LINCS	JULY 1995
DRWG NO	SCALE
797/1	ELEVATIONS 1:50 SECTION 1:20

Neil Clarke
And Associates
Chartered Building Surveyors

38 New Road
Spalding
Lincolnshire
PE11 1DW
0775—711344
0775—722800 (Fa
0860—683888 (Ca