

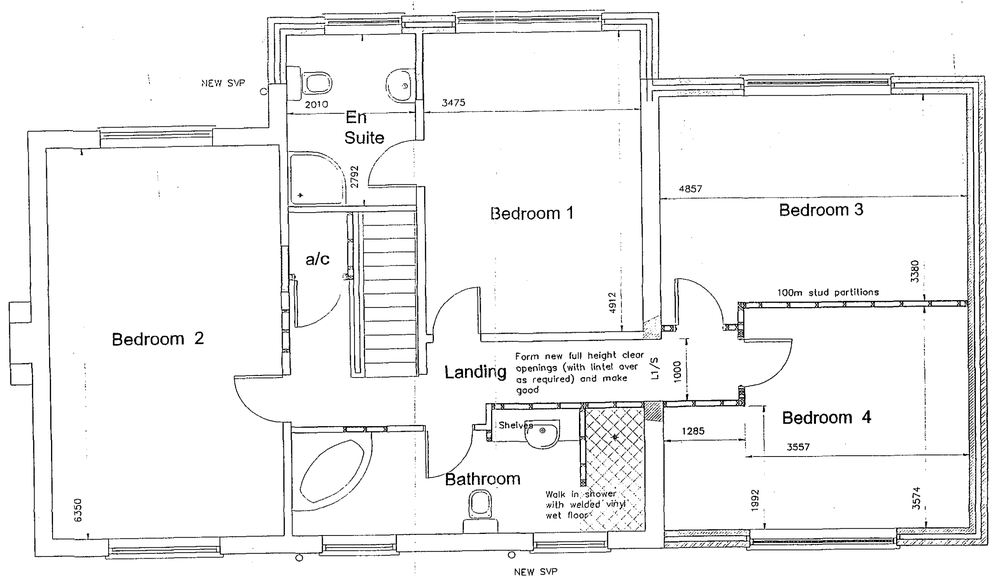


FIRST FLOOR PLAN

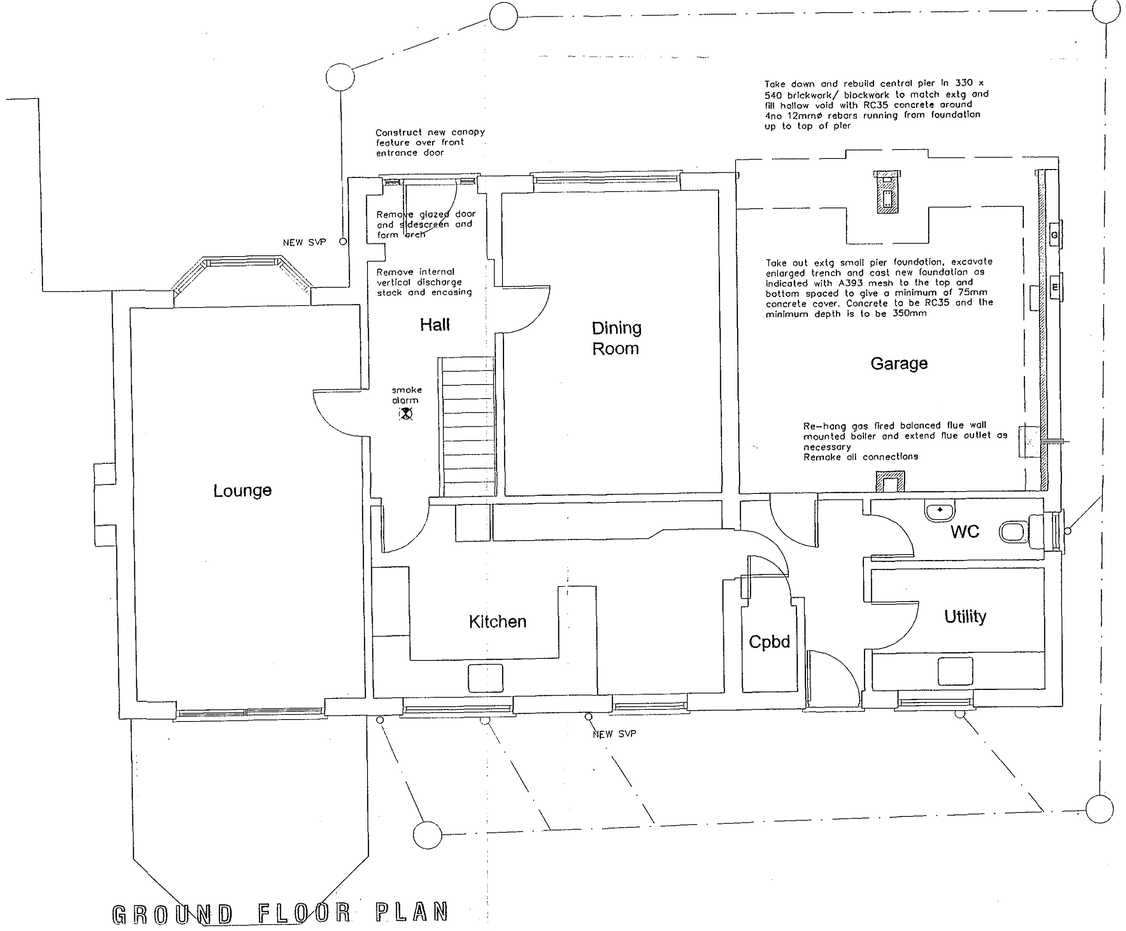


GROUND FLOOR PLAN


ELEVATIONS

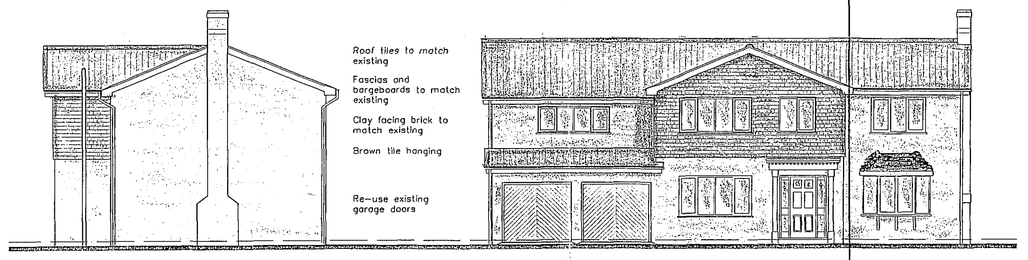


side front

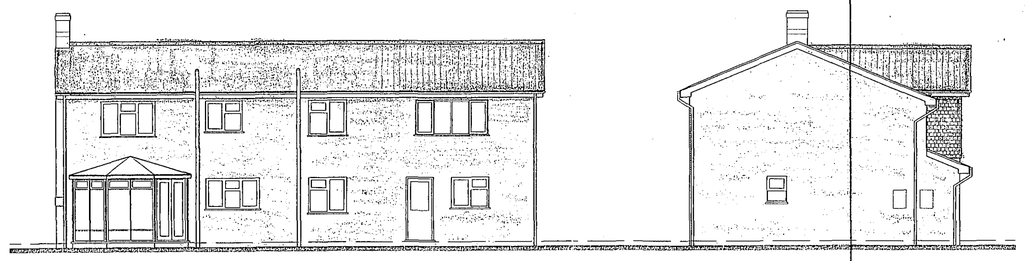

rear side

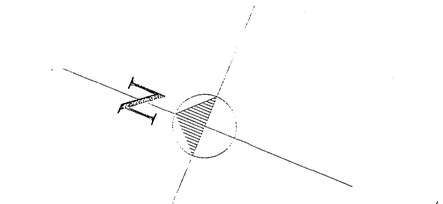

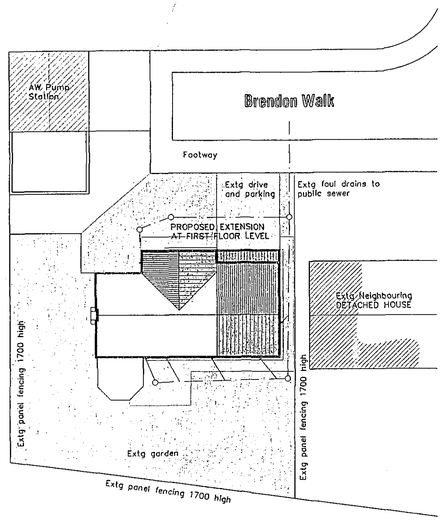


BLOCK PLAN

Scale: 1:250

LOCATION PLAN

Scale: 1:2500

REPRODUCED FROM THE ORDNANCE SURVEY 1/2500 SCALE MAP WITH THE PERMISSION OF THE CONTROLLER OF HER MAJESTY'S STATIONERY OFFICE
CROWN COPYRIGHT RESERVED

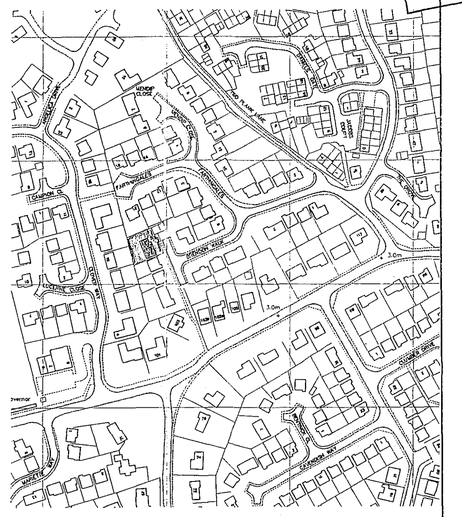

DETERMINED PLAN

SHDC Planning & Development - 8 JUN 2005 Ref: 07/515

NOTE:
Drawing to be read in conjunction with separate specification notes document and drawing no 04/XX/02

AMENDMENTS

A

L.A. Building Design
Architectural and Surveying Practice
65 Hannam Boulevard
Spalding
Lincolnshire PE11 1LG
Telephone/Fax: Spalding (01775) 711437

Peter S Lithgow MCIOB MBIAT
Member of the Chartered Institute of Building and
Member of the British Institute of Architectural Technologists

project
Proposed Extension at
4 Brendon Walk,
Spalding, Lincolnshire, PE11 3AG

client
MRS H TURNER

drawing
Design Drawing
Extension and Alterations to Existing House
Planning Drawing

date	scale(s)
APRIL 2005	1:50 1:100 1:250
drawn by	checked
Peter Lithgow	
job no	drawing no
04/27	02