

s t r e e t s c e n e - p r o p o s e d

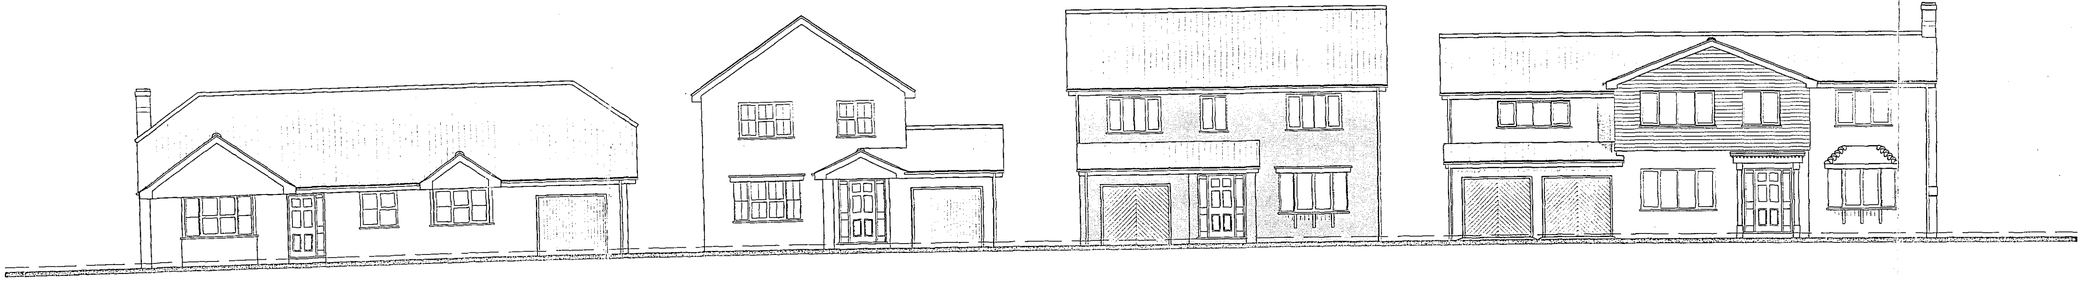

s t r e e t s c e n e - e x i s t i n g

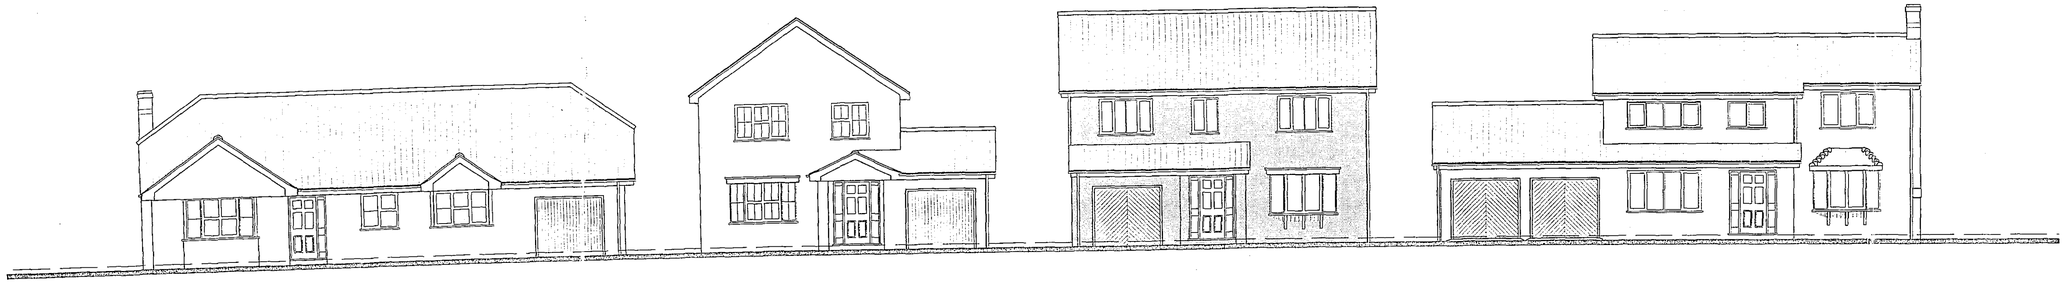

AMENDMENTS

A

Planning & Development
- 8 JUN 2005
Ref: 0775/05

DETERMIN
P

L. A. Building Design
Architectural and Surveying Practice
35 Hannam Boulevard
Spalding
Lincolnshire PE11 1LB
Telephone/Fax: Spalding (01775) 711437

Peter S Lithgow MCIOB MBIAT
Member of the Chartered Institute of Building and
Member of the British Institute of Architectural Technologists

project
Proposed Extension at
4 Brendon Walk,
Spalding, Lincolnshire, PE11 3AG

client
MRS H TURNER

drawing
STREET SCENE

date	scale(s)
MAY 2005	1:100
drawn by	checked
Peter Lithgow	
job no	drawing no
04/27	03