



Do not scale directly from this drawing. All discrepancies are to be brought to the attention of the below office.

The copyright to this drawing is owned by studio 11 architecture.


The details and information shown hereon relating to existing underground drains, man services, cables, etc., and existing structural details, are complete and correct to the best of our knowledge and belief. Although all reasonable effort has been made, no guarantee can be made or given for the complete absence of error or omission of any information.

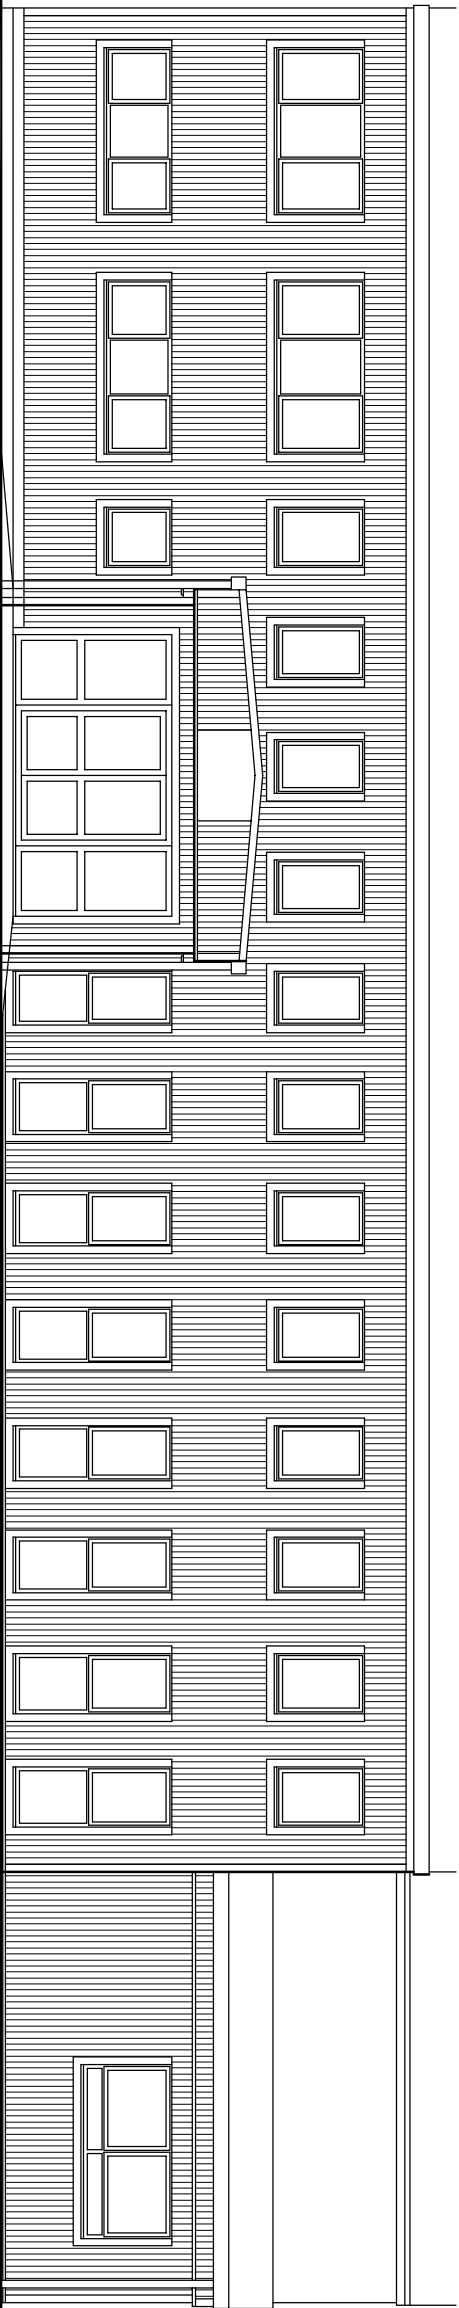


West Elevation

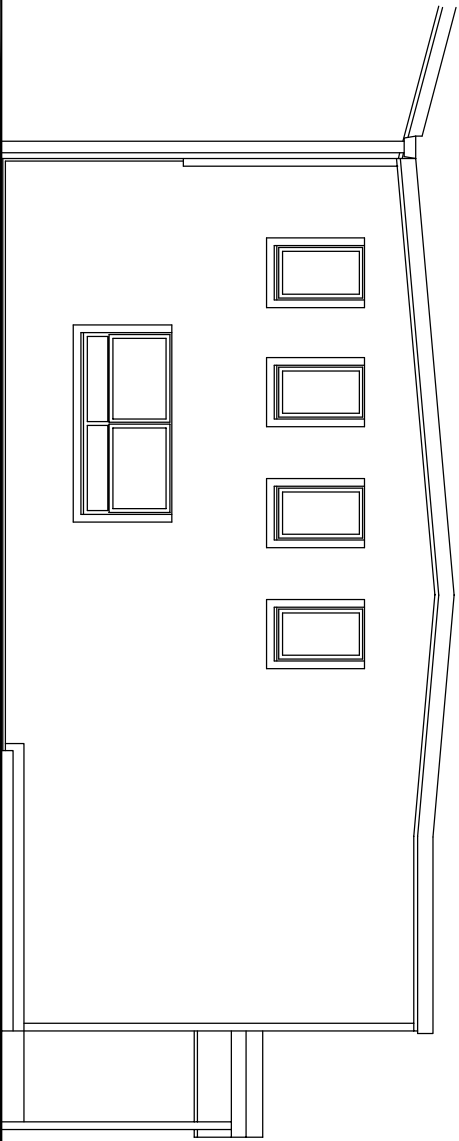


North Elevation

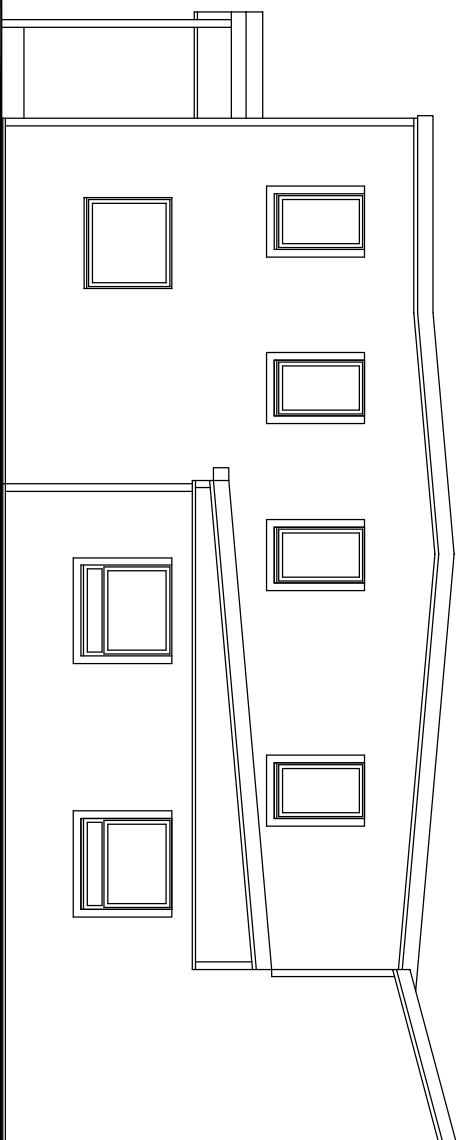

South Elevation

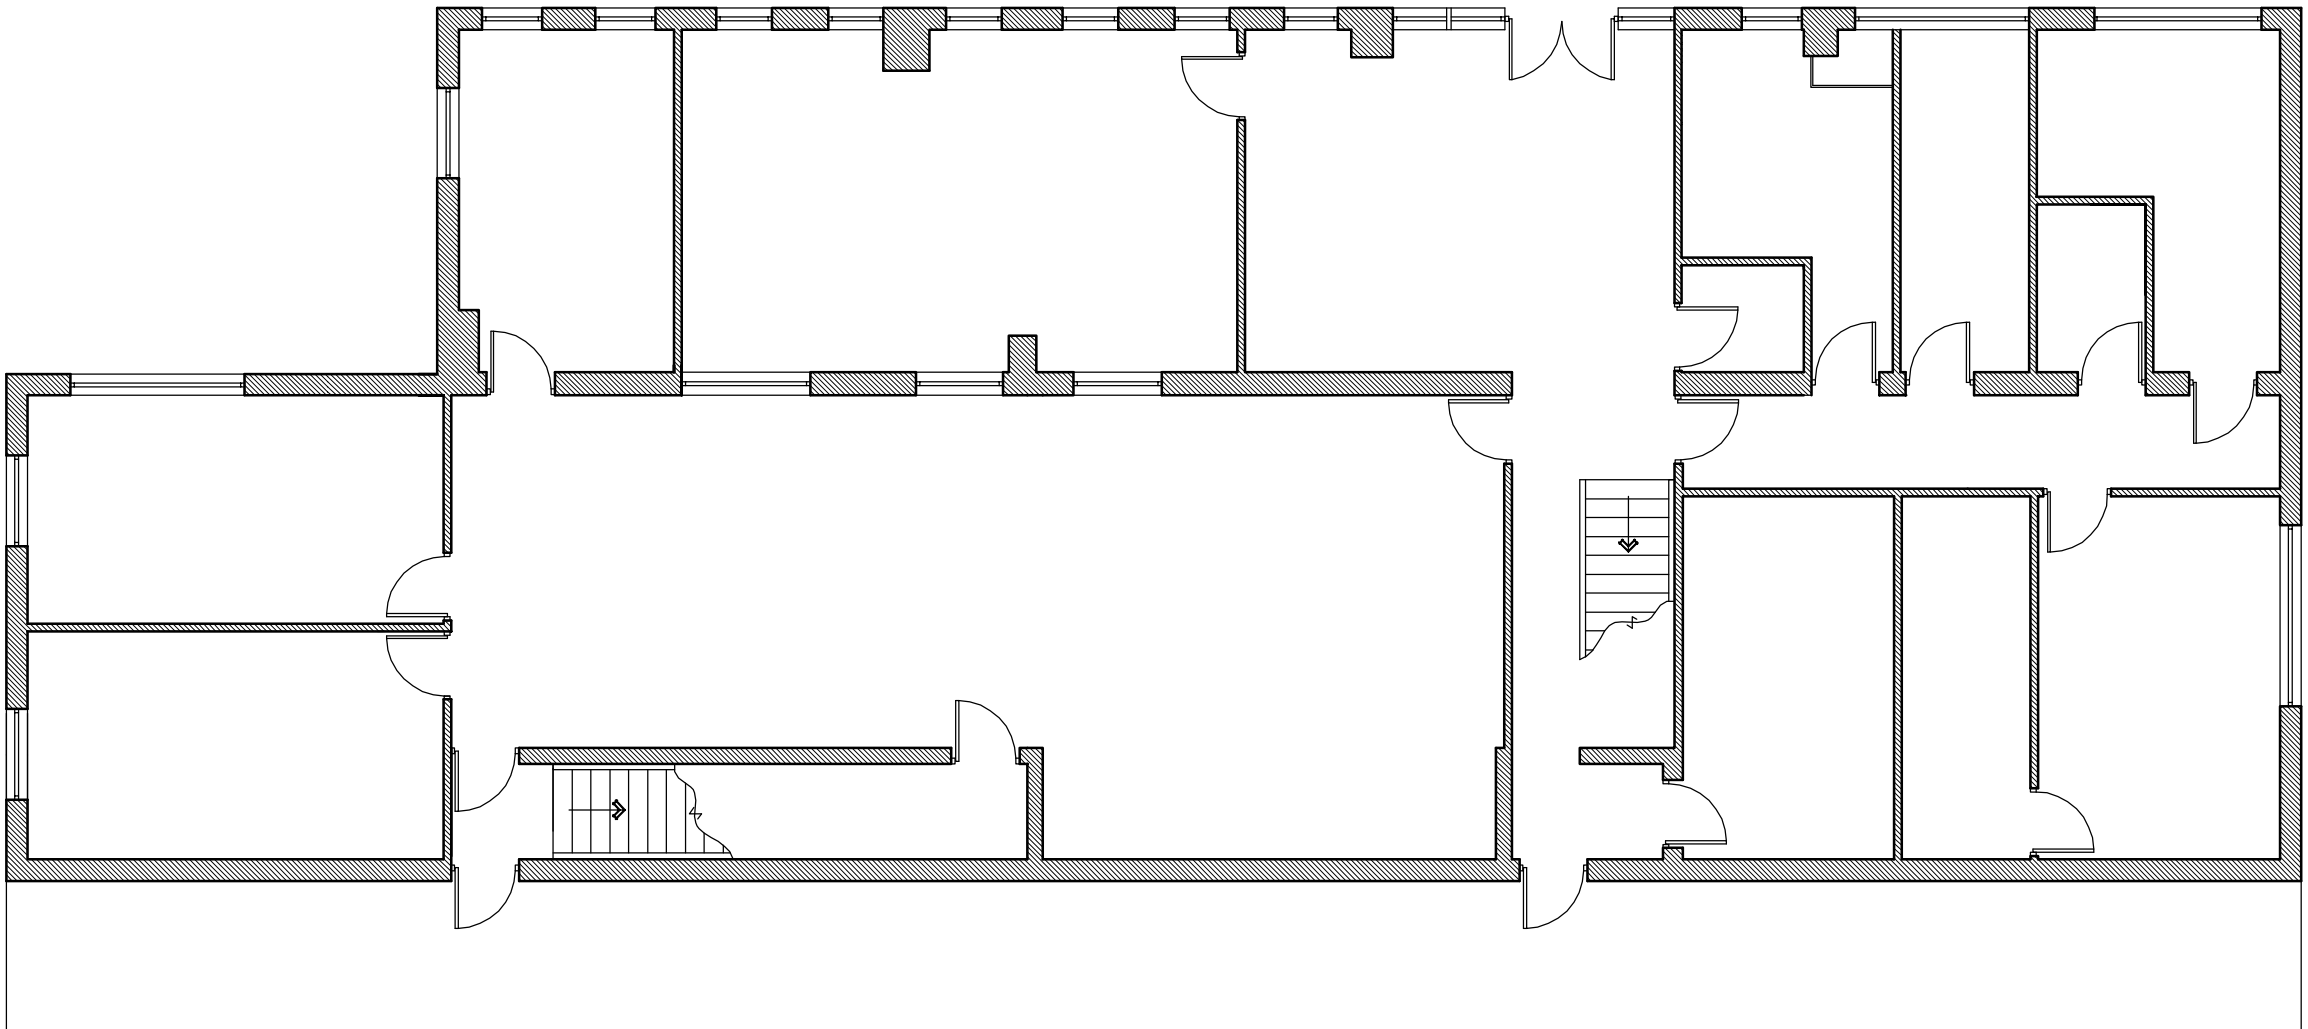

Ground Floor Plan

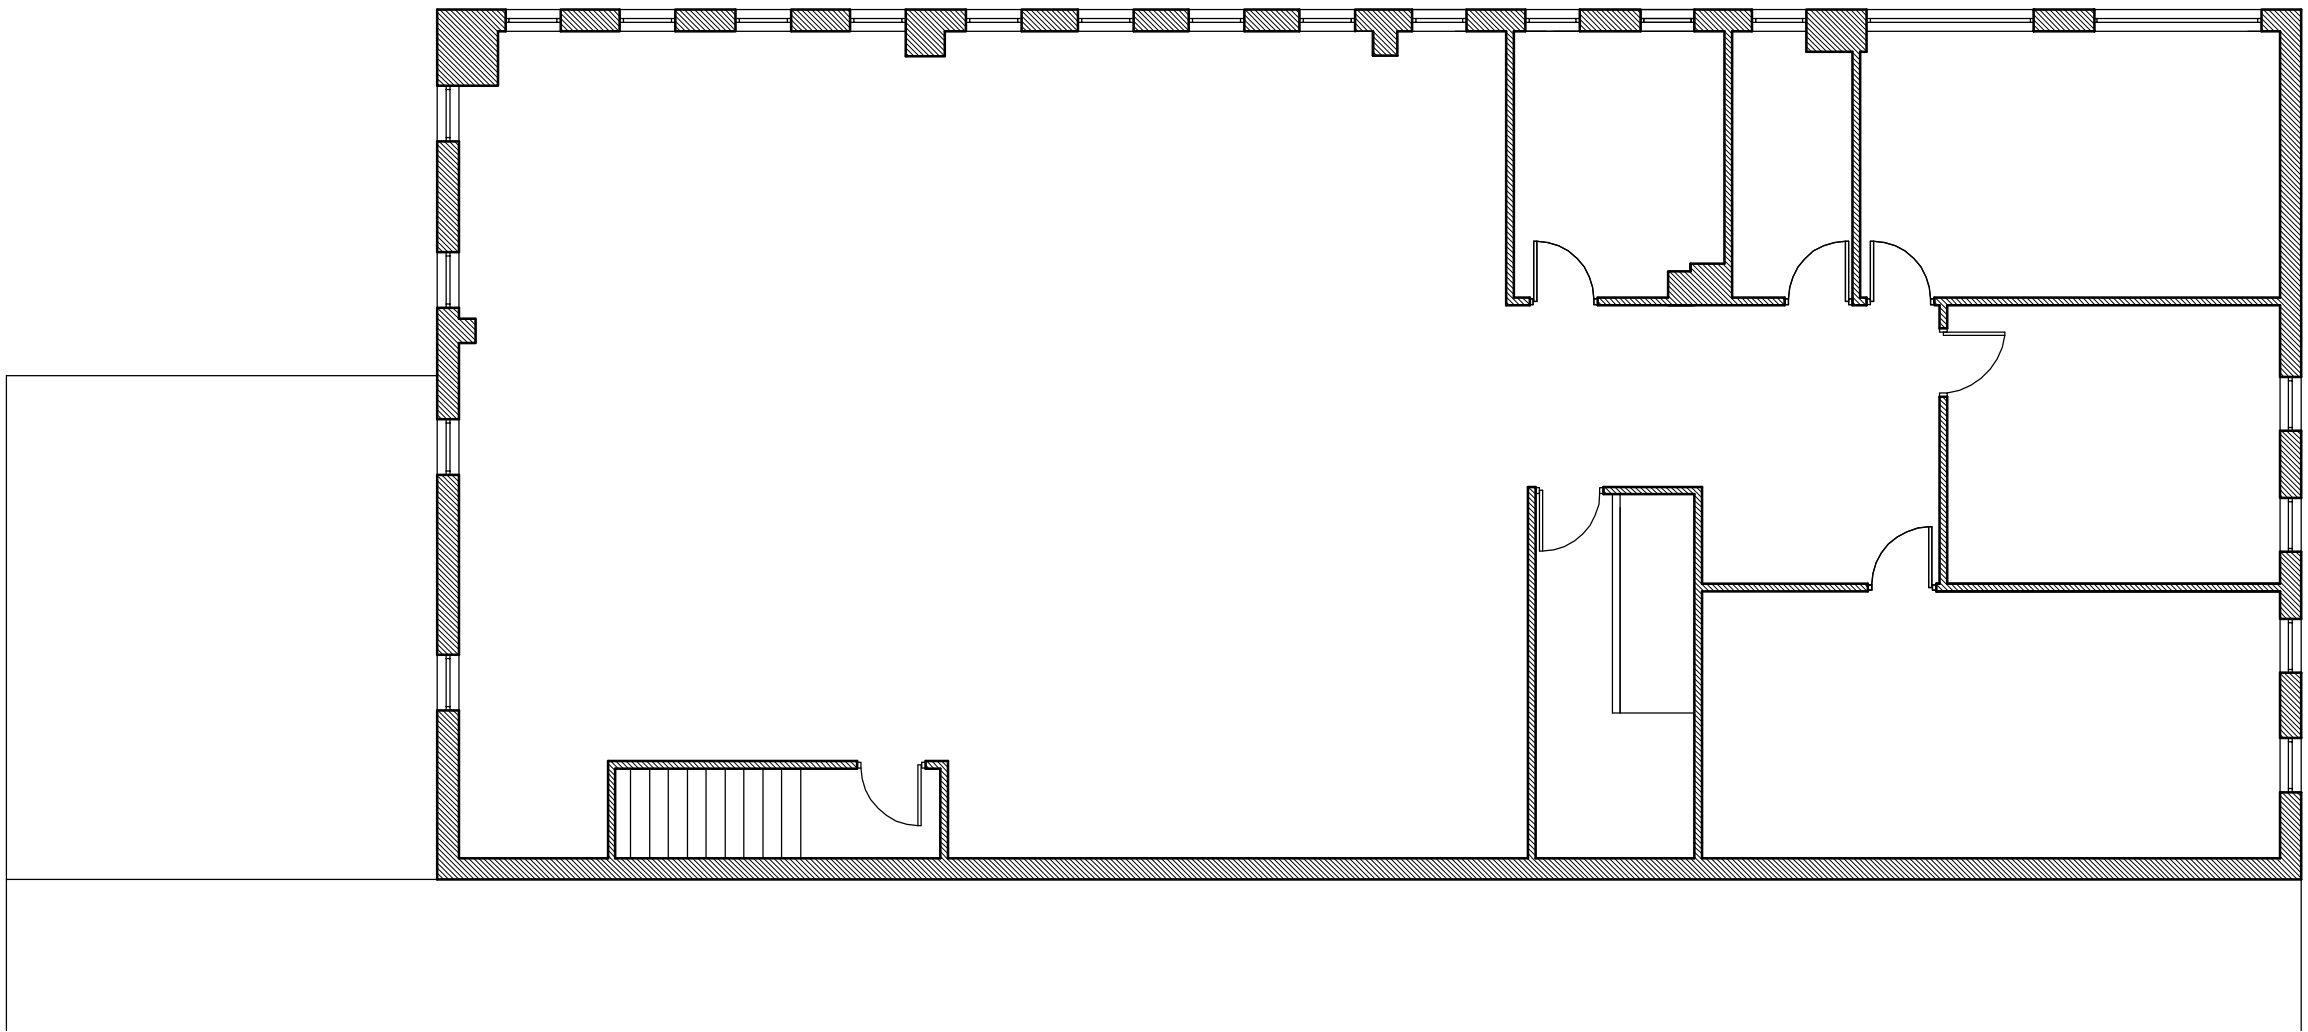

First Floor Plan



Block Plan 1:500

Existing drawings based on Waldeck
drawings 07-0024-12, 15 & 16.

EXISTING
INFORMATION

CLIENT		PROJECT		DRAWING		SCALE	
Longwith Construction		Extension to Fasco office, Clay Lake, Spalding, Lincolnshire		Existing - Floor Plans & Elevations		1:100 @ A1	
A		11.09.2014		KB		Plans updated and elevations added.	
DATE		DRAWN		DATE			
		KB		22.08.2014			

STUDIO 11 ARCHITECTURE LTD, THE FOATHOUSE BUSINESS CENTRE, HARBOUR SQUARE, HEREFORD, WROXETER, CAMBRIDGESHIRE, PE13 9HH
T: 01945 467289 E: design@studio11architecture.co.uk W: www.studio11architecture.co.uk



215.SD.01

Chartered Institute of
Architectural Technologists