




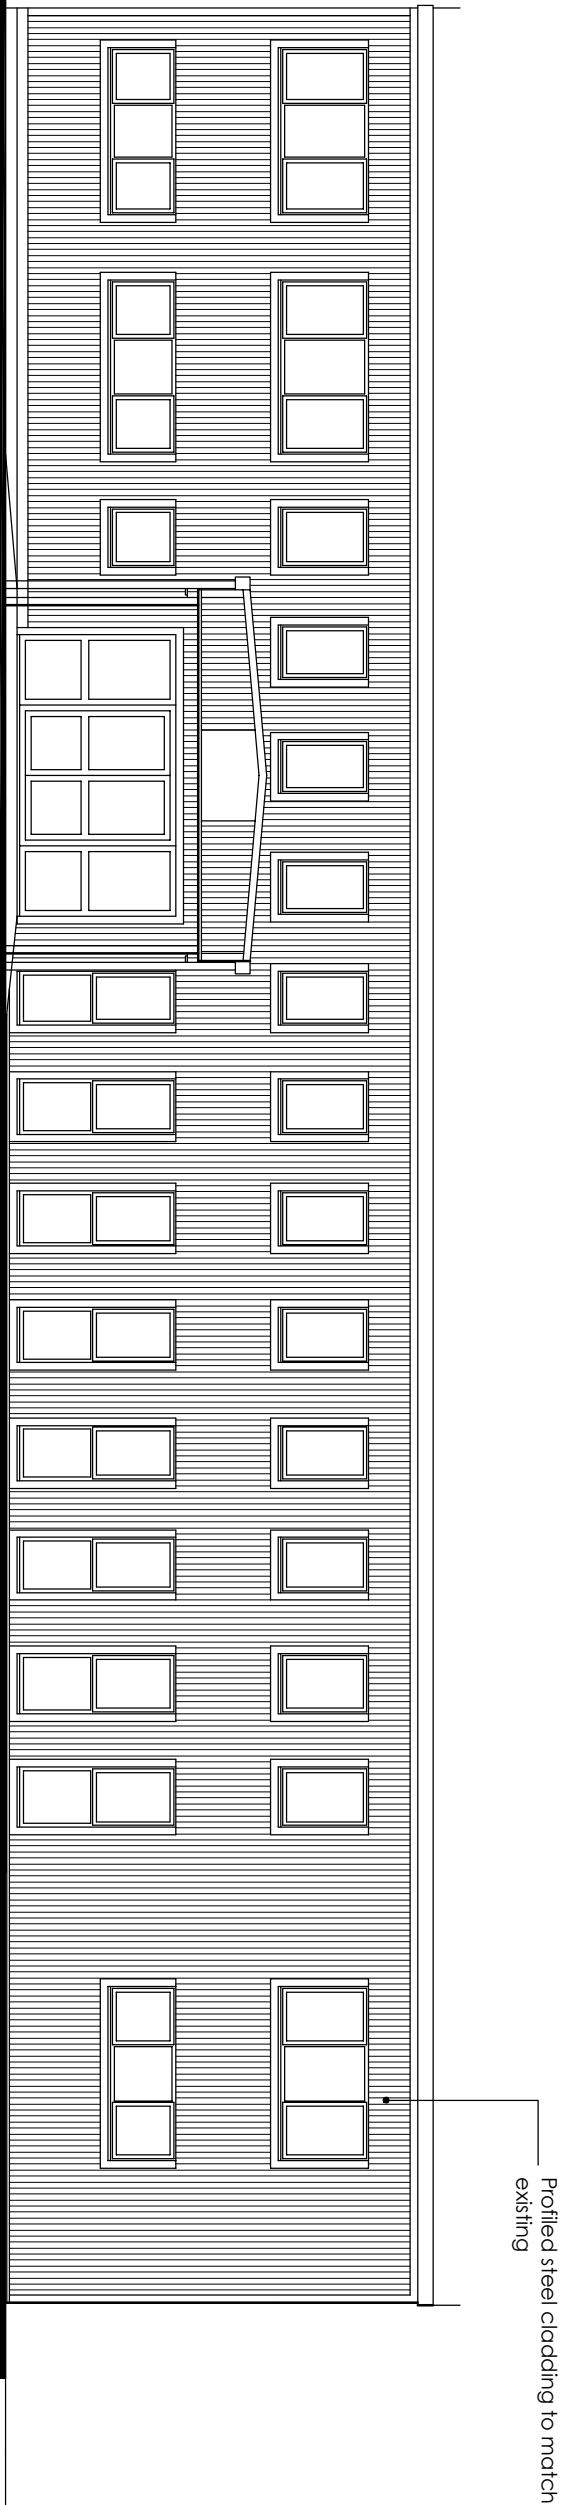


West Elevation

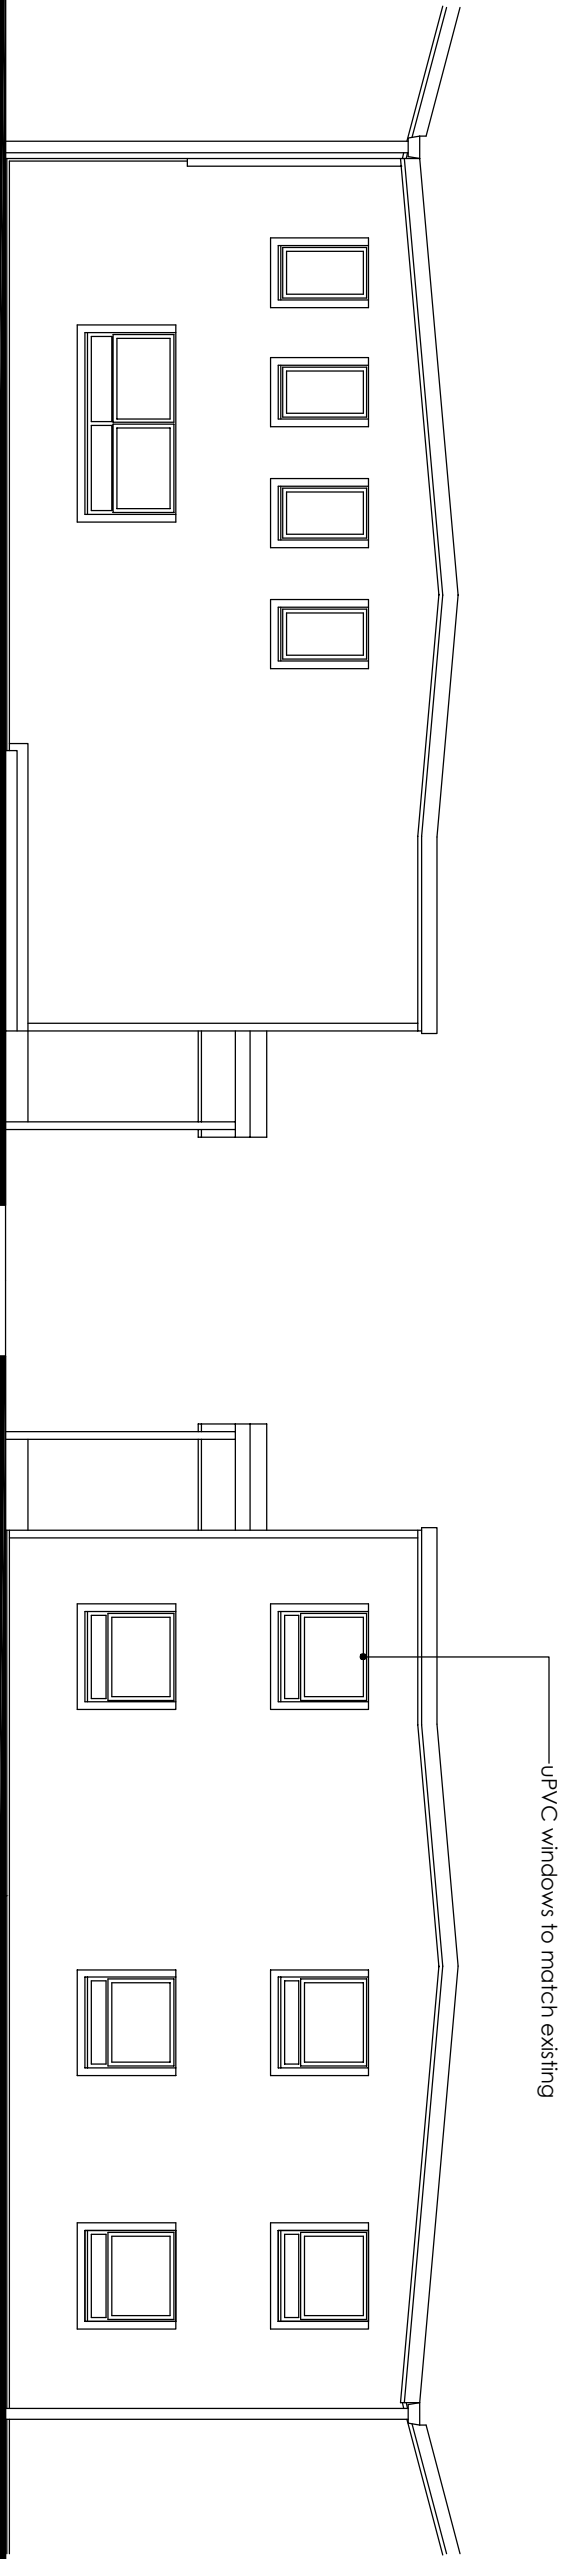


North Elevation

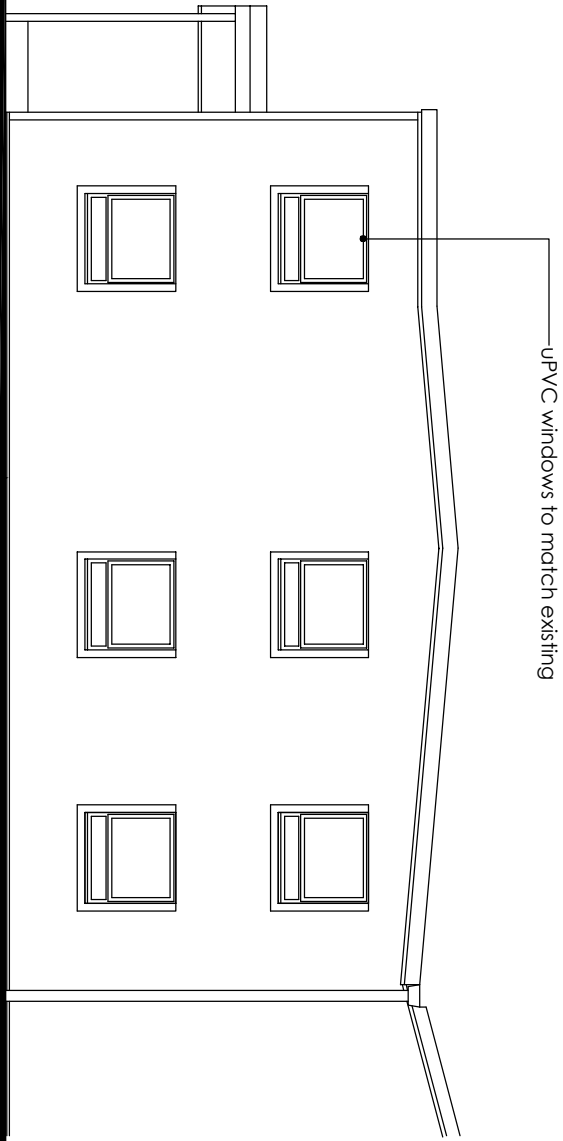


South Elevation

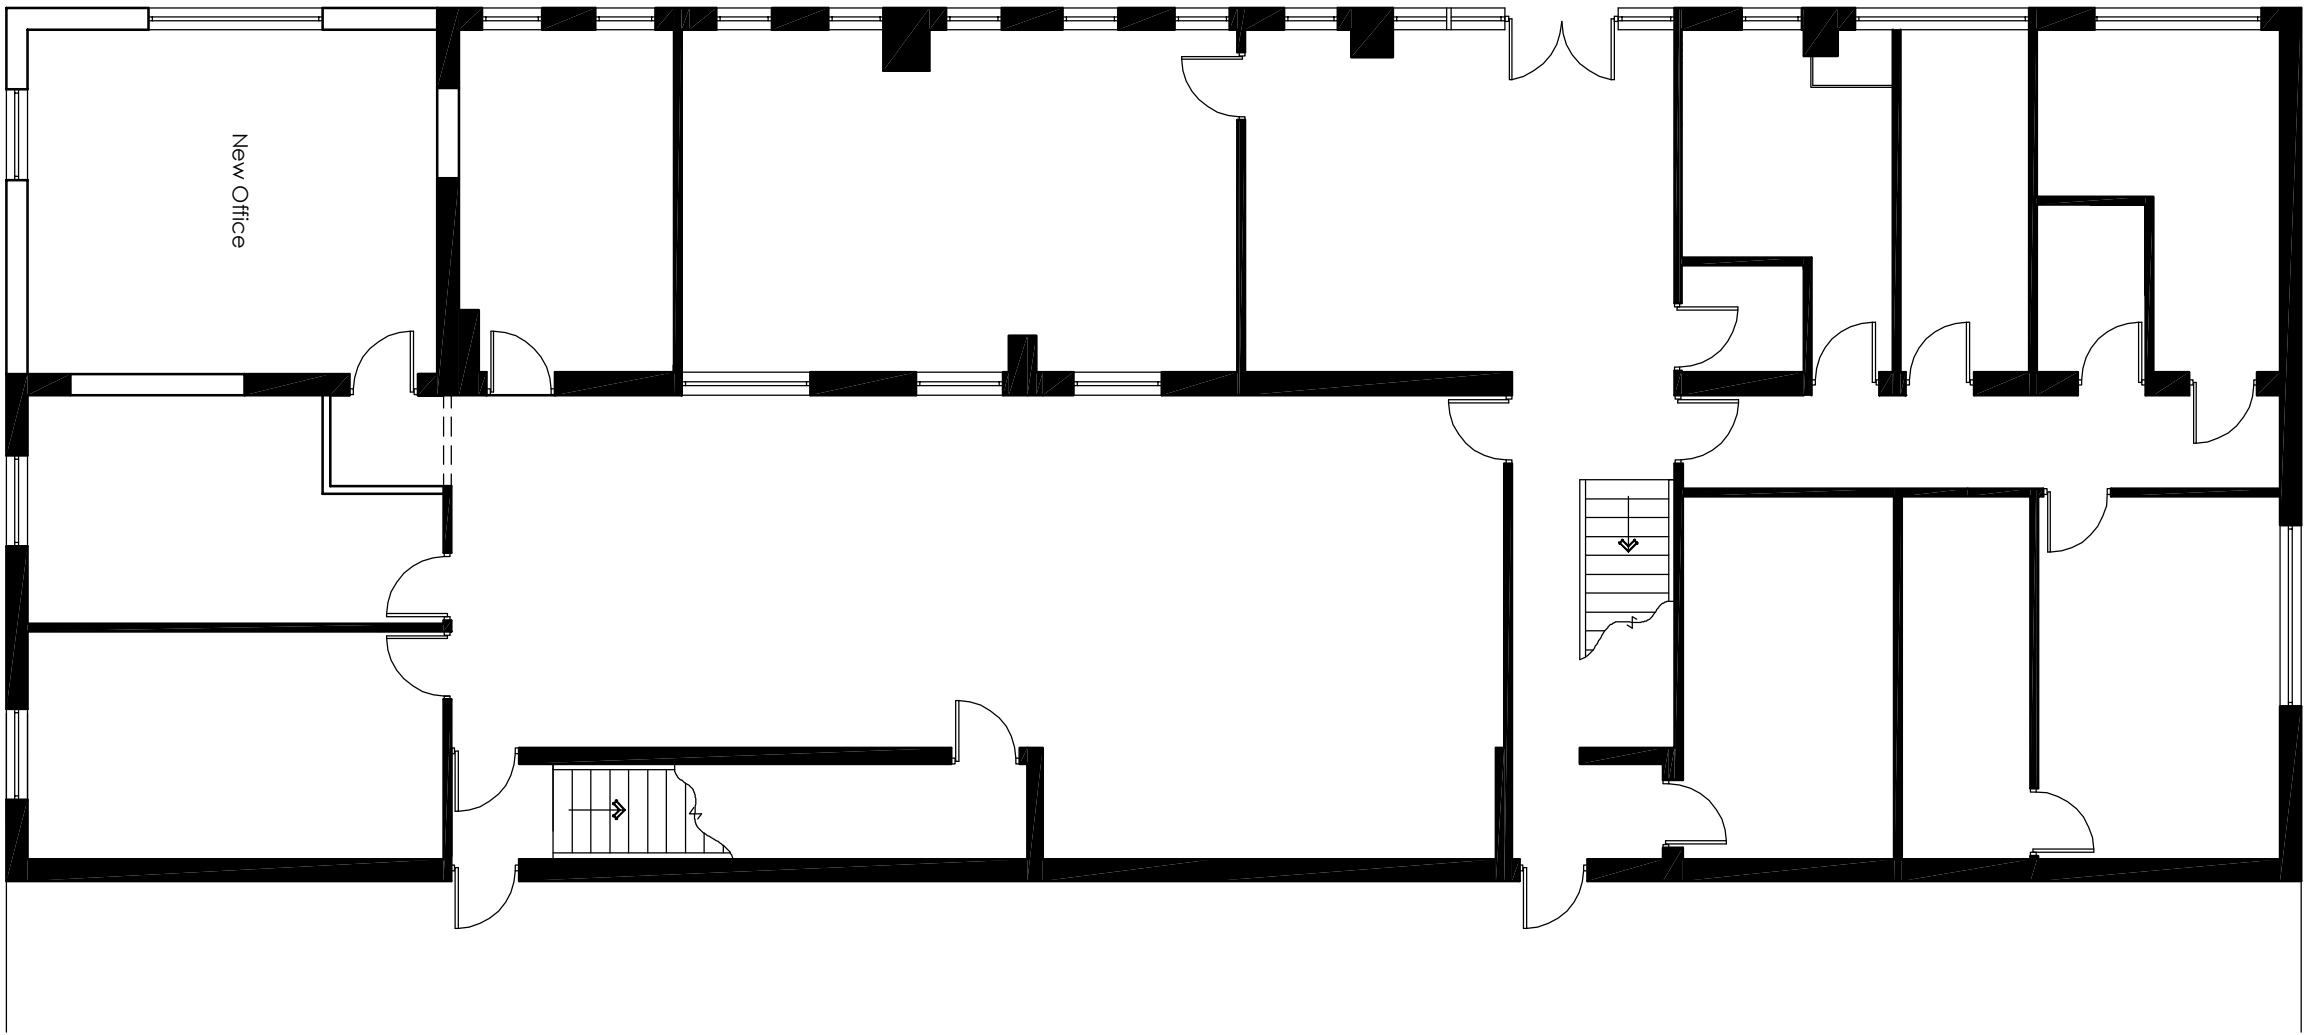

Ground Floor Plan

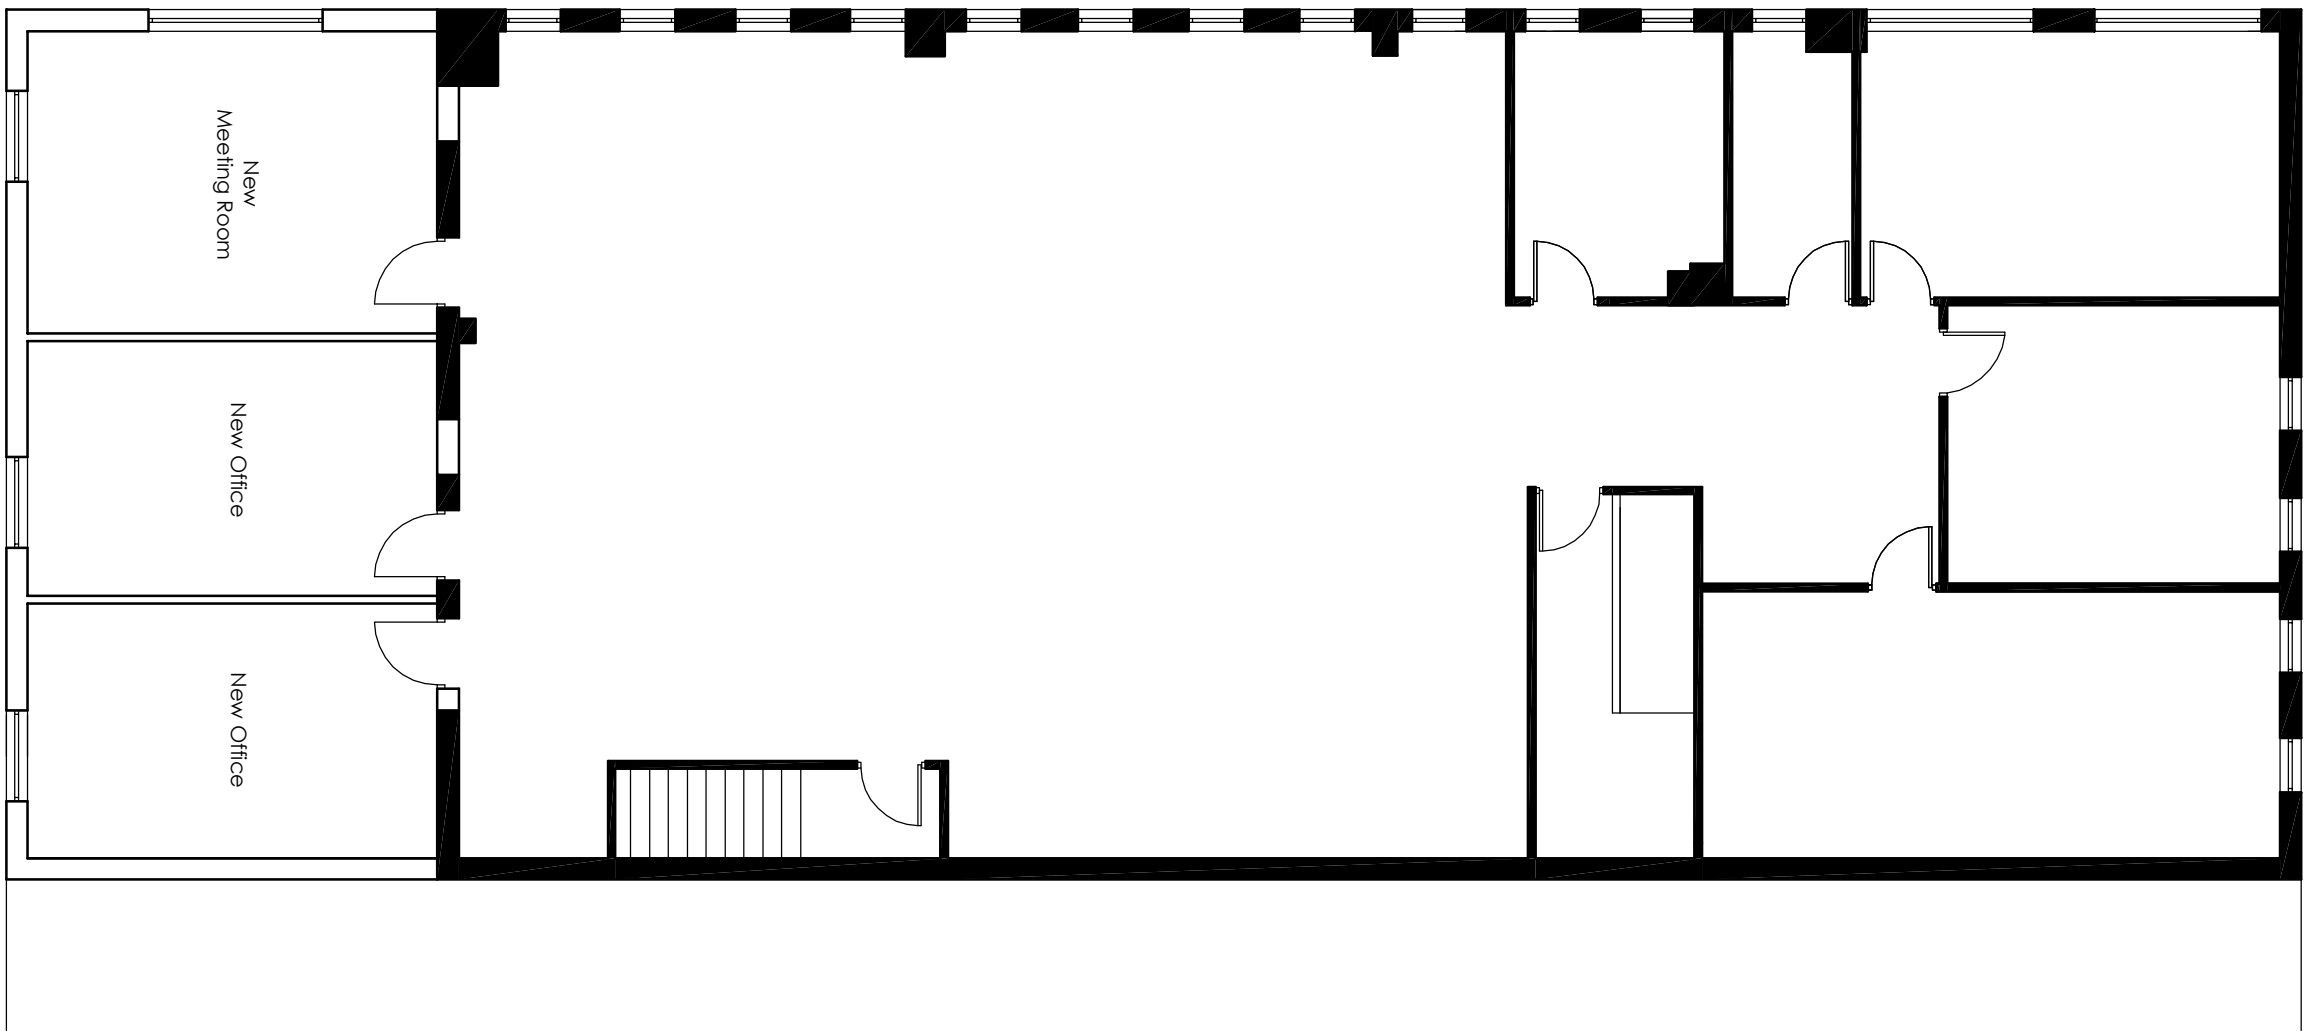

First Floor Plan

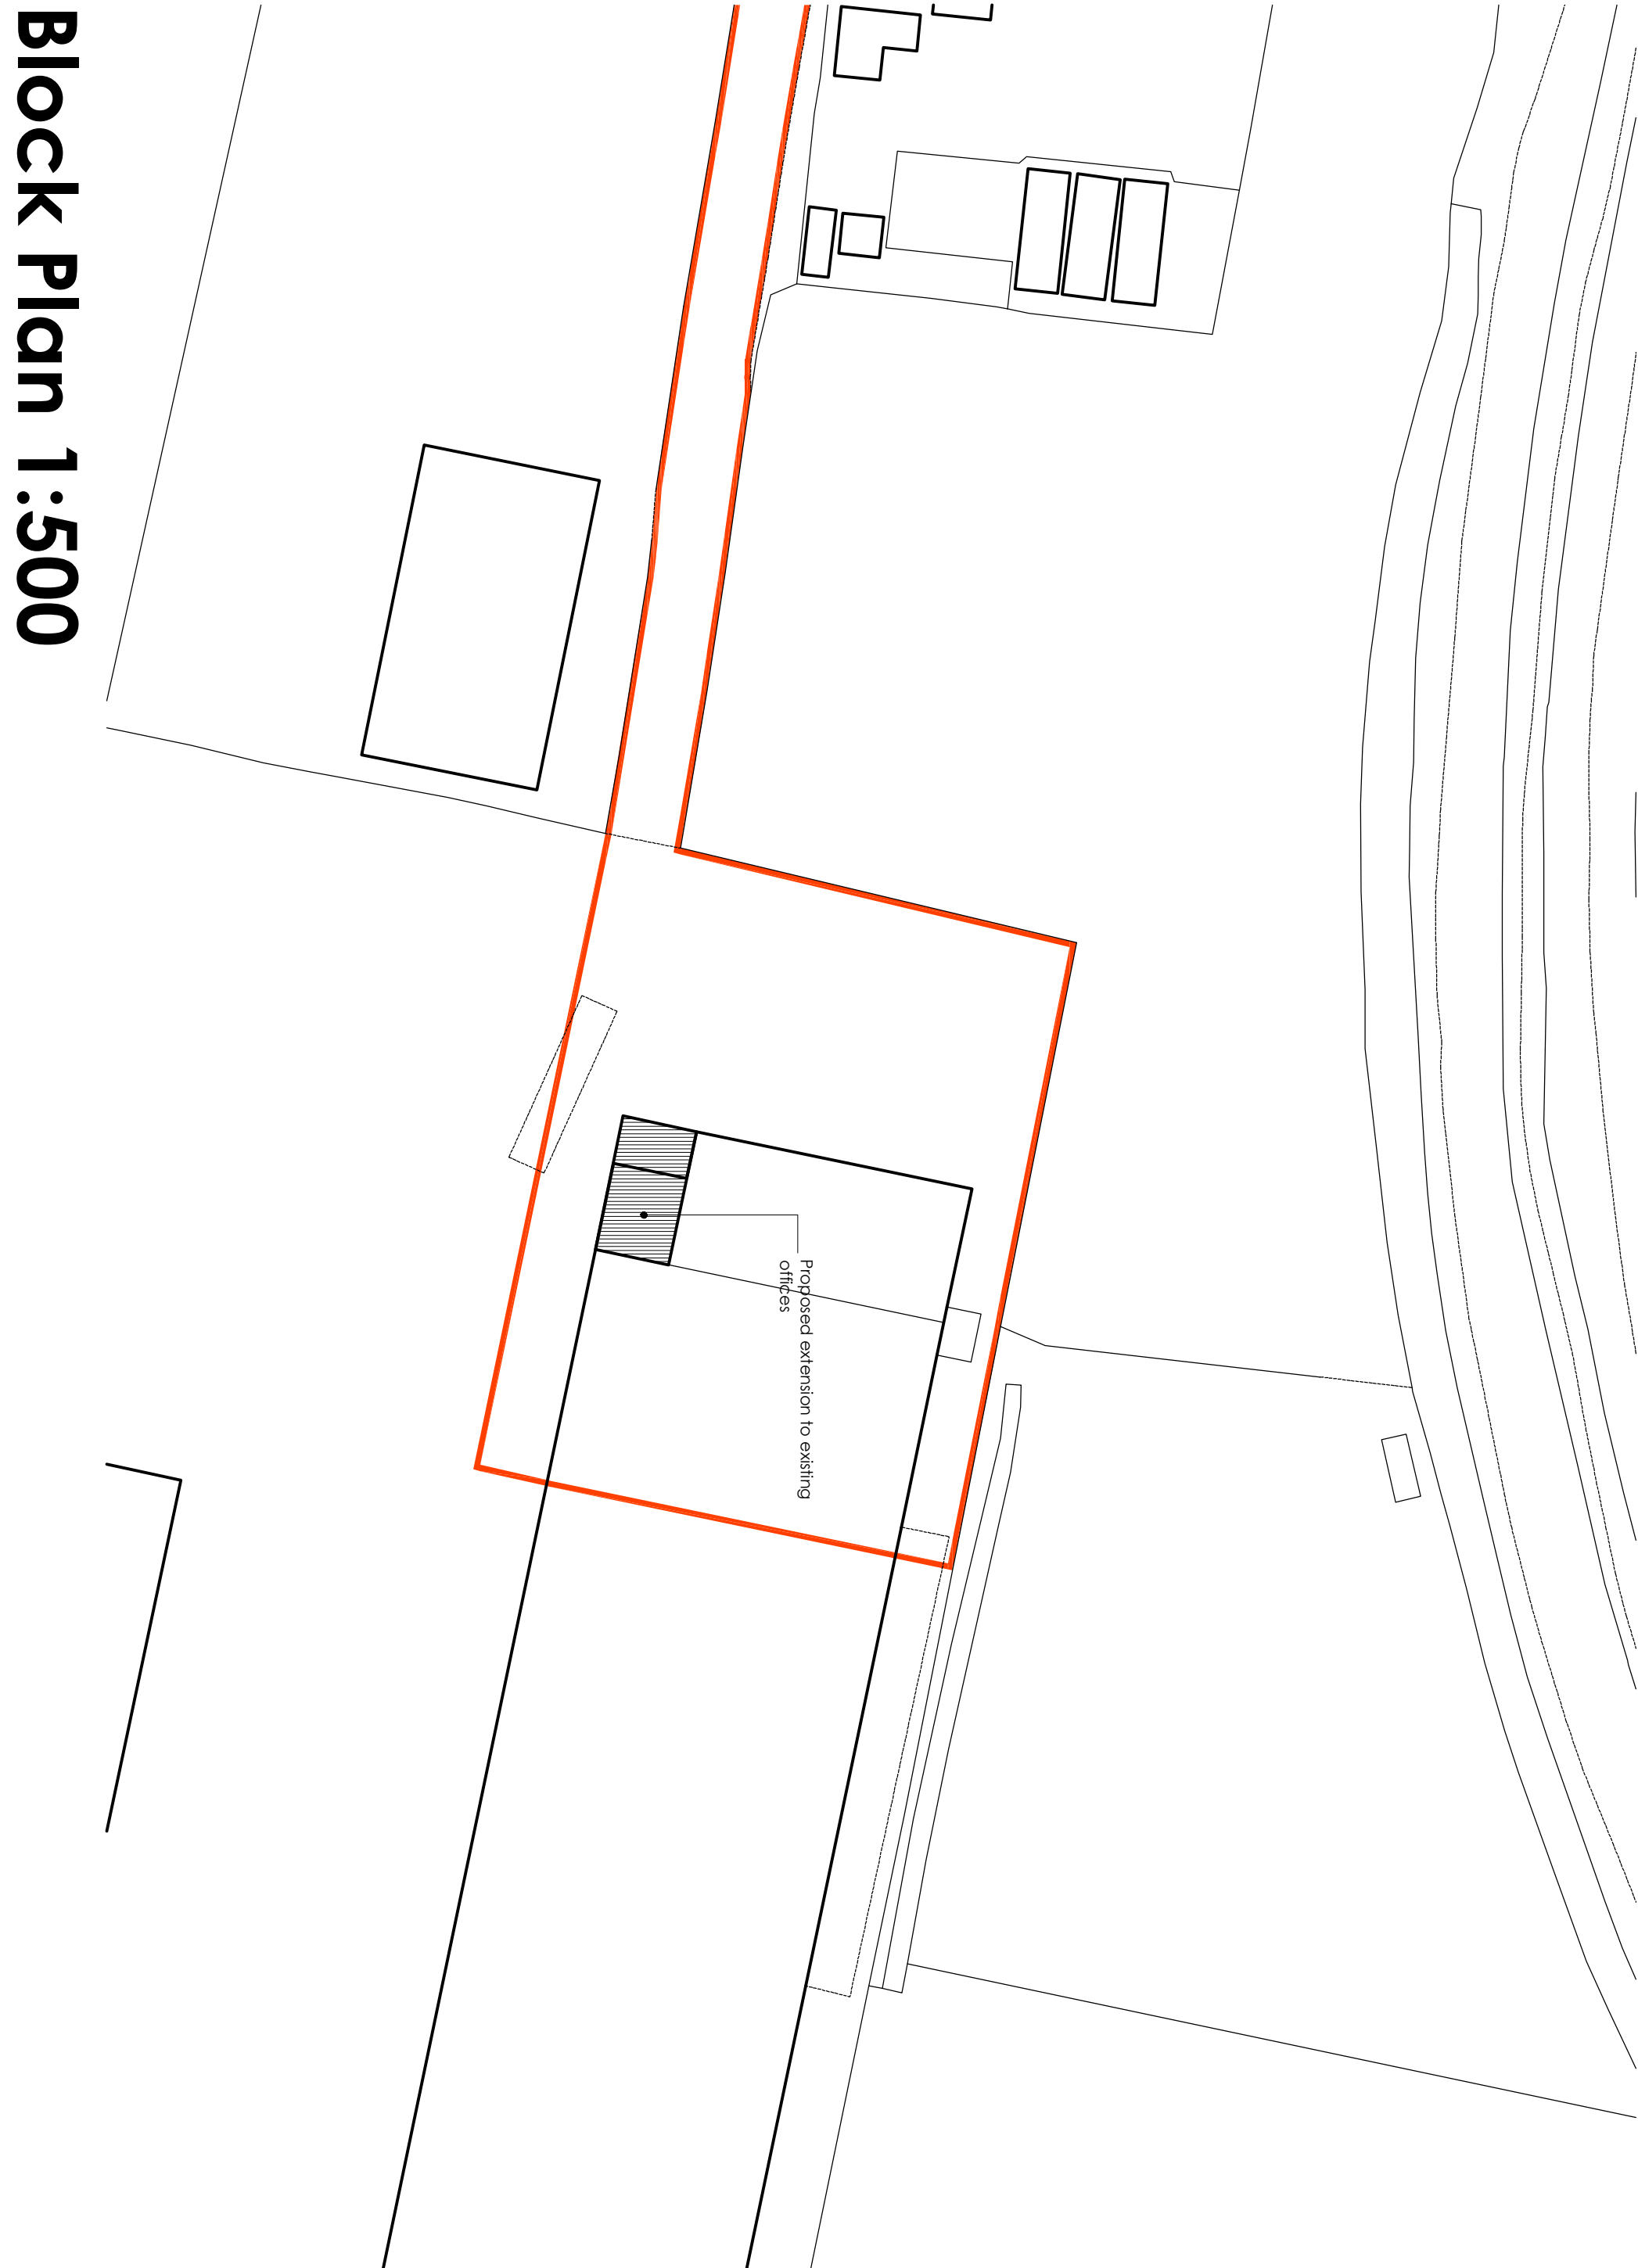

Block Plan 1:500

PLANNING
APPLICATION

REVISION	DATE	DRAWN	DESCRIPTION
CLIENT	Longwith Construction		
PROJECT	Extension to Fasco office, Clay Lode, Spalding, Lincolnshire		
DRAWING	Floor Plans, Elevations & Block Plan		
SCALE	1:100, 500 @ A1	DRAWN KB	DATE 12.09.2014

STUDIO 11
architecture

1:01946 467289 E 850gphs10001100mshs016cs01k

215.AB.01