
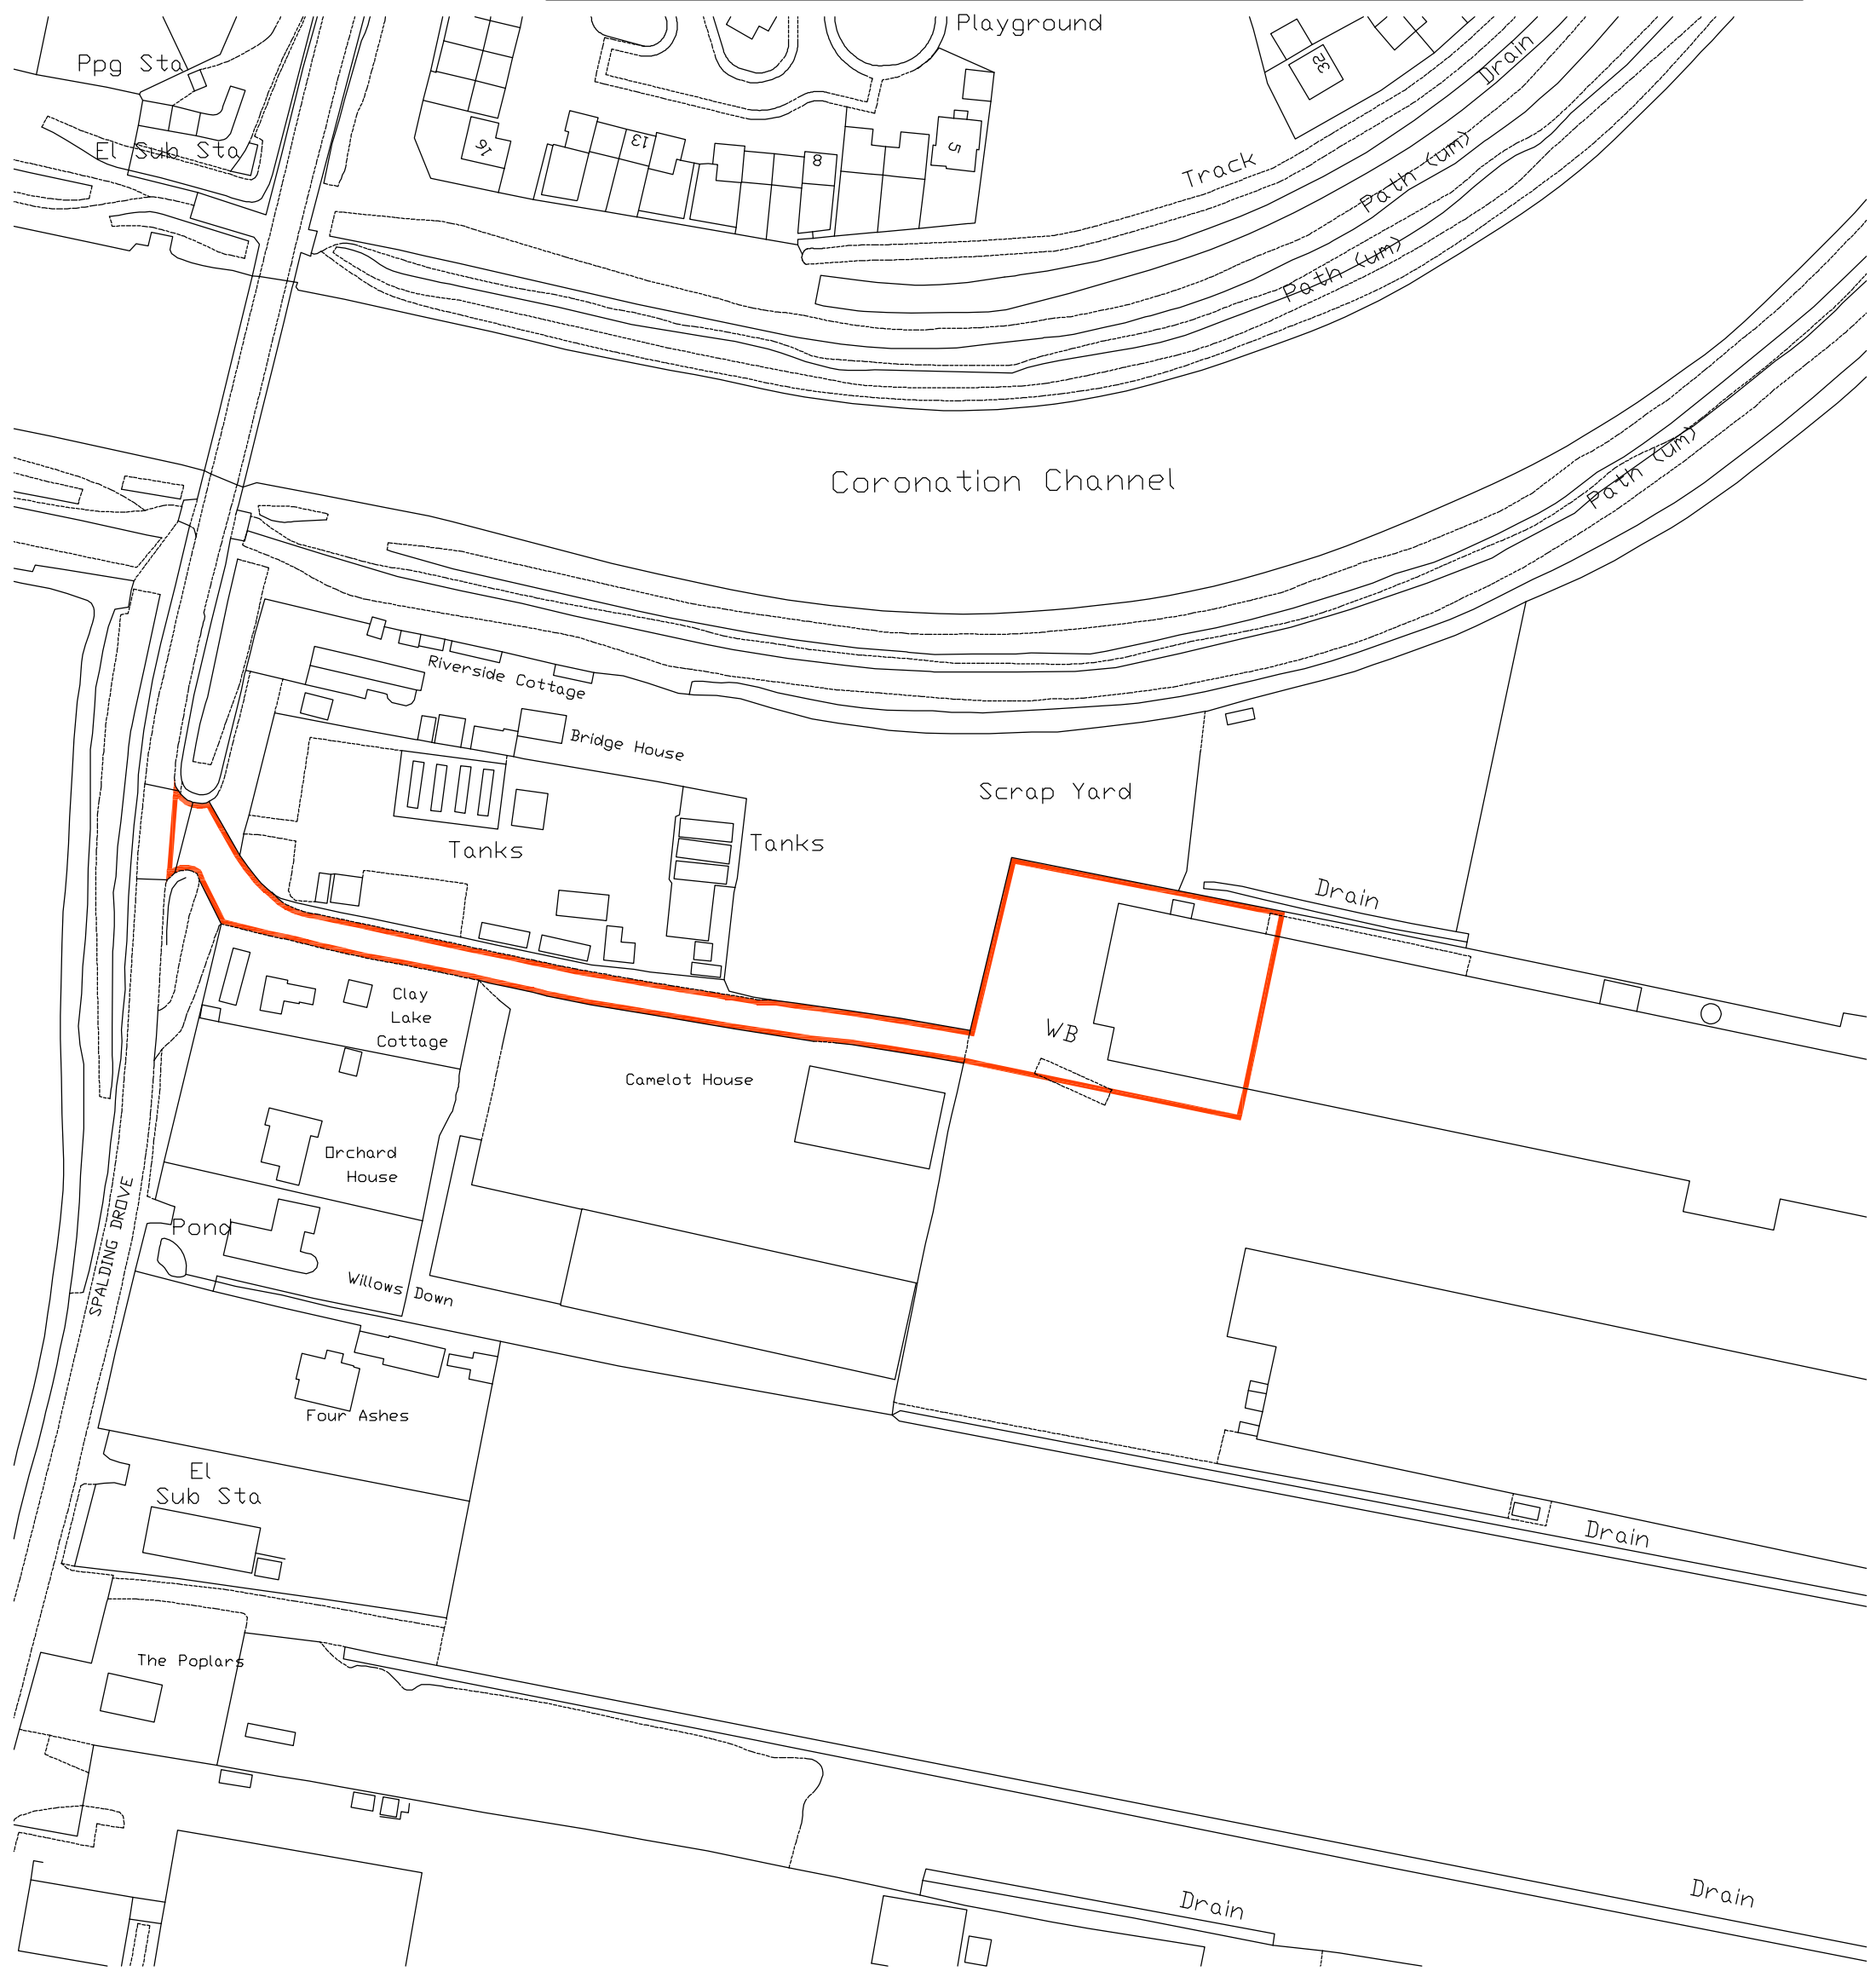


Do not scale directly from this drawing. All discrepancies are to be brought to the attention of the below office.

The copyright to this drawing is owned by studio 11 architecture.

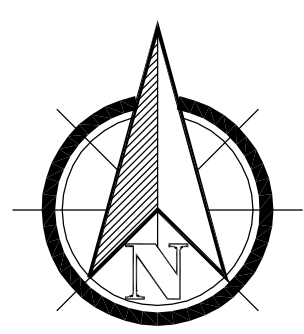

PLANNING APPLICATION

REVISION	DATE	DRAWN	DESCRIPTION
<hr/>			
CLIENT	Langwith Construction		
<hr/>			
PROJECT	Extension to Fesa office, Clay Lake, Spalding, Lincolnshire		
<hr/>			
DRAWING	Location Plan		
<hr/>			
SCALE	1:1250 @ A3	DRAWN KB	DATE 07.04.2014



STUDIO 11
architecture

DRAWING NO.
215.LP.01