


Sainsbury's

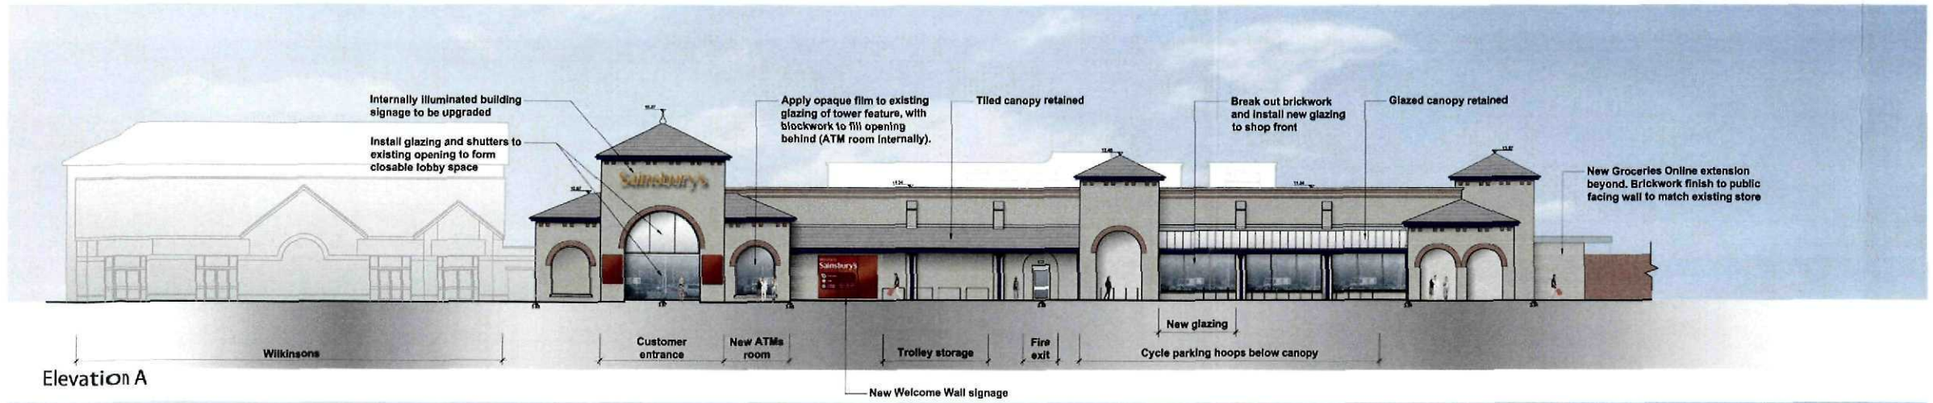


Elevation A

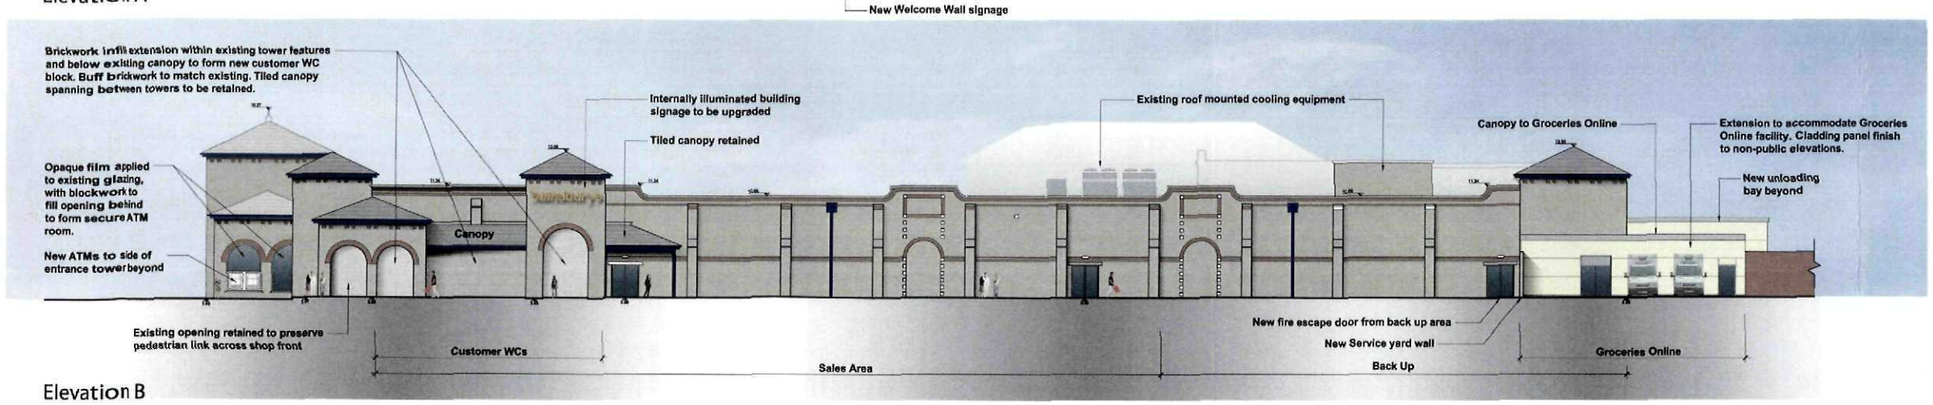


Elevation B

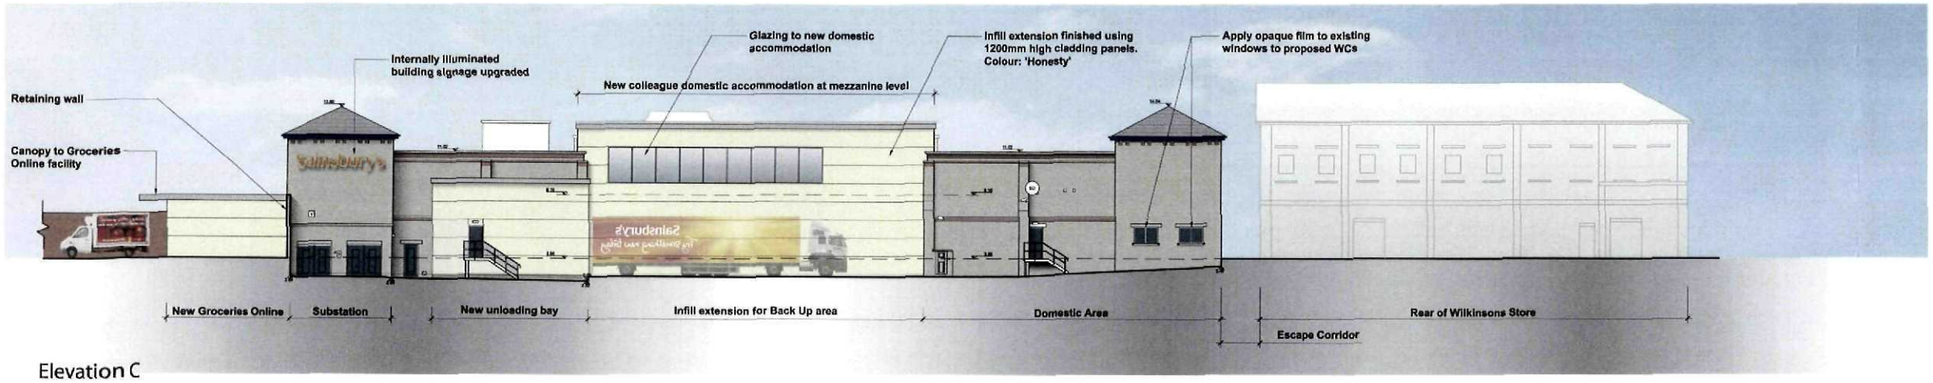

Elevation C

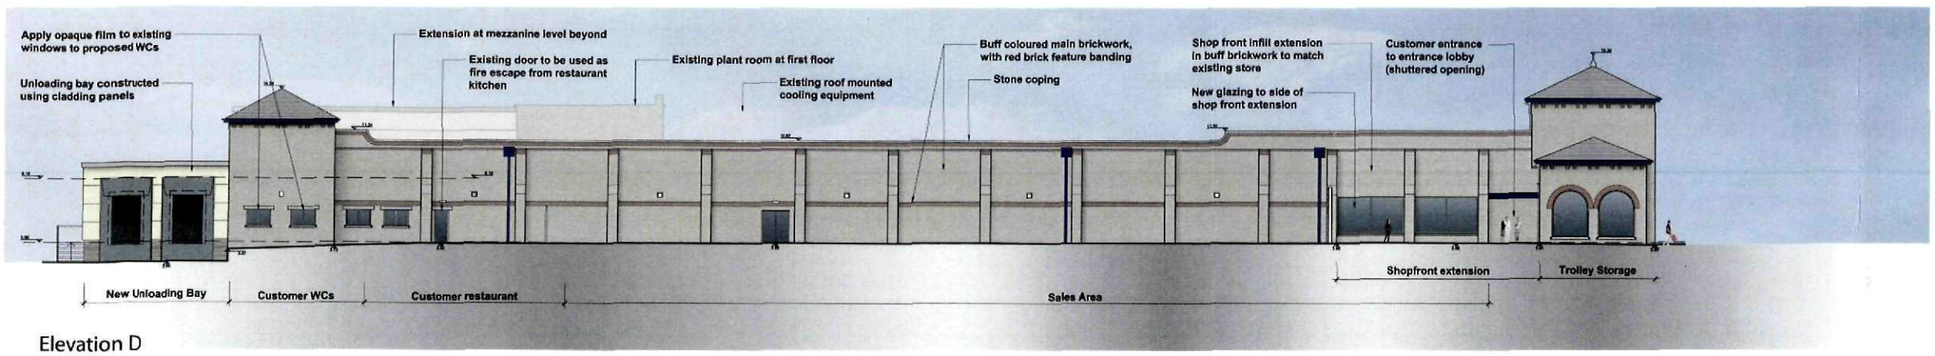

Elevation D

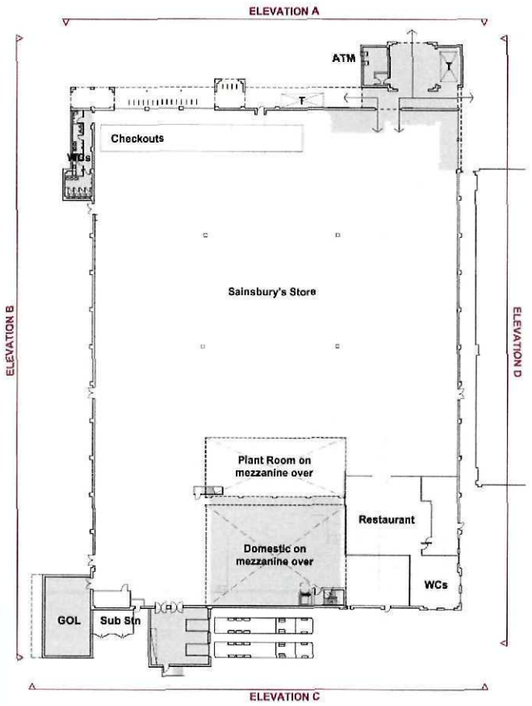

SHDC
Planning & Development
17 SEP 2010
Ref: 0776-10

STORE EXTENSION | SPALDING

COLOURED ELEVATIONS

ARCH | 2007-096 |PL100 | *

© Hadfield Cawkwell Davidson

Hadfield Cawkwell Davidson
17 Broomgrove Rd, Sheffield, S10 2LZ. T 0114 266 8181 F 0114 266 6246 www.hcd.co.uk
Architecture | Engineering | Interior Design | Masterplanning | Urban Design