

NOTES:


DO NOT SCALE FROM THIS DRAWING.
VERIFY ALL DIMENSIONS AND SETTING OUT ON SITE.
NOTIFY ANY DISCREPANCIES TO THE ARCHITECT.
FOR STRUCTURAL INFORMATION, REFER TO STRUCTURAL ENGINEER'S DRAWINGS.
FOR M&E INFORMATION, REFER TO M&E ENGINEER'S AND SUB-CONTRACTOR'S DRAWINGS.
FOR HEALTH & SAFETY INFORMATION, REFER TO HEALTH & SAFETY RISK ASSESSMENTS.

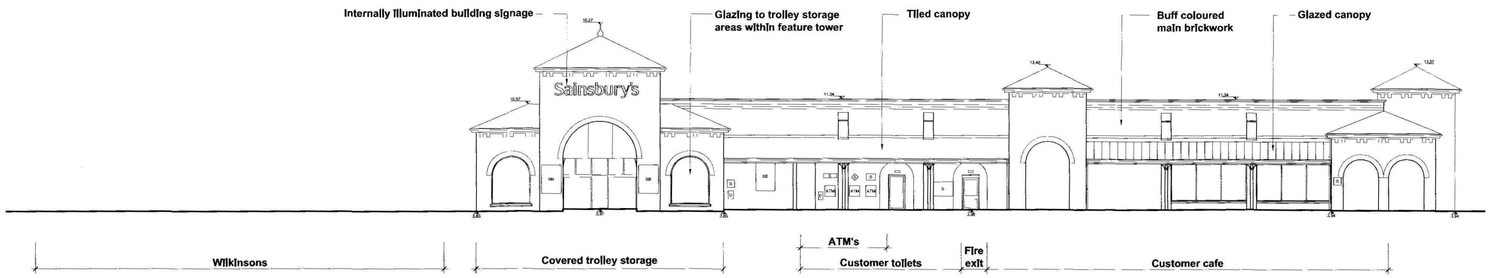


ELEVATION A

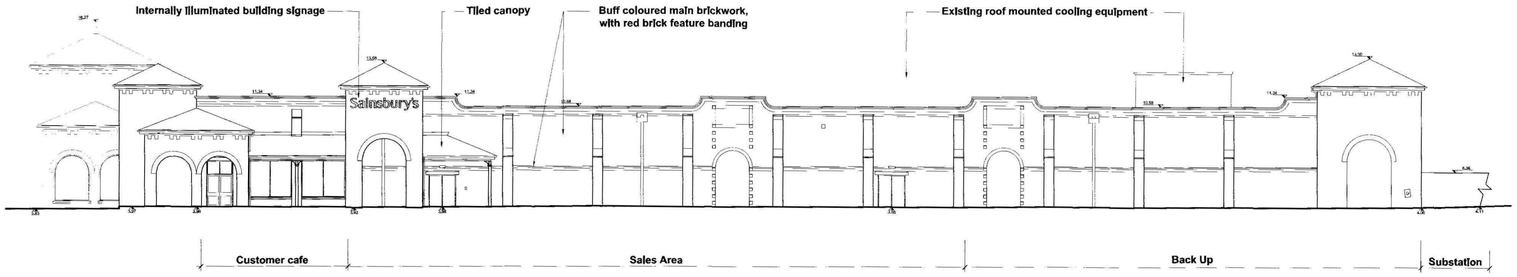


ELEVATION B

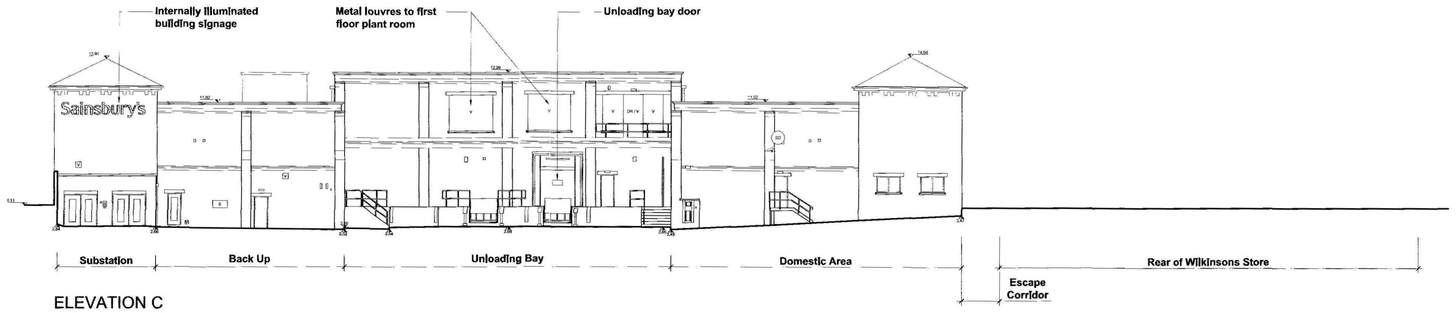


ELEVATION C

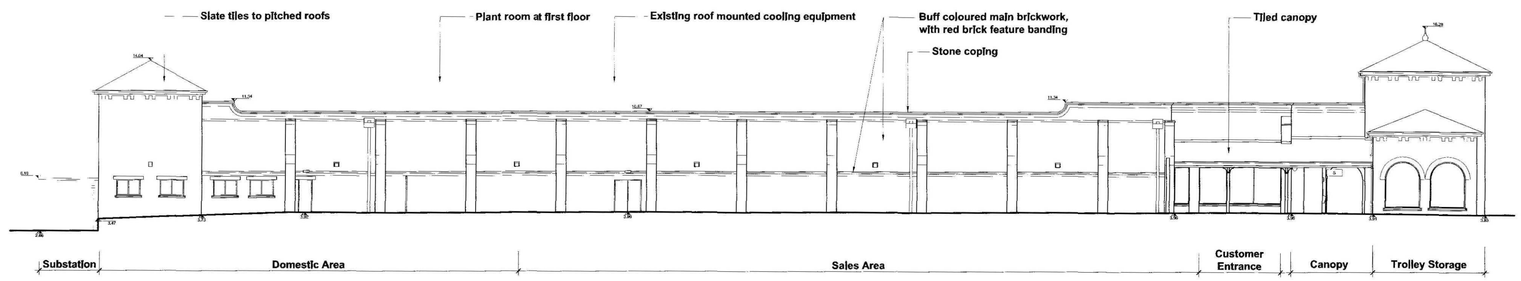


ELEVATION D

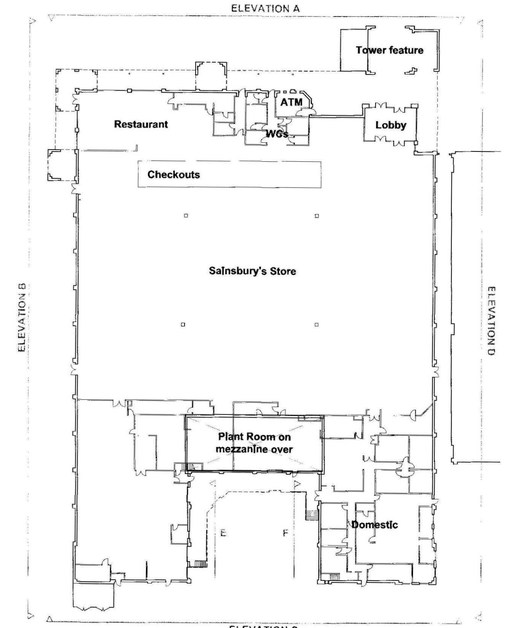

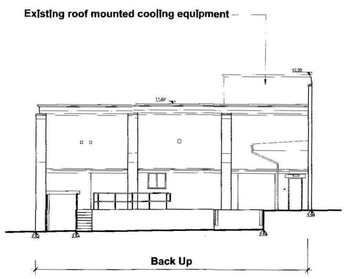

ELEVATION E

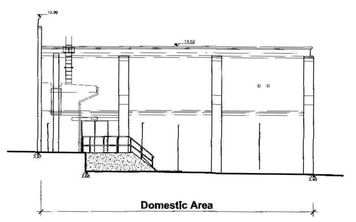

ELEVATION F

KEY PLAN

0 5 10 m
1:200

ELEVATION C

0 10 20 m
1:500

N

SHDC
Planning & Development
17 SEP 2010
Ref: 0776-10

REVISION: A BY: AJB CHECKED: DATE: 25.08.2010
Issued for planning submission.
REVISION: * BY: AJB CHECKED: DATE: 24.08.2010
Initial issue for consultant comments.

PLANNING

PLOT DATE:

Sainsbury's

CLIENT:

STORE EXTENSION
SPALDING

PROJECT:

EXISTING
EXTERNAL ELEVATIONS

DRAWING:

DRAWN BY:	SCALE:	DATE:
AJB	1:200 @ A1	AUGUST 2010

Hadfield Cawkwell Davidson
17 Broomgrove Rd, Sheffield, S10 2LZ. T 0114 266 8181 F 0114 266 6246 www.hcd.co.uk
Architecture | Engineering | Interior Design | Masterplanning | Urban Design

DISCIPLINE:	JOB NO:	DRAWING NO:	REV:
ARCH	2007-096	PL08	A

S:\Architects\rvt\2007-096\Drawings\Plot Sheets\Planning\PL08.dwg