

NOTES:


DO NOT SCALE FROM THIS DRAWING.
VERIFY ALL DIMENSIONS AND SETTING OUT ON SITE.
NOTIFY ANY DISCREPANCIES TO THE ARCHITECT.
FOR STRUCTURAL INFORMATION, REFER TO STRUCTURAL ENGINEER'S DRAWINGS.
FOR M&E INFORMATION, REFER TO M&E ENGINEER'S AND SUB-CONTRACTOR'S DRAWINGS.
FOR HEALTH & SAFETY INFORMATION, REFER TO HEALTH & SAFETY RISK ASSESSMENTS.

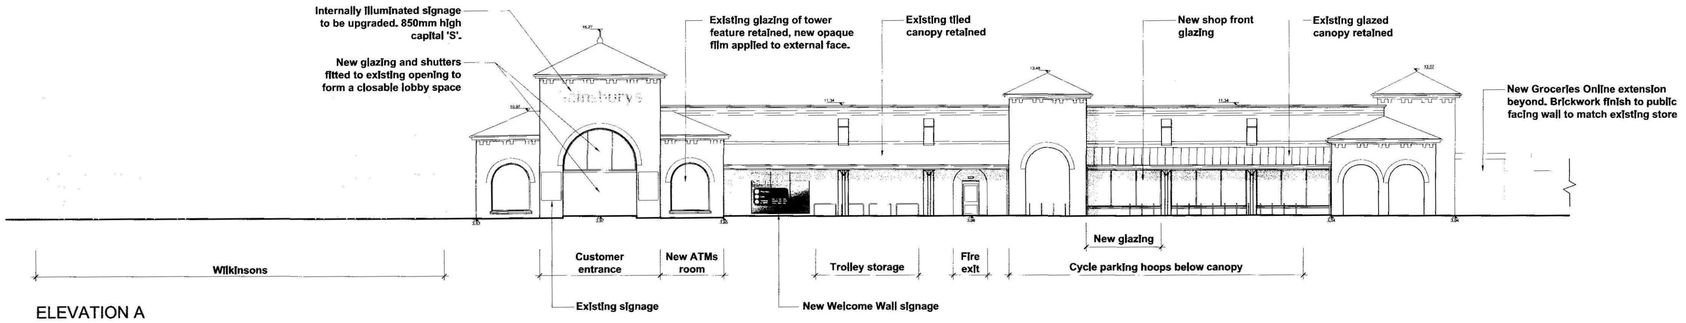


ELEVATION A

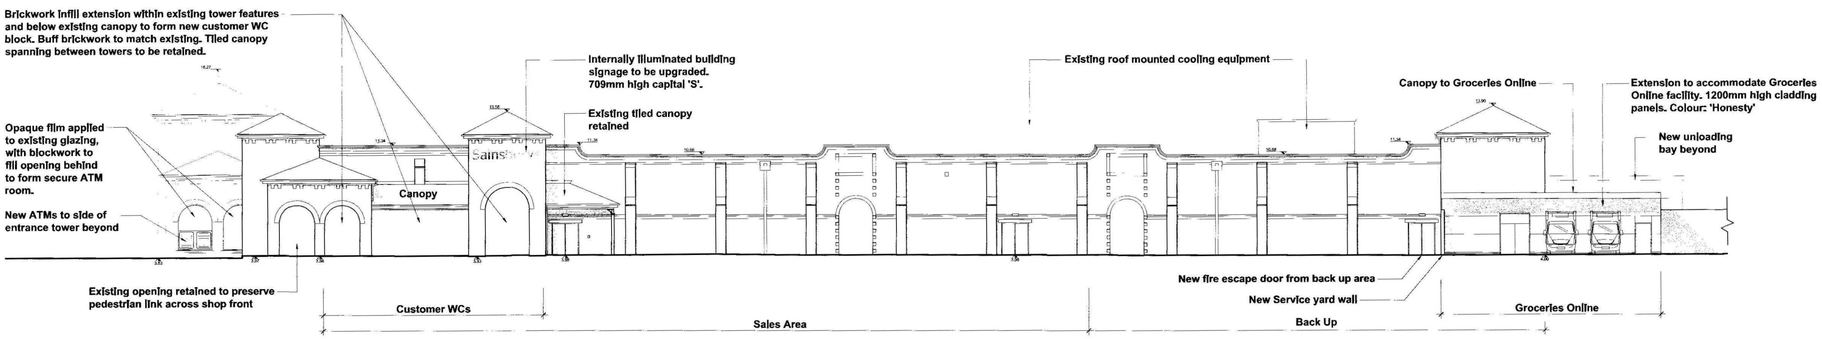


ELEVATION B

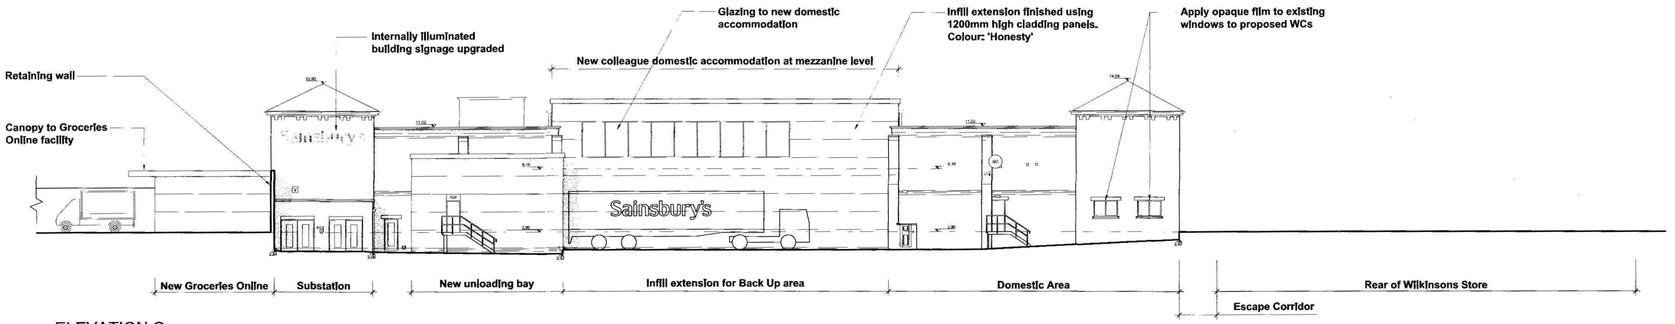

ELEVATION C

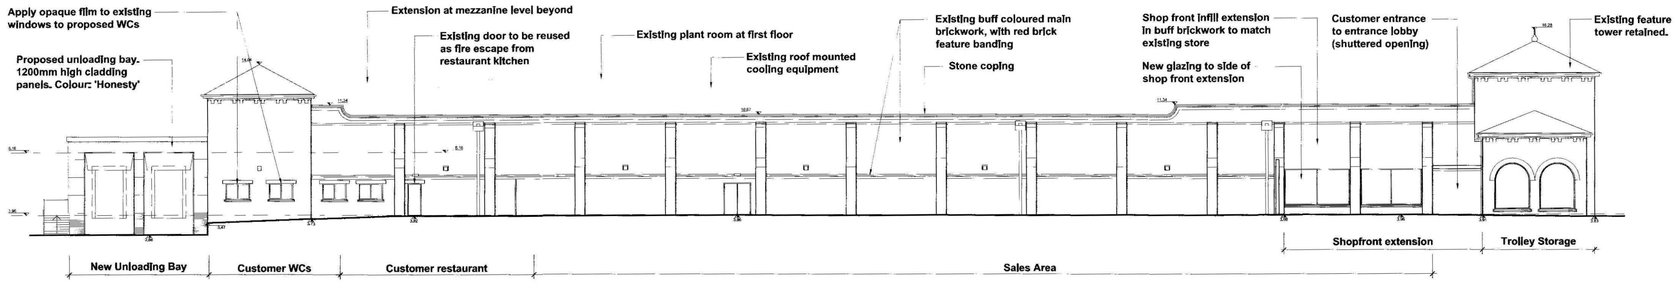

ELEVATION D

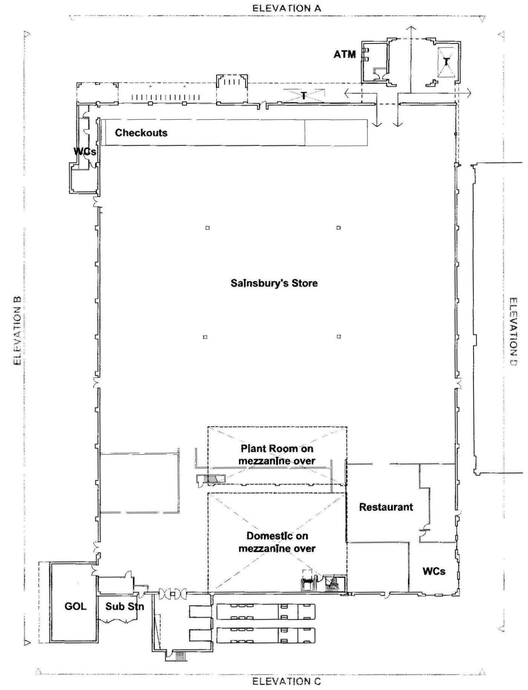

KEY PLAN

0 10 20 m
1:500

N

SHDC
Planning & Development
17 SEP 2010
Ref: 0776-10

REVISION: A BY: AJB CHECKED: DATE: 25.08.2010
Issued for planning submission.

REVISION: * BY: AJB CHECKED: DATE: 24.08.2010
Initial Issue for consultant comments.

PLANNING

PLOT DATE:

0 5 10 m
1:200

Sainsbury's

CLIENT:

STORE EXTENSION SPALDING

PROJECT:

PROPOSED EXTERNAL ELEVATIONS

DRAWING:
DRAWN BY: AJB | SCALE: 1:200 @ A1 | DATE: AUGUST 2010

Hadfield Cawkwell Davidson
17 Broomgrove Rd, Sheffield, S10 2LZ. T 0114 266 8181 F 0114 266 6246 www.hcd.co.uk
Architecture | Engineering | Interior Design | Masterplanning | Urban Design

DOCUMENT: ARCH / JOB NO: 2007-096 / DRAWING NO: PL09 / REV: A (PC1)

S:\Architecture\2007-096\Drawings\Plot Directory\Planning\PL09.dwg