
CYCLE HOOPS DETAIL 1:10

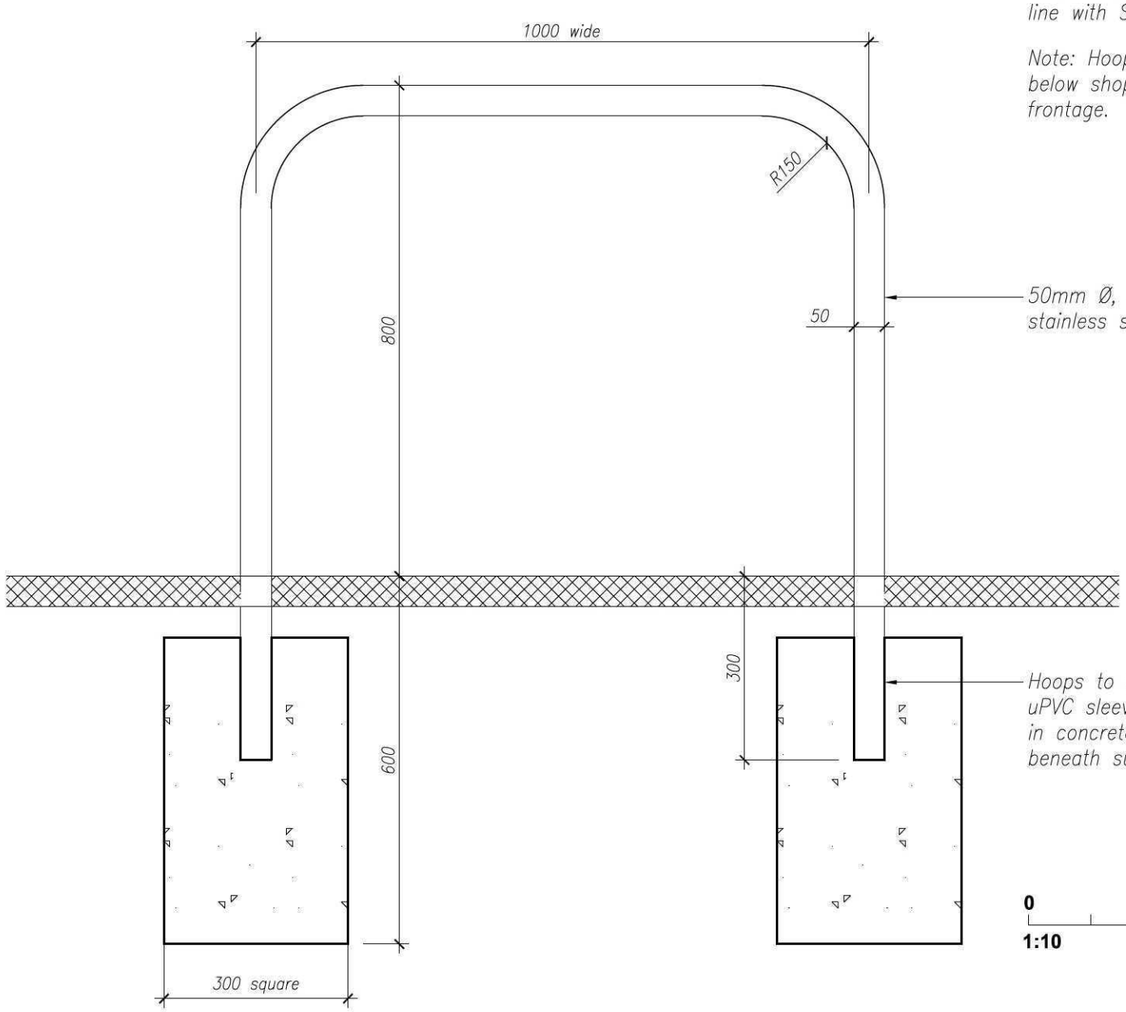

Hoops supplied by McCue Corporation in line with Sainsbury's Specs and Standards

Note: Hoops to be set out at 1000mm centres below shop front canopy, perpendicular to shop frontage.

50mm Ø, 304 grade stainless steel hoops.

Hoops to be set into uPVC sleeves & encased in concrete, 300mm min. beneath surface level.

0 0.5 m
1:10

NOTES:



Example of proposed stainless steel cycle hoops

ADDITIONAL PLAN
RECEIVED 21 JANUARY 2011


REVISION: * BY: AJB CHECKED: DATE: 11.01.2011
Initial Issue.

PLANNING

PLOT DATE:

PROPOSED SHOP FRONT DETAIL (PLAN) 1:250

0 5 10 m
1:250

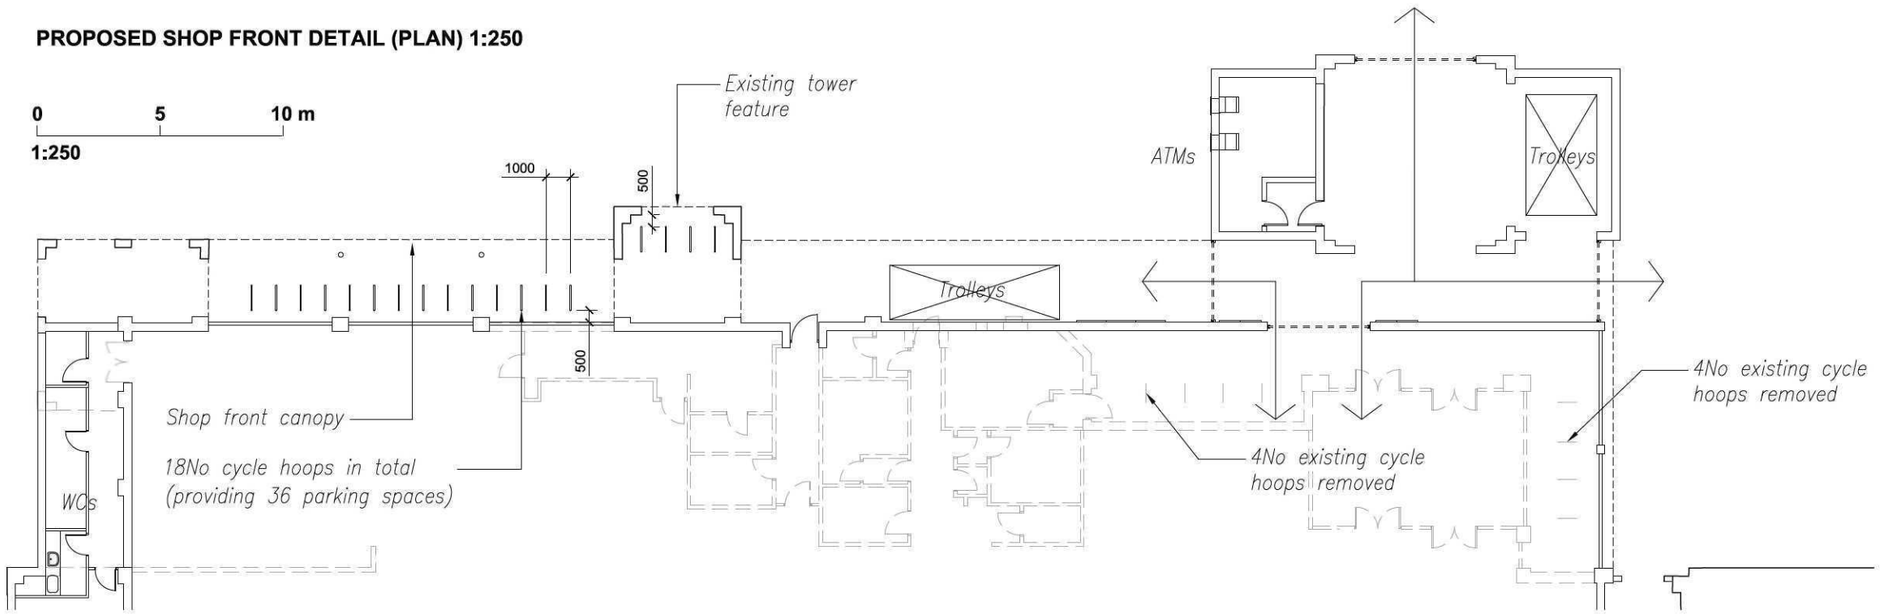

Sainsbury's

CLIENT:

STORE EXTENSION SPALDING

PROJECT:

EXTERNAL WORKS: CYCLE HOOP DETAIL

DRAWING:

DRAWN BY: **AJB** SCALE: **1:10 @ A3** DATE: **JAN 2011**

Hadfield Cawkwell Davidson
17 Broomgrove Rd, Sheffield, S10 2LZ. T 0114 266 8181 F 0114 266 6246 www.hcd.co.uk
Architecture | Engineering | Interior Design | Masterplanning | Urban Design

DISCIPLINE: **ARCH** JOB NO: **2007-096** DRAWING NO: **PL 10** REV: *

\\HCD-DS1\Project Data\Architecture\2007-096\Drawings\Plot Sheets\Planning\PL10.dwg

© HCD