

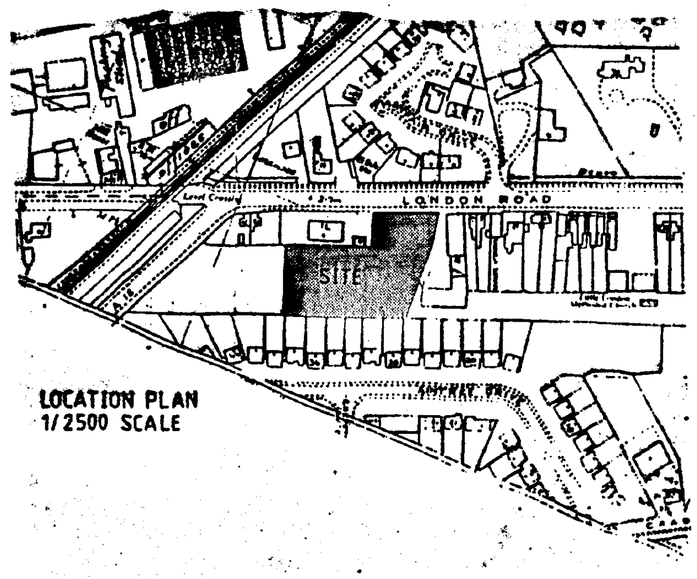

LOCATION PLAN
1/2500 SCALE

DETERMINED PLAN

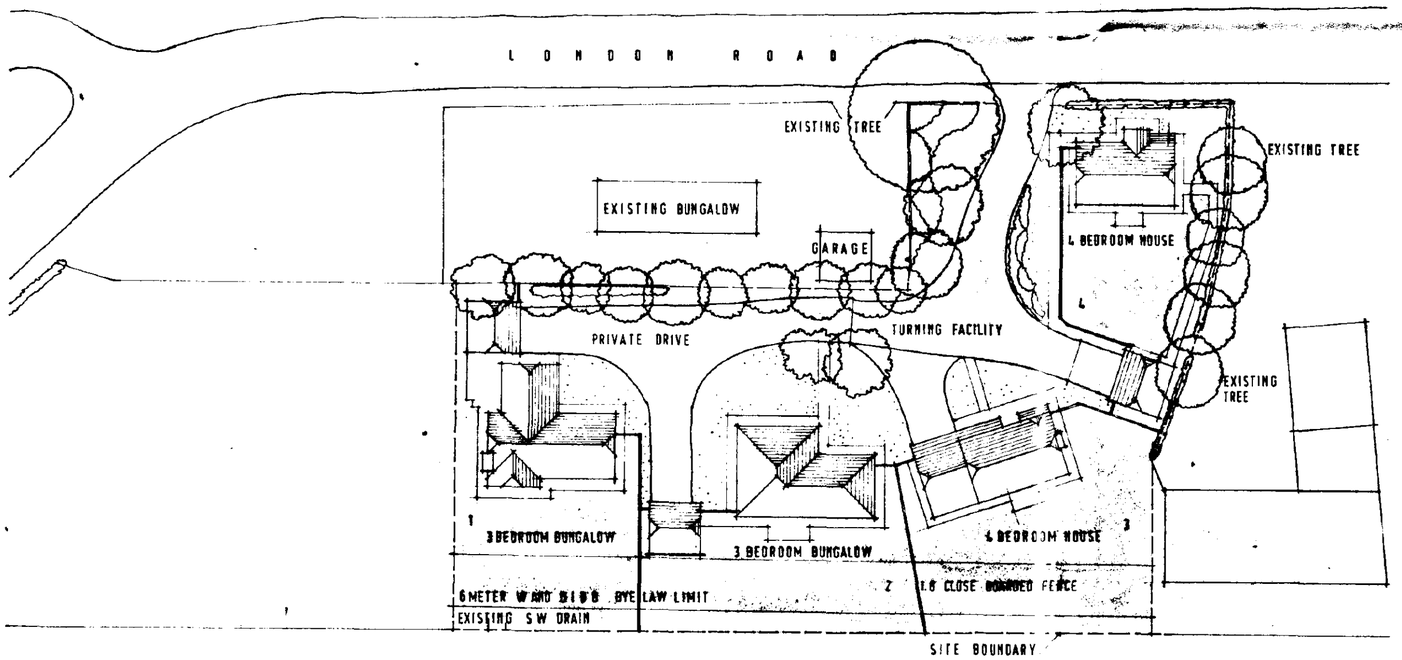

SKETCH SITE PROPOSALS

SOUTH HOLLAND DC
HOUSING & PLANNING
29 JUL 1995
Ref: 0776/95

Date:	Description:

REVISIONS

ALLISON HOMES

Swallow House, Banbury Close, West Elloe Avenue
Spalding, Lincs. PE11 2BS
Telephone (0775) 724701 Fax (0775) 762153
ALLISON HOMES is a trading name of SWALLOW HOMES LTD

Project:
PROPOSED RESIDENTIAL DEVELOPMENT
LONDON ROAD SPALDING

Drawing Title:
SITE PLAN -

Reference No:	Scales: 1:500
	Date: FEB 95
Drawing No: AIH/014/03	Drawn: WATCHORN
Revision:	

Do not scale directly from this drawing. All discrepancies to be brought to the attention of the above office.