


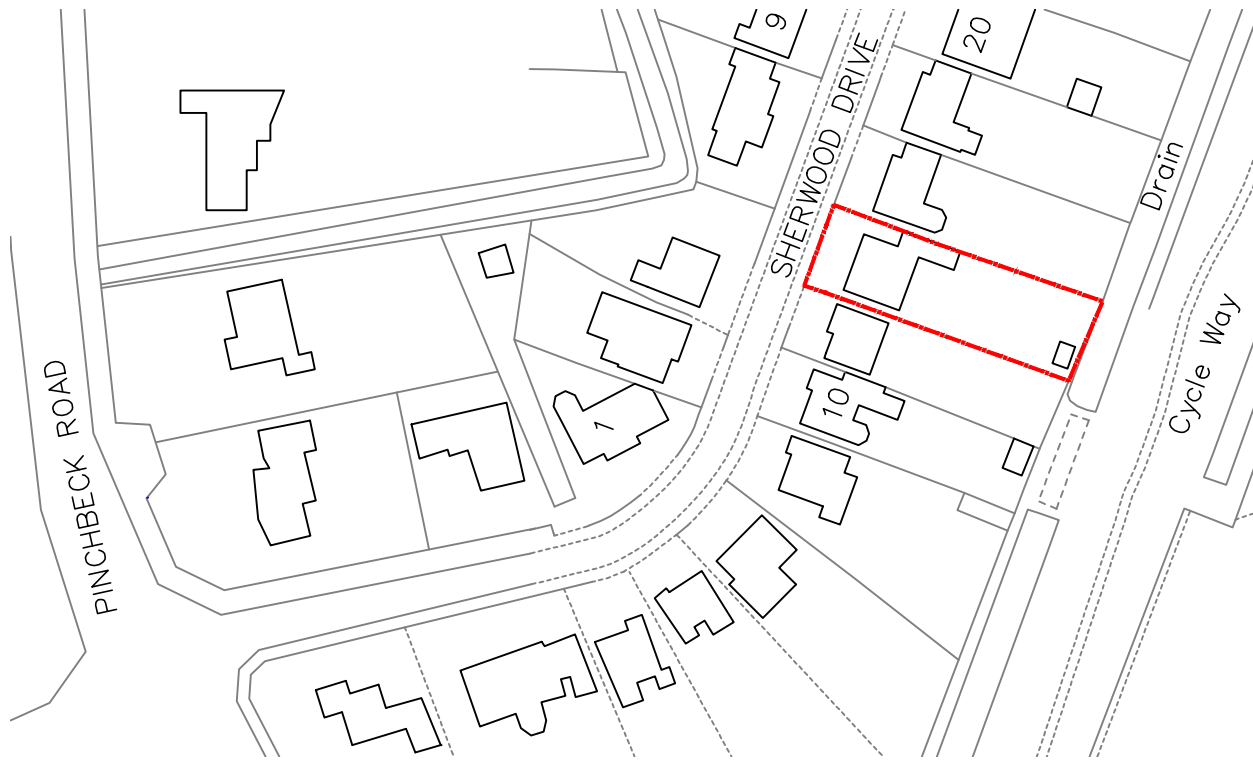

SITE LOCATION PLAN

0m 25m 50m 75m 100m 125m


VISUAL SCALE 1:1250 @ A3



SITE BLOCK PLAN

0m 5m 10m 15m 20m 25m

VISUAL SCALE 1:250 @ A3

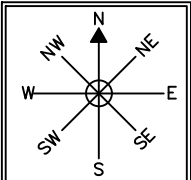

DO NOT SCALE

 21 Meadow Drove Business Centre, Meadow Drove, Bourne, Lincolnshire, PE10 0BQ. Tel: +44 (0)1778 305 082 Web: www.nexusfdcltd.co.uk	Project Name: 14 Sherwood Drive, Spalding	Contract No: NX-X002
	Drawing Title: Site Location + Block Plans	Designed By: SM
		Checked By: SM
		Date: 05.06.2021
		Drawing No: NX-X002-1000 Revision no: A