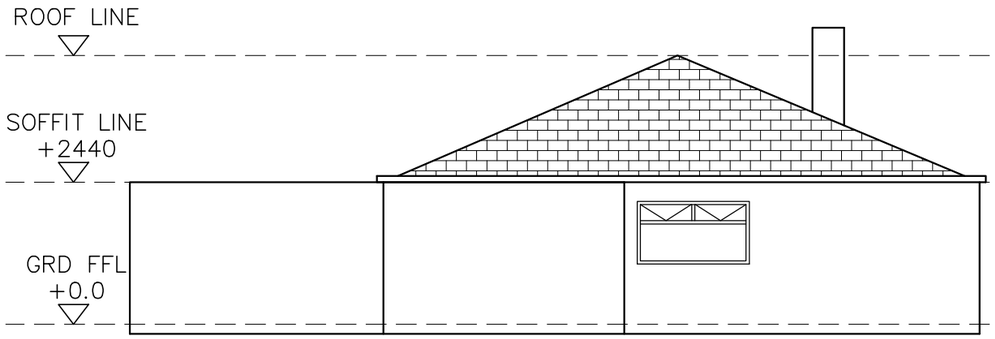

SIDE VIEW 1 OF EXISTING PROPERTY
SCALE 1:100@A3

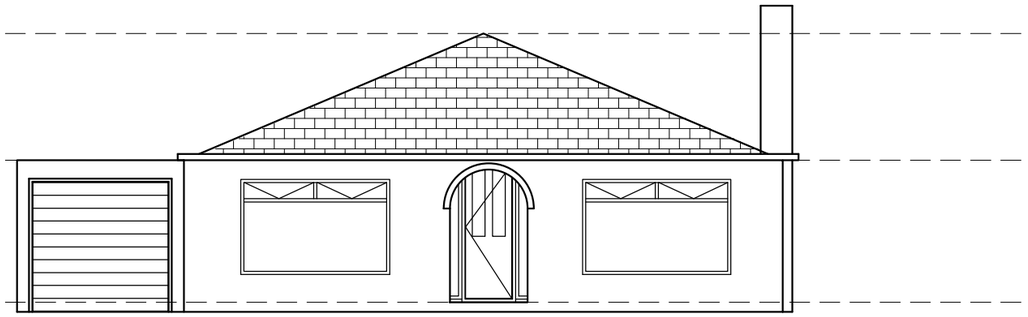

FRONT VIEW OF EXISTING PROPERTY
SCALE 1:100@A3

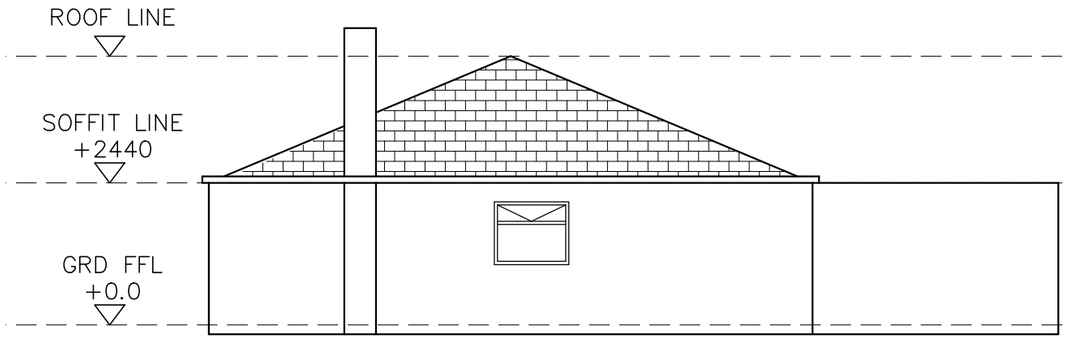

SIDE VIEW 2 OF EXISTING PROPERTY
SCALE 1:100@A3

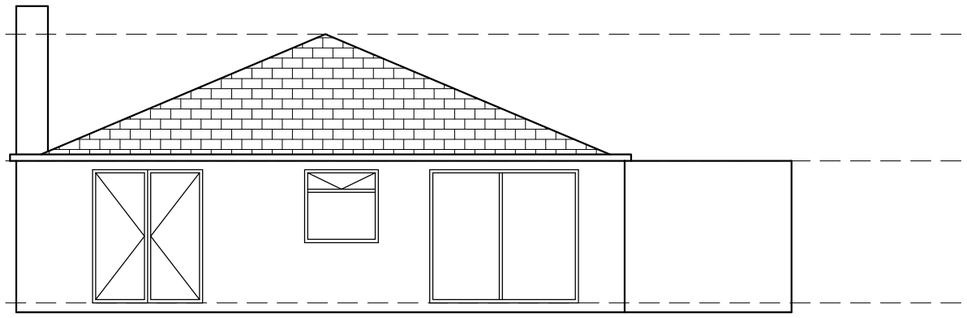

REAR OF EXISTING PROPERTY
SCALE 1:100@A3

DO NOT SCALE

NEXUS
Façade Design & Consultancy Ltd

21 Meadow Drove Business Centre, Meadow Drove,
Bourne. Lincolnshire. PE10 0BQ.
Tel: +44 (0)1778 305 082 | Web: www.nexusfdcltd.co.uk

Project Name: 14 Sherwood Drive, Spalding	Contract No: NX–X002
	Designed By: SM
Drawing Title: Existing Property Elevations	Checked By: SM
	Date: 05.06.2021
	Drawing No: NX–X002–1001 Revision no: A

© Copyright of NEXUS Façade Design & Consultancy Ltd. This is a Confidential Document and Must Not be Copied, Used or Divulged in any way without Prior Written Consent.