


SIDE VIEW 1 OF PROPOSED PROPERTY
SCALE 1:100@A3

FRONT VIEW OF PROPOSED PROPERTY
SCALE 1:100@A3

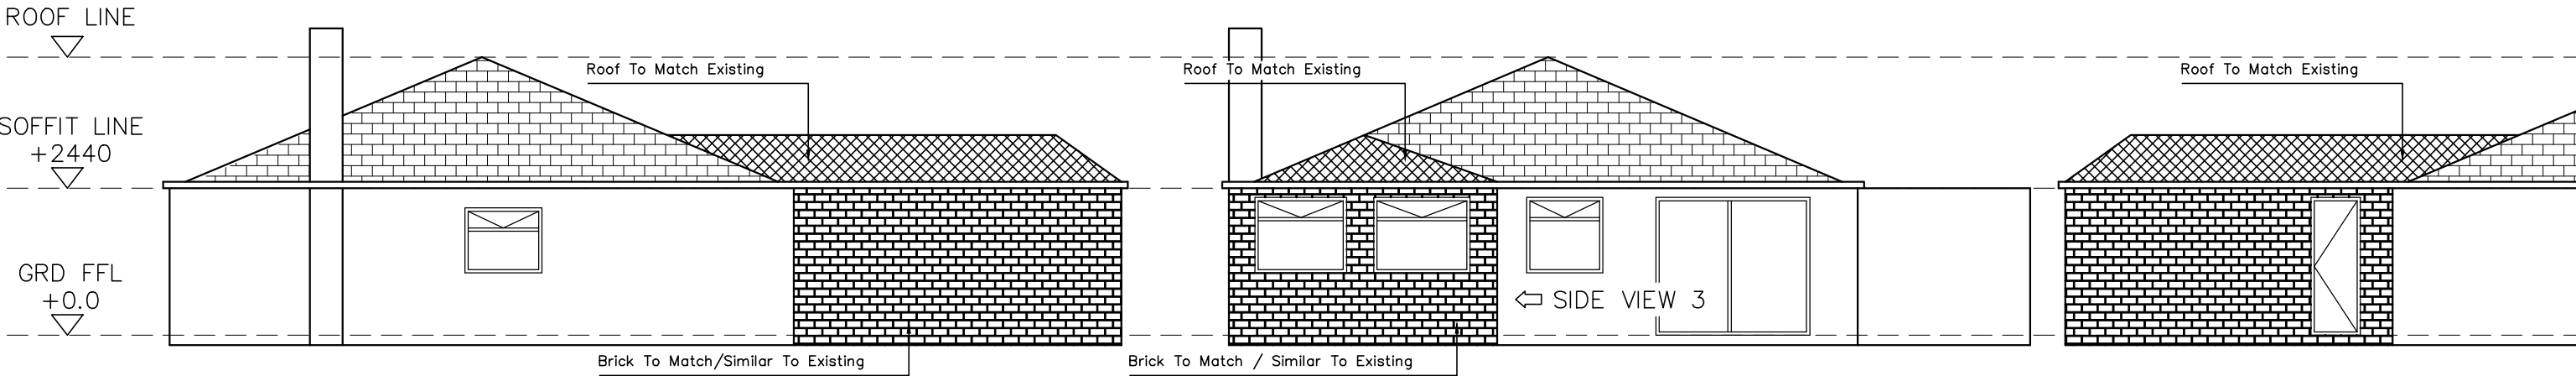

SIDE VIEW 2 OF PROPOSED PROPERTY
SCALE 1:100@A3

REAR OF PROPOSED PROPERTY
SCALE 1:100@A3

SIDE VIEW 3 OF PROPOSED PROPERTY
SCALE 1:100@A3

DO NOT SCALE

 21 Meadow Drive Business Centre, Meadow Drive, Bourne, Lincolnshire, PE10 0BQ. Tel: +44 (0)1778 305 082 Web: www.nexusfdcltd.co.uk	Project Name: 14 Sherwood Drive, Spalding	Contract No: NX-X002
	Drawing Title: Proposed Property Elevations	Designed By: SM
		Checked By: SM
		Date: 05.06.2021
		Drawing No: NX-X002-1004 Revision no: A