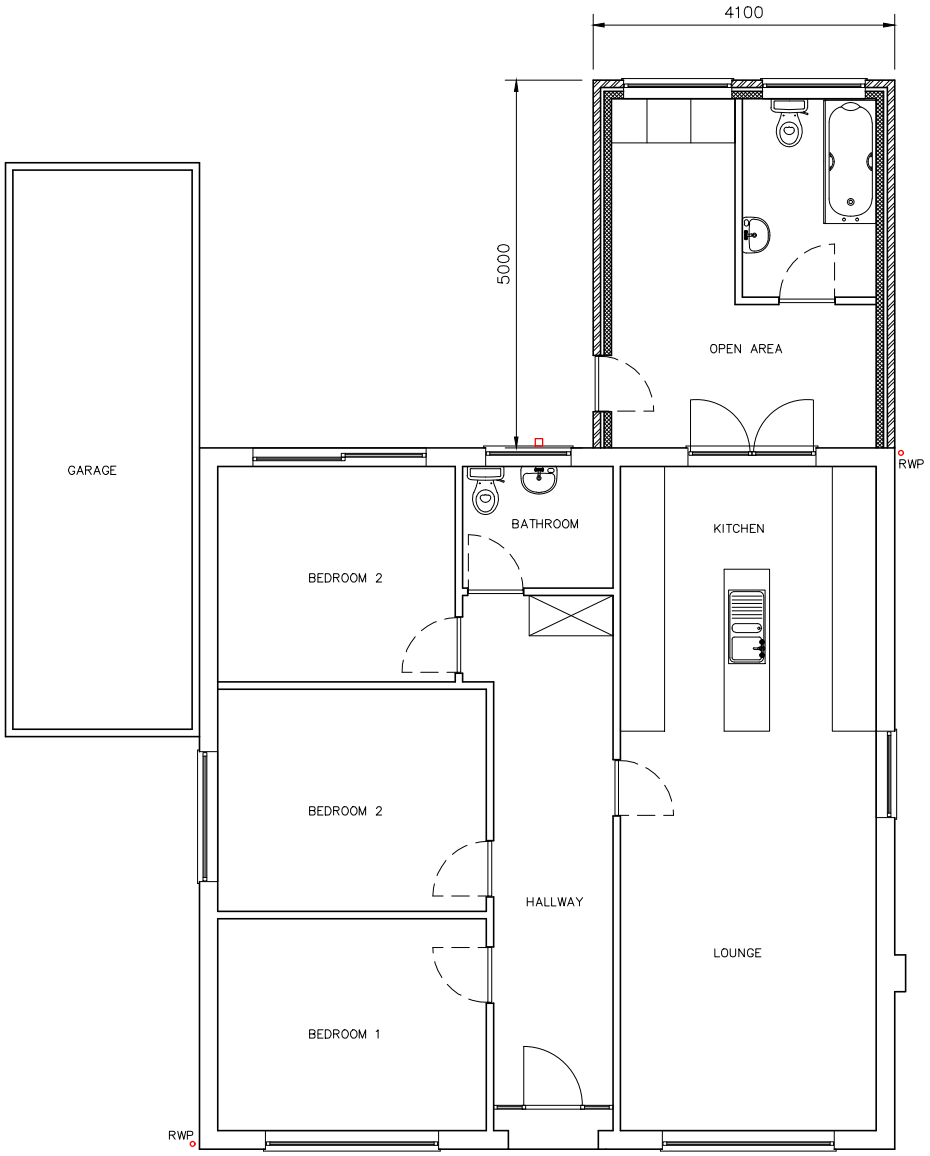

PROPOSED GROUND FLOOR OF PROPERTY
SCALE 1:75@A3

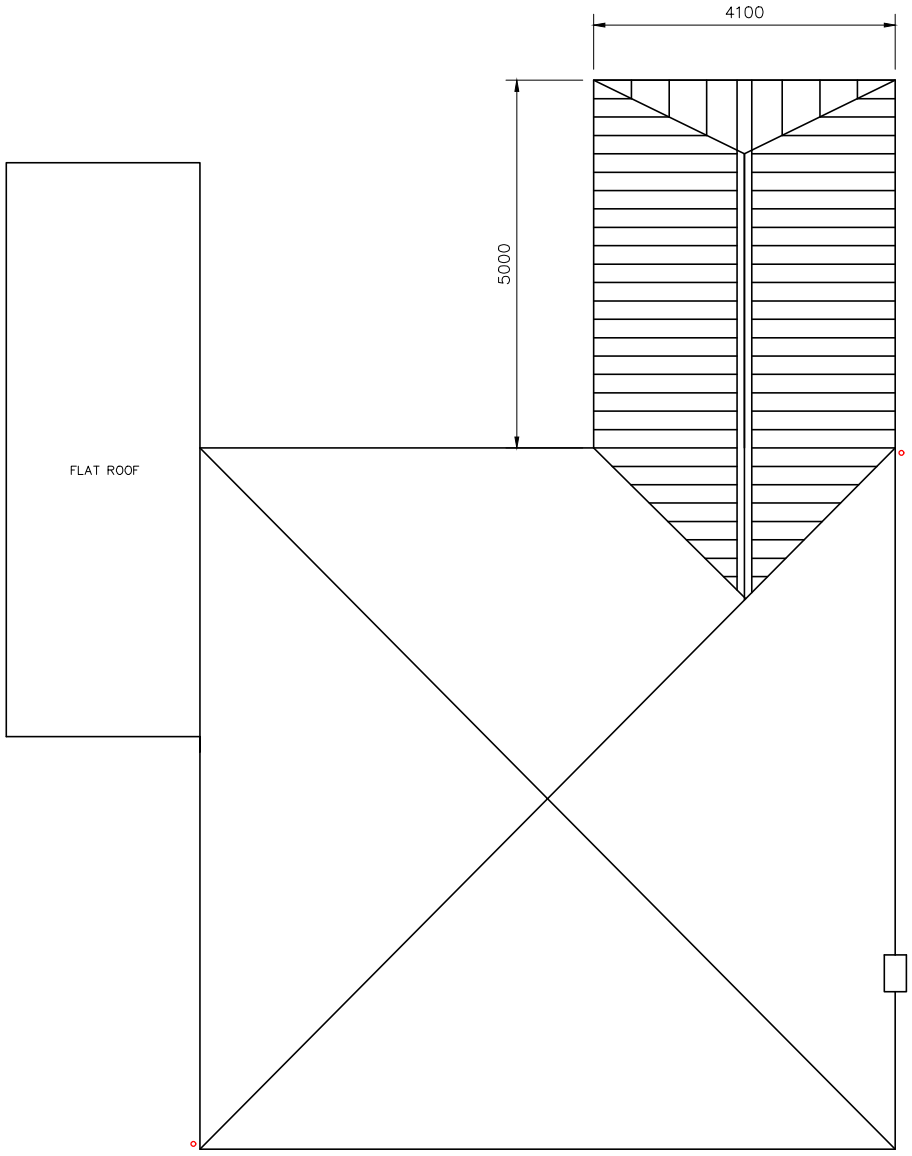

PROPOSED ROOF PLAN OF PROPERTY
SCALE 1:75@A3

DO NOT SCALE

NEXUS Façade Design & Consultancy Ltd 21 Meadow Drove Business Centre, Meadow Drove, Bourne. Lincolnshire. PE10 0BQ. Tel: +44 (0)1778 305 082 | Web: www.nexusfdcltd.co.uk	Project Name: 14 Sherwood Drive, Spalding	Contract No:	NX–X002
		Designed By:	SM
	Drawing Title: Proposed Ground Floor + Roof Layout	Checked By:	SM
		Date:	05.06.2021
		Drawing No:	NX–X002–1005 Revision no: –

© Copyright of NEXUS Façade Design & Consultancy Ltd. This is a Confidential Document and Must Not be Copied, Used or Divulged in any way without Prior Written Consent.