
New extension

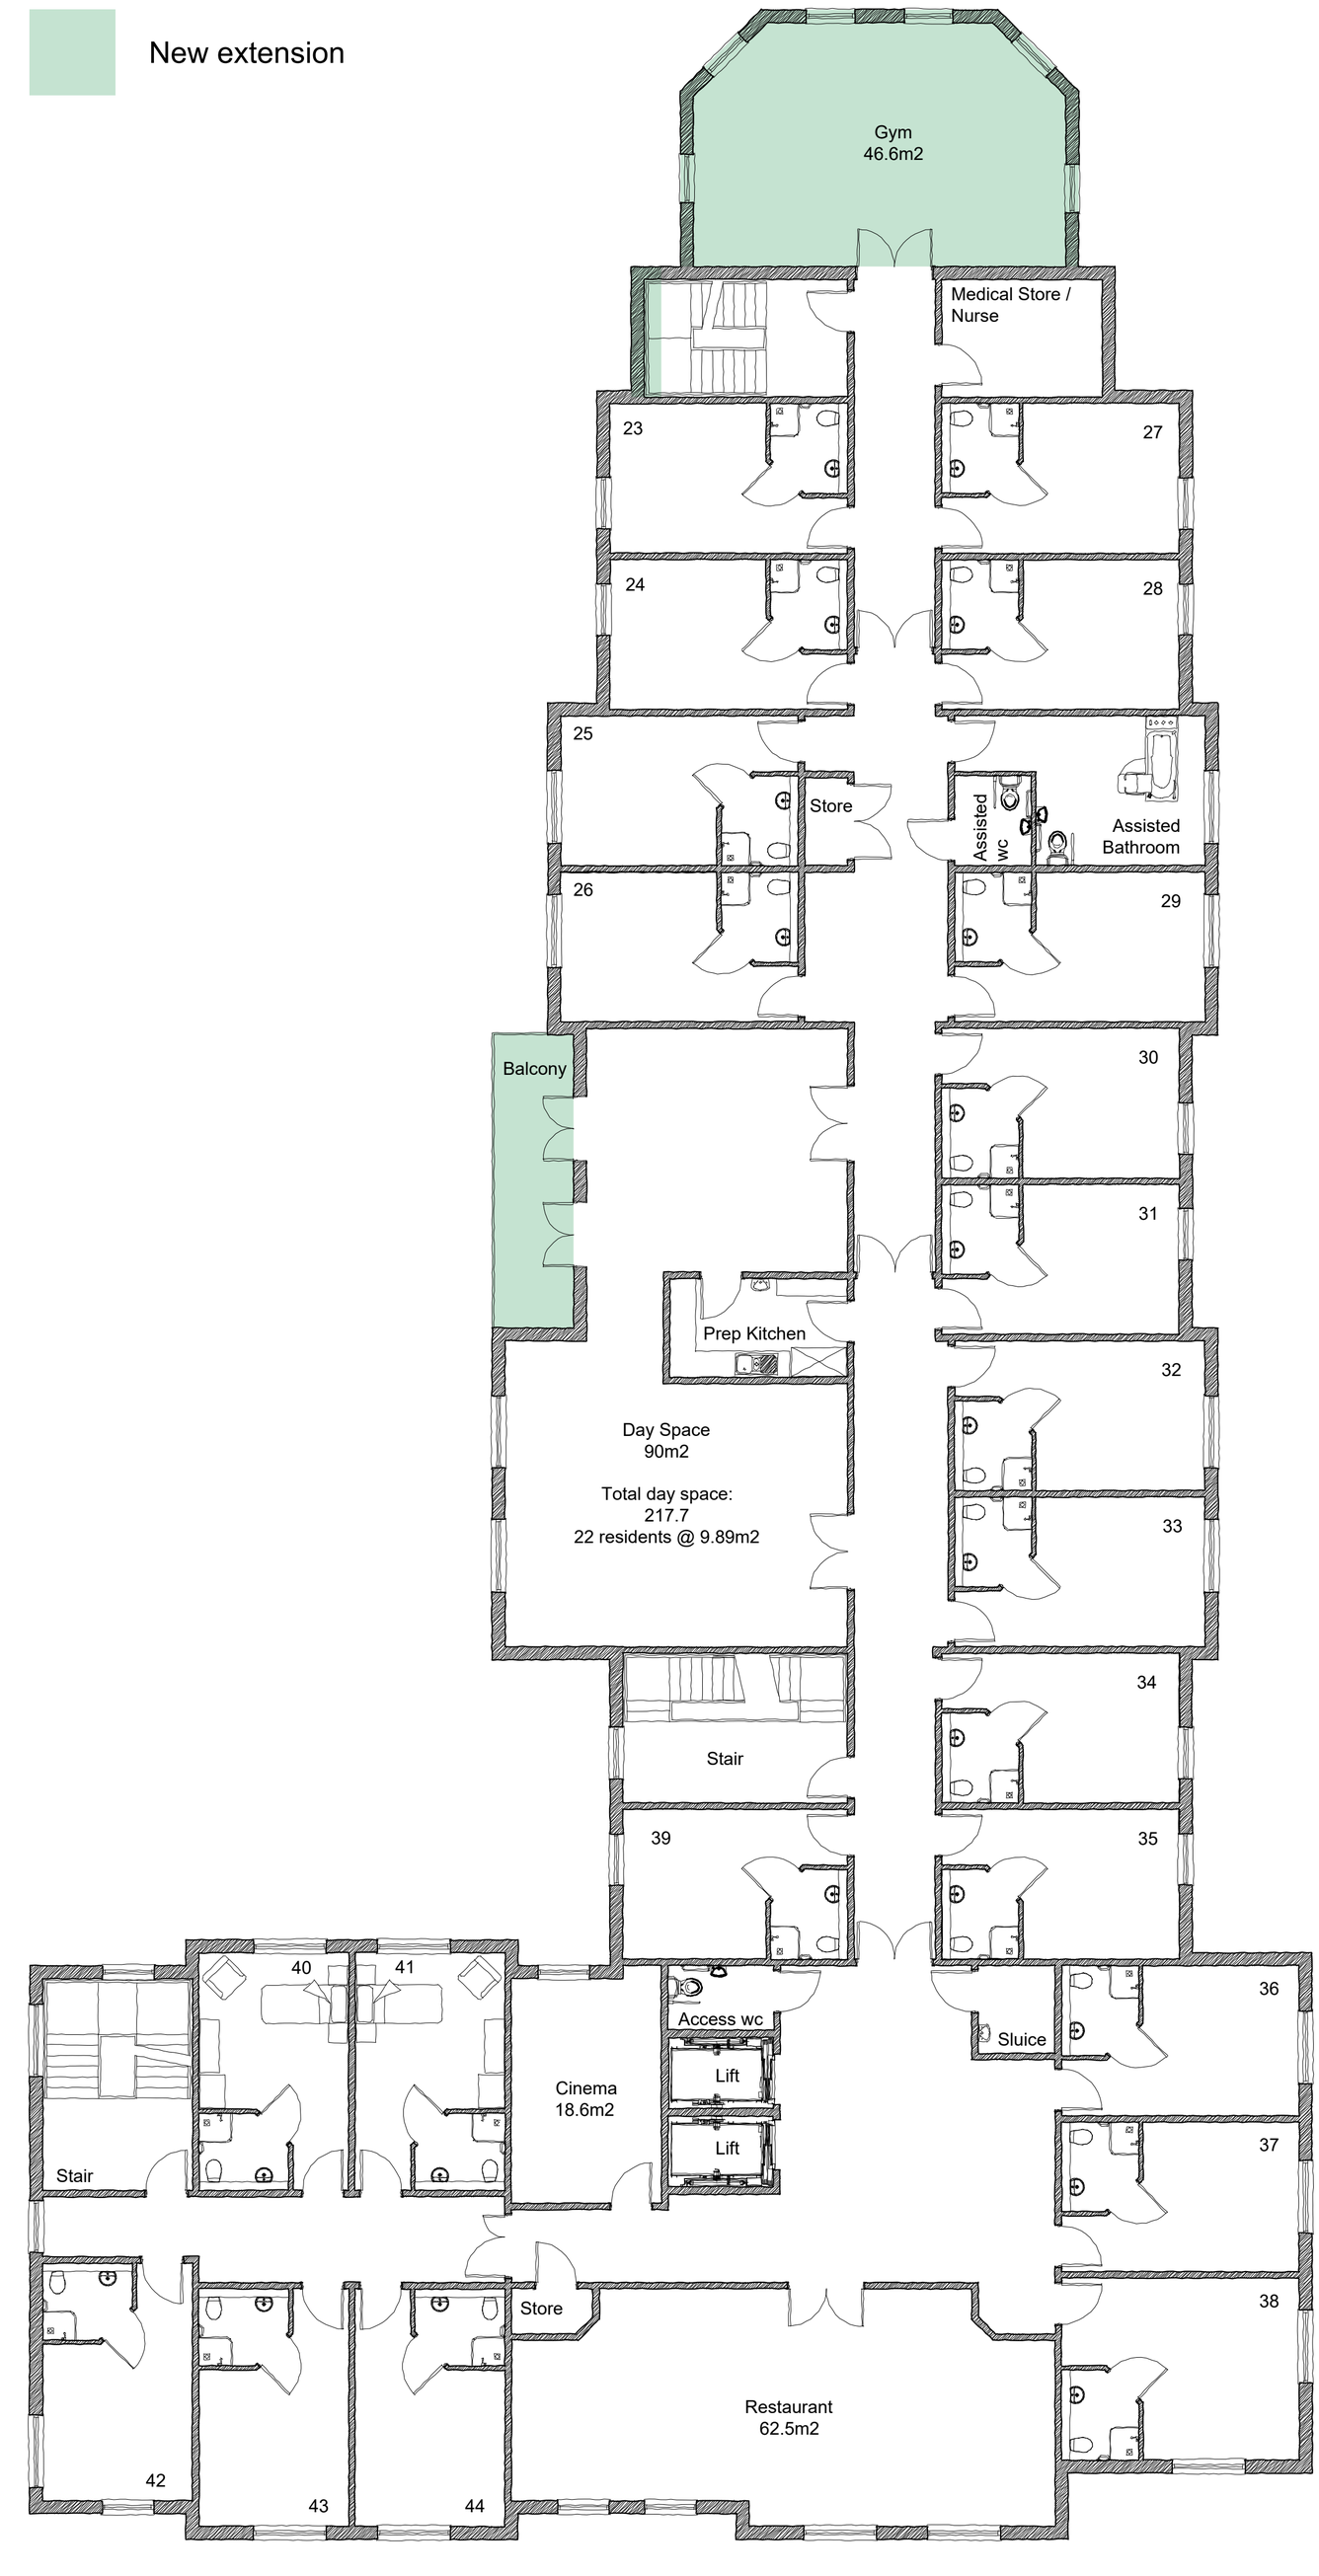

Rev	Date	
A01	24.07.2018	Extension, balcony and external doors added

Client: Country Court Care Group

Project Title: Proposed alterations to approved drawings for proposed care home at Goodfellows School, Spalding Common, Spalding

Drawing Title: Proposed 1st Floor Layout

Scale 1:100 @ A1 | Date 04.10.2016 | Project No. 0074 | Drawing No. (20)002 | Rev A01 | Status: PLANNING

Alan House
Clumber Street
Nottingham
NG1 3ED
tel +44 (0)115 870 9913
design@linestyle.co.uk
www.linestyle.co.uk

Do not scale from this drawing • dimensions and levels to be checked on site by the contractor. The title, copyright and confidential information in this document belongs to LineStyle Architecture. Copyright 2016. All rights reserved. You may not reproduce this document or disclose it to others without the written consent of LineStyle Architecture