
E L E V A T I O N S



front

Roof tiles to match existing in type colour and size etc

Facing brickwork to match existing in type colour and size etc

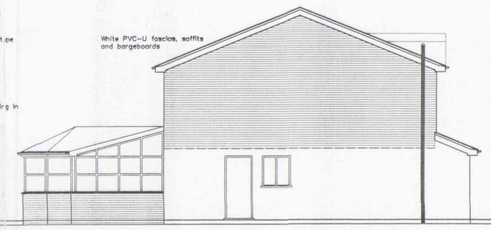

side



rear

Roof tiles to match existing in type colour and size etc


PVC-U windows to match extg




LOCATION PLAN

Scale 1:2500


All glazing to doors and windows in the conservatory to comply with Part N of the Building Regulations in that it shall be in Safety Glass to BS6206:1981

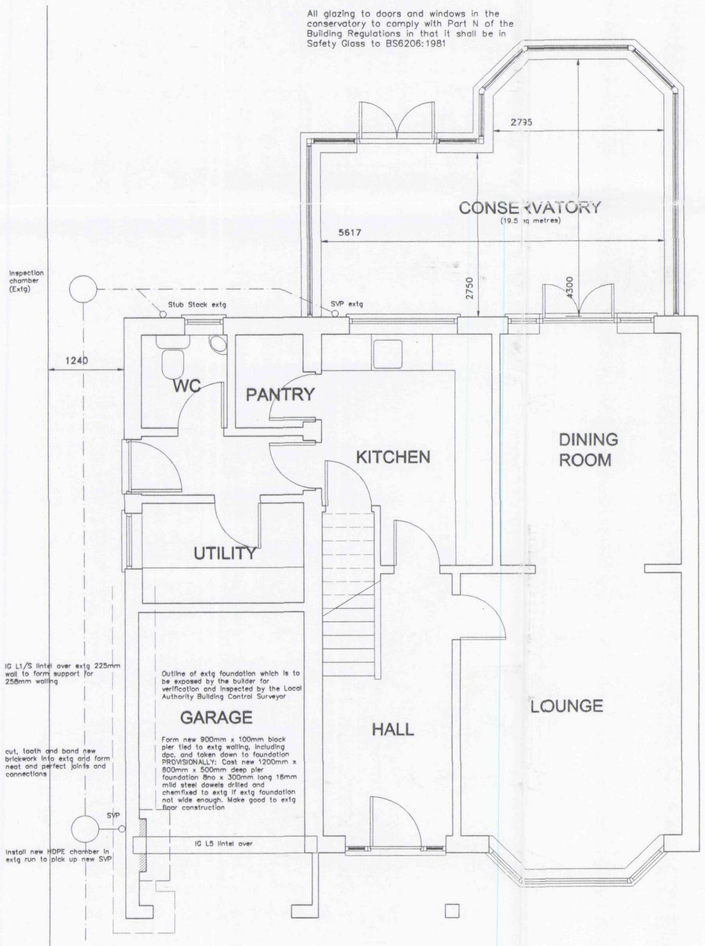

GROUND FLOOR PLAN

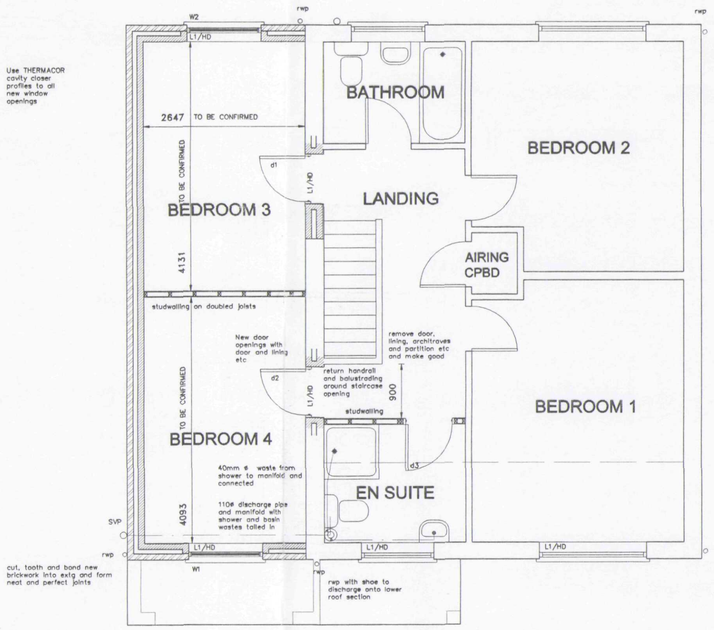

FIRST FLOOR PLAN

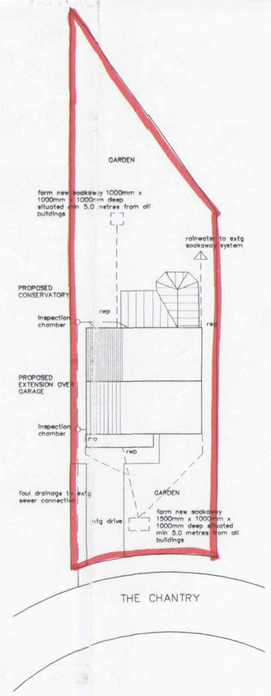

BLOCK PLAN

Scale 1:250

SHDC Planning & Development 18 JUN 2003 Ref. 0779/03

AMENDMENTS

A 10.06.03 En Suite door changed to corridor access

DETERMINED PLAN

L. A. Building Design
Architectural and Surveying Practice
55 Hannam Boulevard
Spalding
Lincolnshire PE11 1LB
Telephone/Fax: Spalding (01775) 711437

Peter S Lithgow MCIOB MBIAT
Member of the Chartered Institute of Building and
Member of the British Institute of Architectural Technologists

project
Proposed Extension to Dwelling at
11 The Chantry, Spalding
Lincolnshire

client
Mr and Mrs Wensor

drawing
Proposed Extension over Garage
General Arrangement

date	scale(s)
May 2003	1:50 1:100 1:250 ETC
drawn by	checked
Peter Lithgow	
job no	drawing no
03/12	01A