




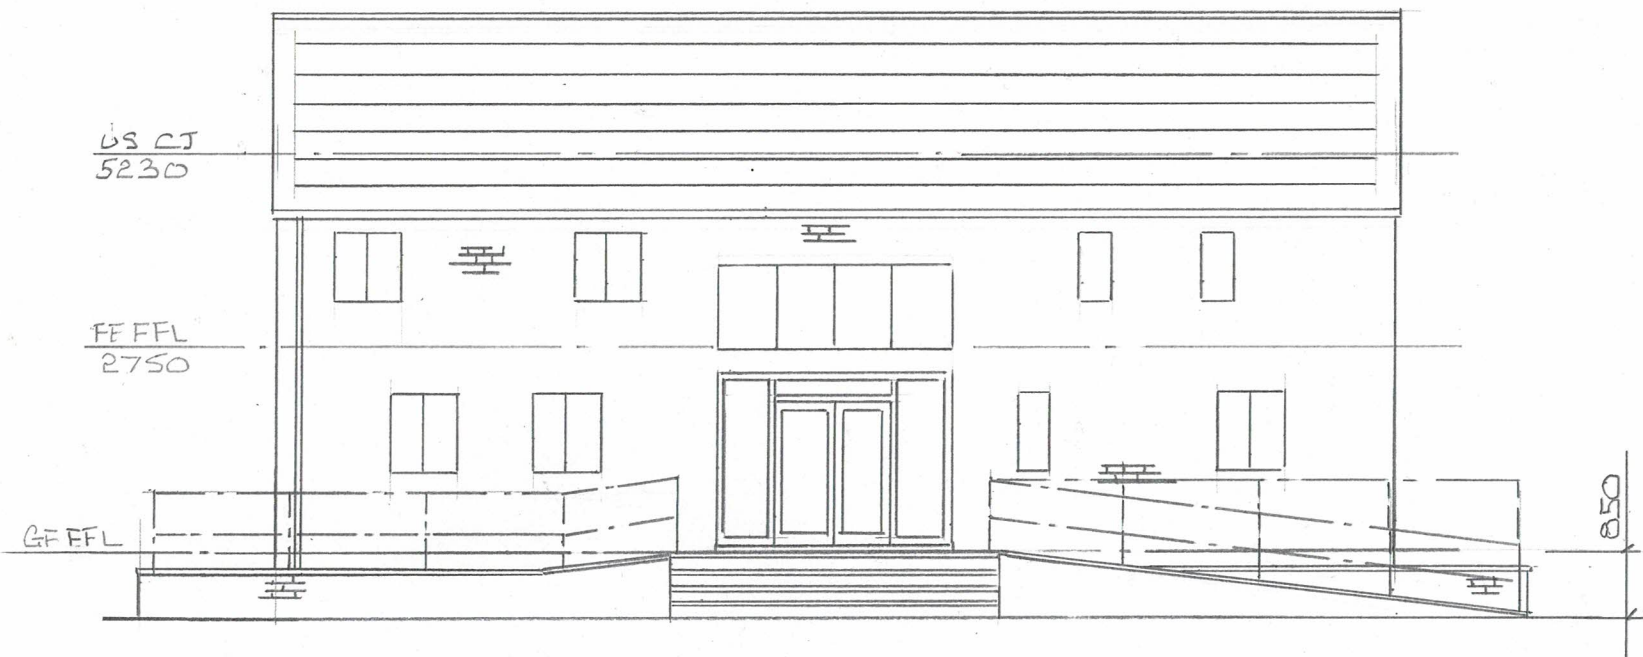


EXISTING FRONT ELEVATION

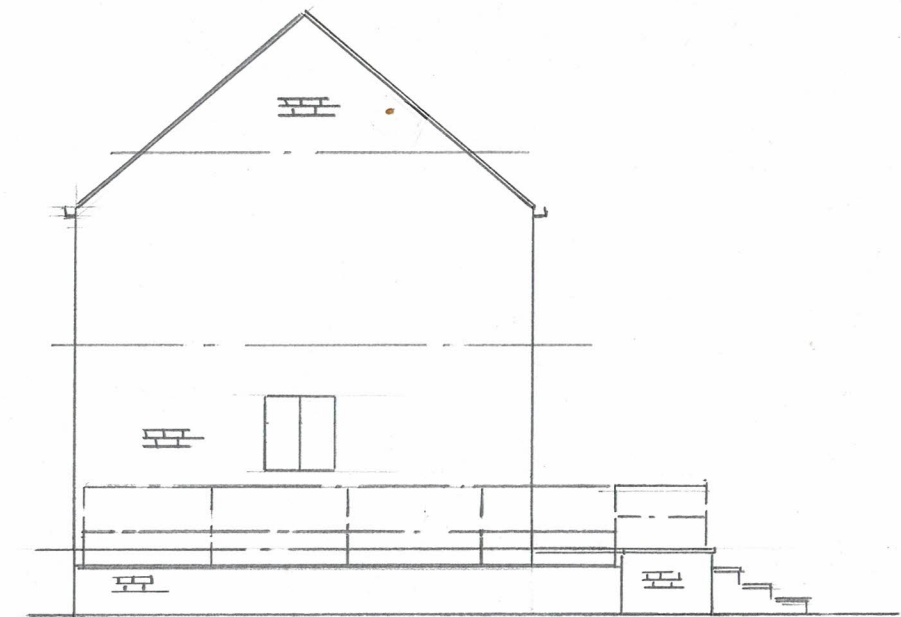

EXISTING LEFT SIDE

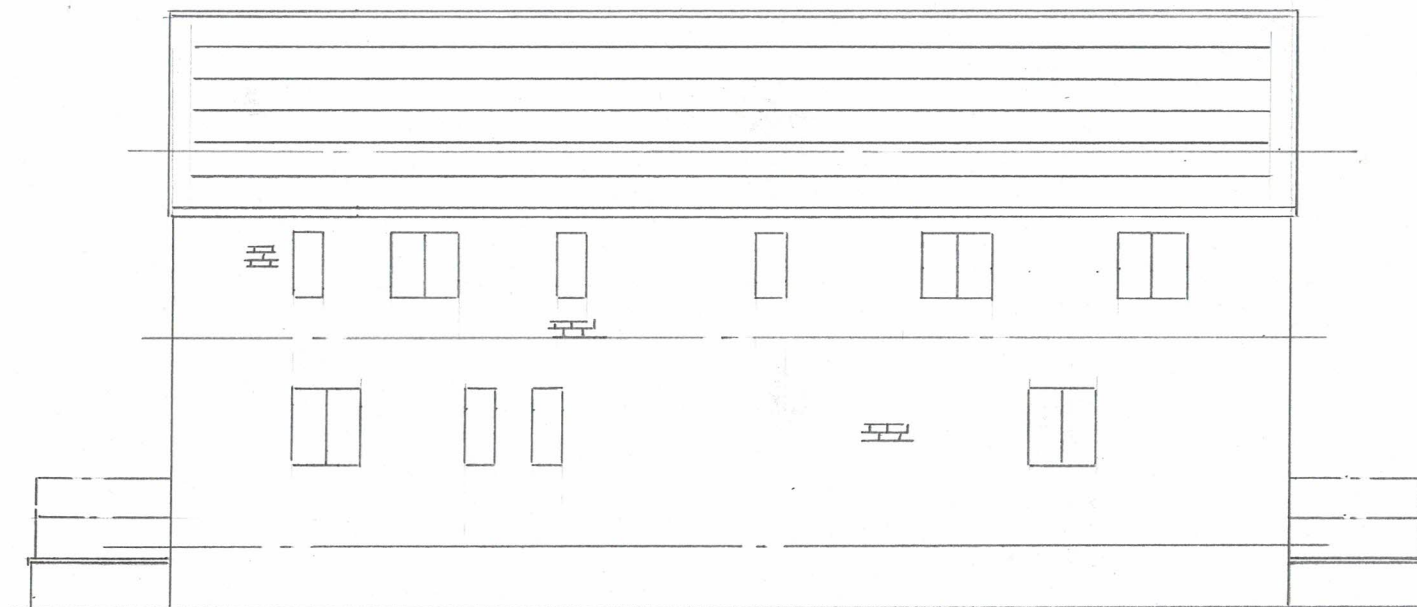

EXISTING REAR ELEVATION

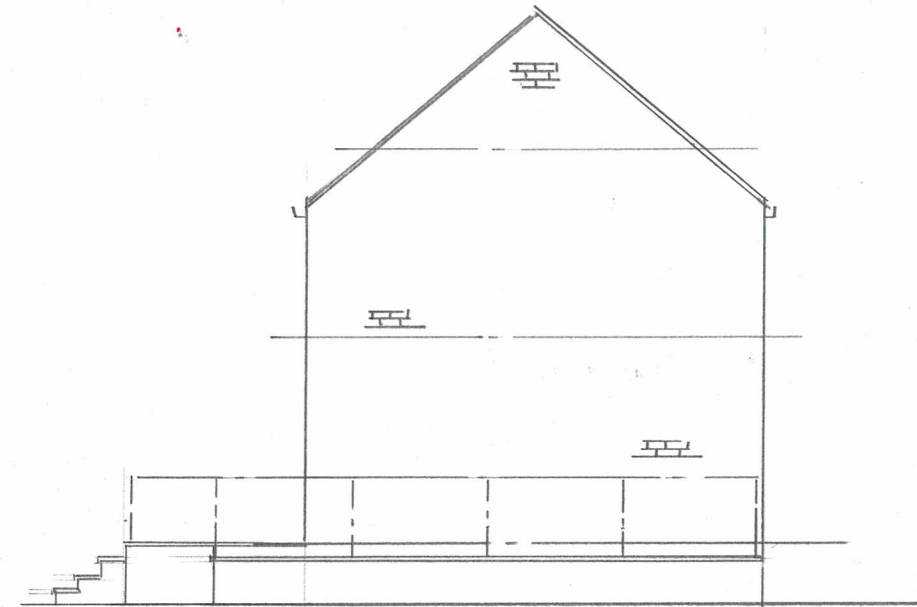

EXISTING RIGHT SIDE

15 DRAWING AMENDED AS REQUESTED
25 ON EMAIL DATED 14-8-25

PROPOSED TWO STOREY AND
SINGLE STOREY EXTENSION
INTEGRITY FOODS, HOLBEACH
ROAD, SPALDING. PE12 6JR