


NOTE
ROOF TILES, FACING BRICKWORK,
WINDOWS AND DOORS TO MATCH
AND BE CONSISTENT WITH
EXISTING.



PROPOSED FRONT ELEVATION

NOTE
FLOOR LVLS AND CEILING
HEIGHTS TO MATCH EXISTING.
TO BE DETERMINED AND CHECKED
ON SITE.

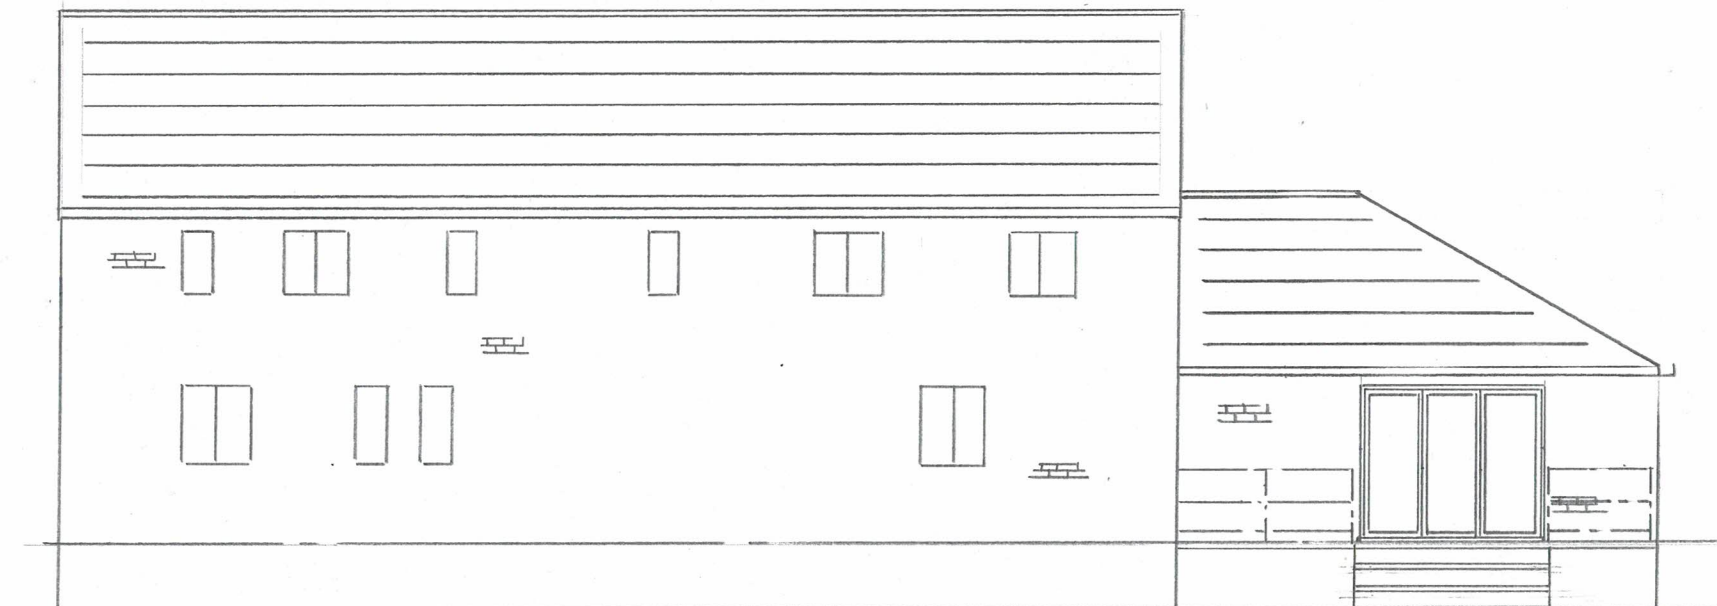

PROPOSED REAR ELEVATION

RECOMMENDATIONS

WALLS - CONSTRUCTION TO FIRST FLOOR LEVEL
SHOULD BE CARRIED OUT WITH GOOD QUALITY
BRICKWORK. SPECIFICATION FOR BRICKWORK
SHOULD BE CHECKED AND ONLY BRICKWORK
THAT DOES NOT ABSORB WATER SHOULD BE USED.
IF POSSIBLE BRICKWORK SHOULD BE USED
INSTEAD OF BLOCKWORK TO FIRST FLOOR LEVEL.
CONSTRUCTION BELOW DPC SHOULD BE CARRIED
OUT WITH ENGINEERING BRICKWORK.

GROUND FLOOR - EITHER PRECAST CONCRETE
BEAMS WITH CONCRETE INFILL, OR CONCRETE
ABOVE MADE UP GROUND SHOULD BE USED.
DENSE CONCRETE SCREEDS SHOULD BE USED.

DOORS - DOORS SHOULD BE SOLID CONSTRUCTION
OR PLASTIC SHOULD BE CONSIDERED. BUT HINGES
SHOULD BE FITTED TO ALLOW DOORS TO BE
REMOVED AND PLACED IN A DRY SPACE PRIOR
TO ANY FLOODING.

ELECTRICAL SERVICES - RACE ALL OF ELECTRICAL
WIRING AT FIRST FLOOR LEVEL AND DROP
WIRING TO AT LEAST 1m ABOVE GROUND
FLOOR LEVEL.