


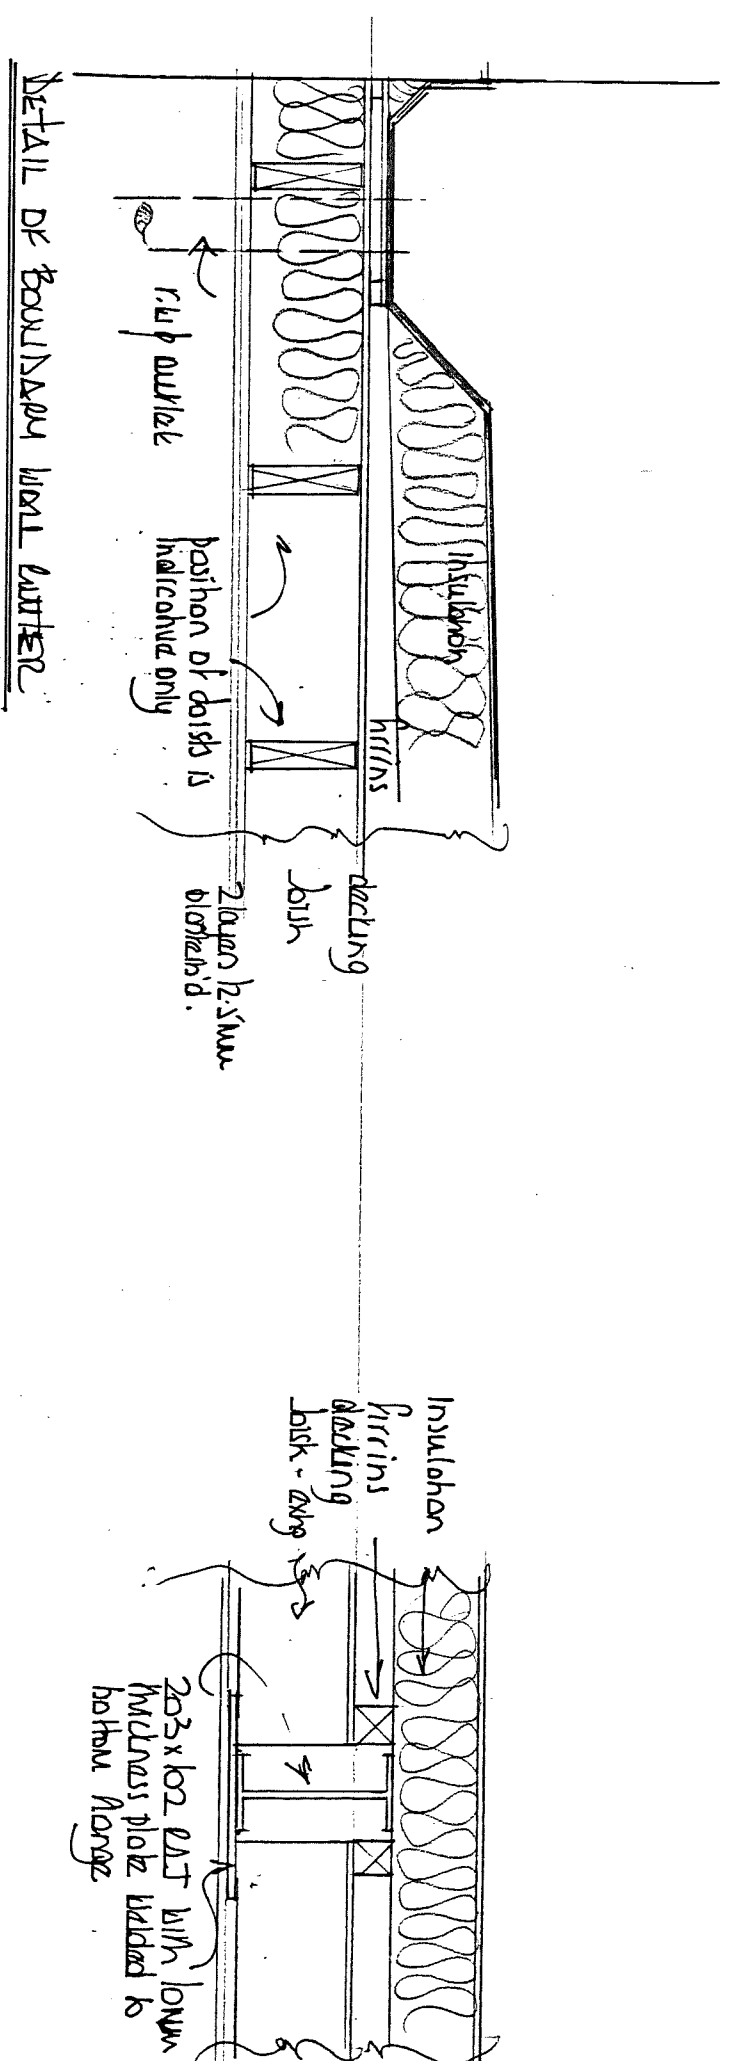

FOUNDATIONS

Foundations to be ST4 grade concrete for 100mm wall foundation to be 600 x 230mm

Foundations to be taken down to a firm load-bearing strata, a min. 1.0m if in shrinkable sub soil, in accordance with the requirements of the Local Authority Building Control Dept.

extg 215mm brick wall
100mm Celotex GA4000 insulation, joints taped to

create VCL+Air leakage barrier
25mm cavity
25 x 47mm counter battens
12.5mm Gyproc wallboard
3.00mm plaster skim finish
U Value achieved = 0.18W/m²°C

- Supply and lay High Performance Telfing system, 1st layer 3G welded, 2nd & 3rd layer Ruberoid SBS Sander
- Fully bonded with hot bitumen including dressing felt tie edges, dips, flashing, abutments (dressed 150mm up abutments) etc all as required. All detail work in high performance elastomeric felt. Final layer of felt to be coated with gritting adhesive and chippings set in.
- 130mm Thermacoat TR26 insulation
- Polythene vapour control layer
- Plywood decking
- Firms to give a fall of 1 : .80
- Exing t & g decking
- Exing 150 x 47mm joists
- 2 layer 12.5mm plasterboard, taped joints and skim finish.

WC/shower room to be mechanically ventilated directly to the external air. The capacity of the extractor is to be 15 litres/sec.

The door to sanitary accommodation is to have a gap at the bottom of 10mm above floor finish or 20mm above the floor boards

The recording studio is to be mechanically ventilated direct to the external air at whichever of the following will provide the higher total rate:

- 10 litres per second per person.
- 1 litre per second per m² floor area.

Surface
Rainwater pipes to discharge to same current discharge points.

The wc is a replacement in same position

Initial 40mm diam. pvc waste to shower, 32mm diam. pvc waste to hand basins all with 75mm deep traps. All waste pipes to have rodding access at each change of direction and be readily accessible throughout their length

Waste pipes to discharge to extg gully

EAST MIDLANDS
DESIGN ASSOC.

Architectural Consultants

Willow Lodge
Horseshoe Road
Spalding
Lines
PE11 3JA

Tel :- 01775 767968
E-mail :- willowlodgetalktalk.net
Mobile phone :- 07710 815044

Client

Mr M Benjamir

To form a recording studio within
Mercia Lodge
65 Pinchbeck Road,
Spalding
PE11 1QF

Drawing

Plan, section & details:

Scale

1:50&1:10

Date _____

May 2023

Drawn

Dwg No.

Rev

1217/05