

Planning Application Location Plan
Ward Member Notification

FILE COPY

H16/0785/01


Scale: 1:1250

Housing and Planning Services Department

Council Offices, Priory Road, Spalding, Lincolnshire

PLEASE DO NOT COPY THIS PLAN
This map is reproduced from Ordnance Survey material with permission of Ordnance Survey on behalf of Her Majesty's Stationery Office (c) Crown copyright. Unauthorised reproduction infringes Crown copyright and may lead to prosecution or civil

SOUTH HOLLAND DC
HOUSING & PLANNING
26 JUN 2001
Ref: H16078S101

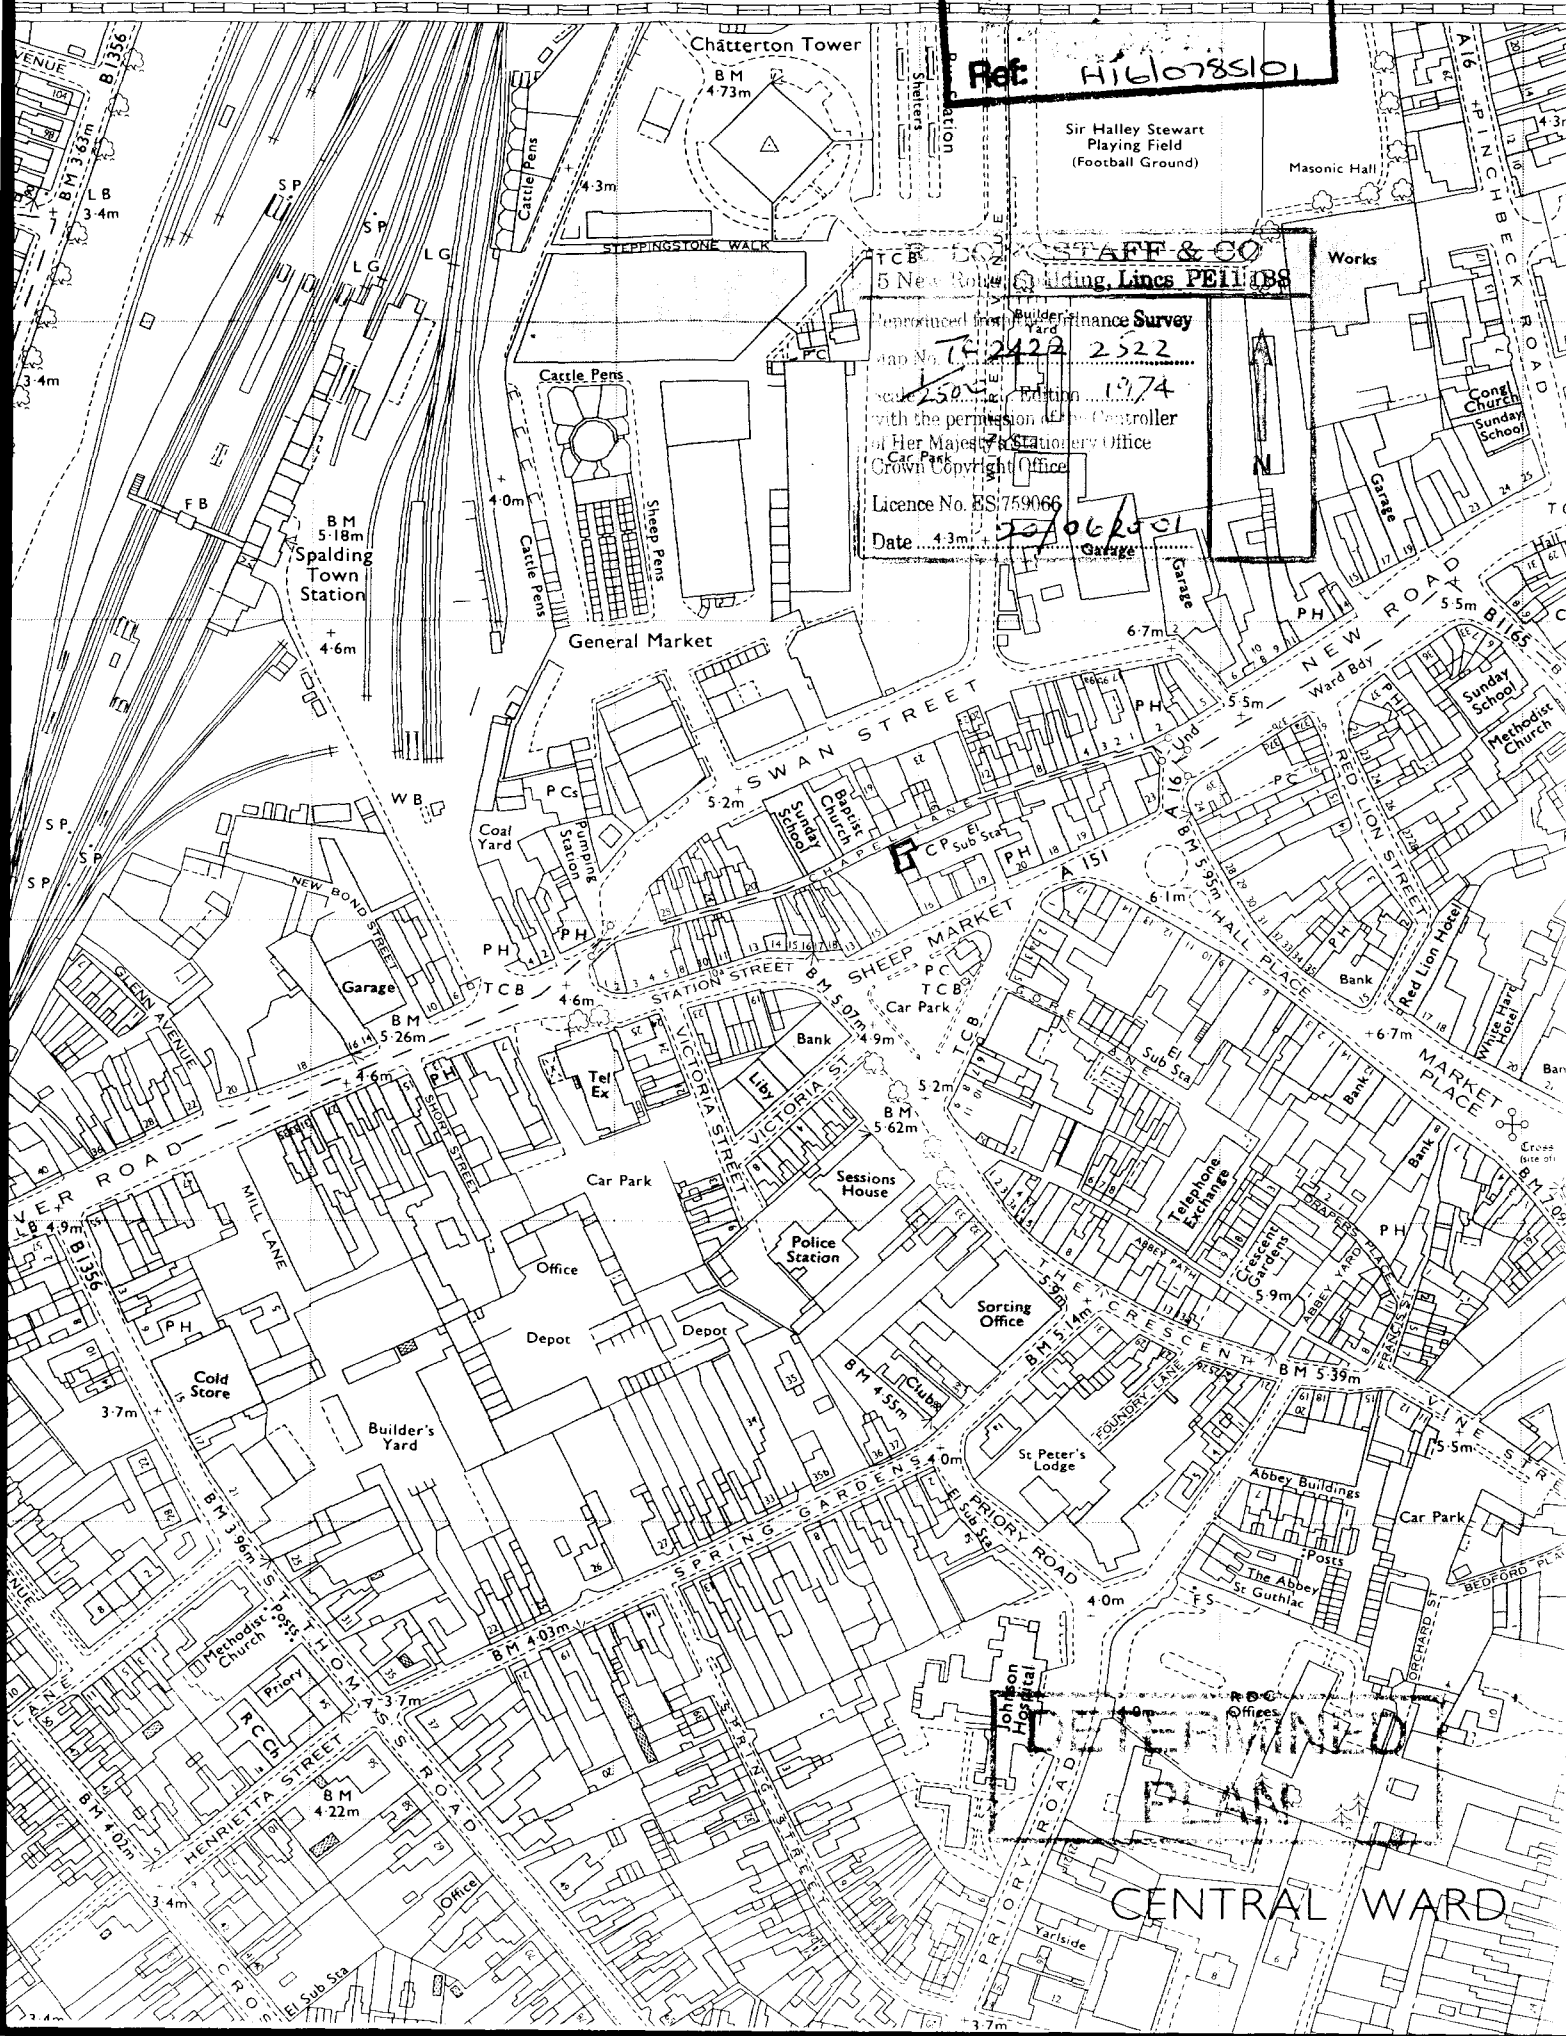

STAFF & CO
5 New Road Building, Lincs PE11 1BB
Reproduced from the Ordnance Survey
Map No. TF 2422 2522
Scale 1:2500 Edition 1974
with the permission of the Controller
of Her Majesty's Stationery Office
Crown Copyright Office
Licence No. ES 759066
Date 4.3m 22/06/01