
FOR CONSTRUCTION NOTES AND SPECIFICATION PLEASE REFER TO DRAWING REF'S : AO753-17 AND 18.

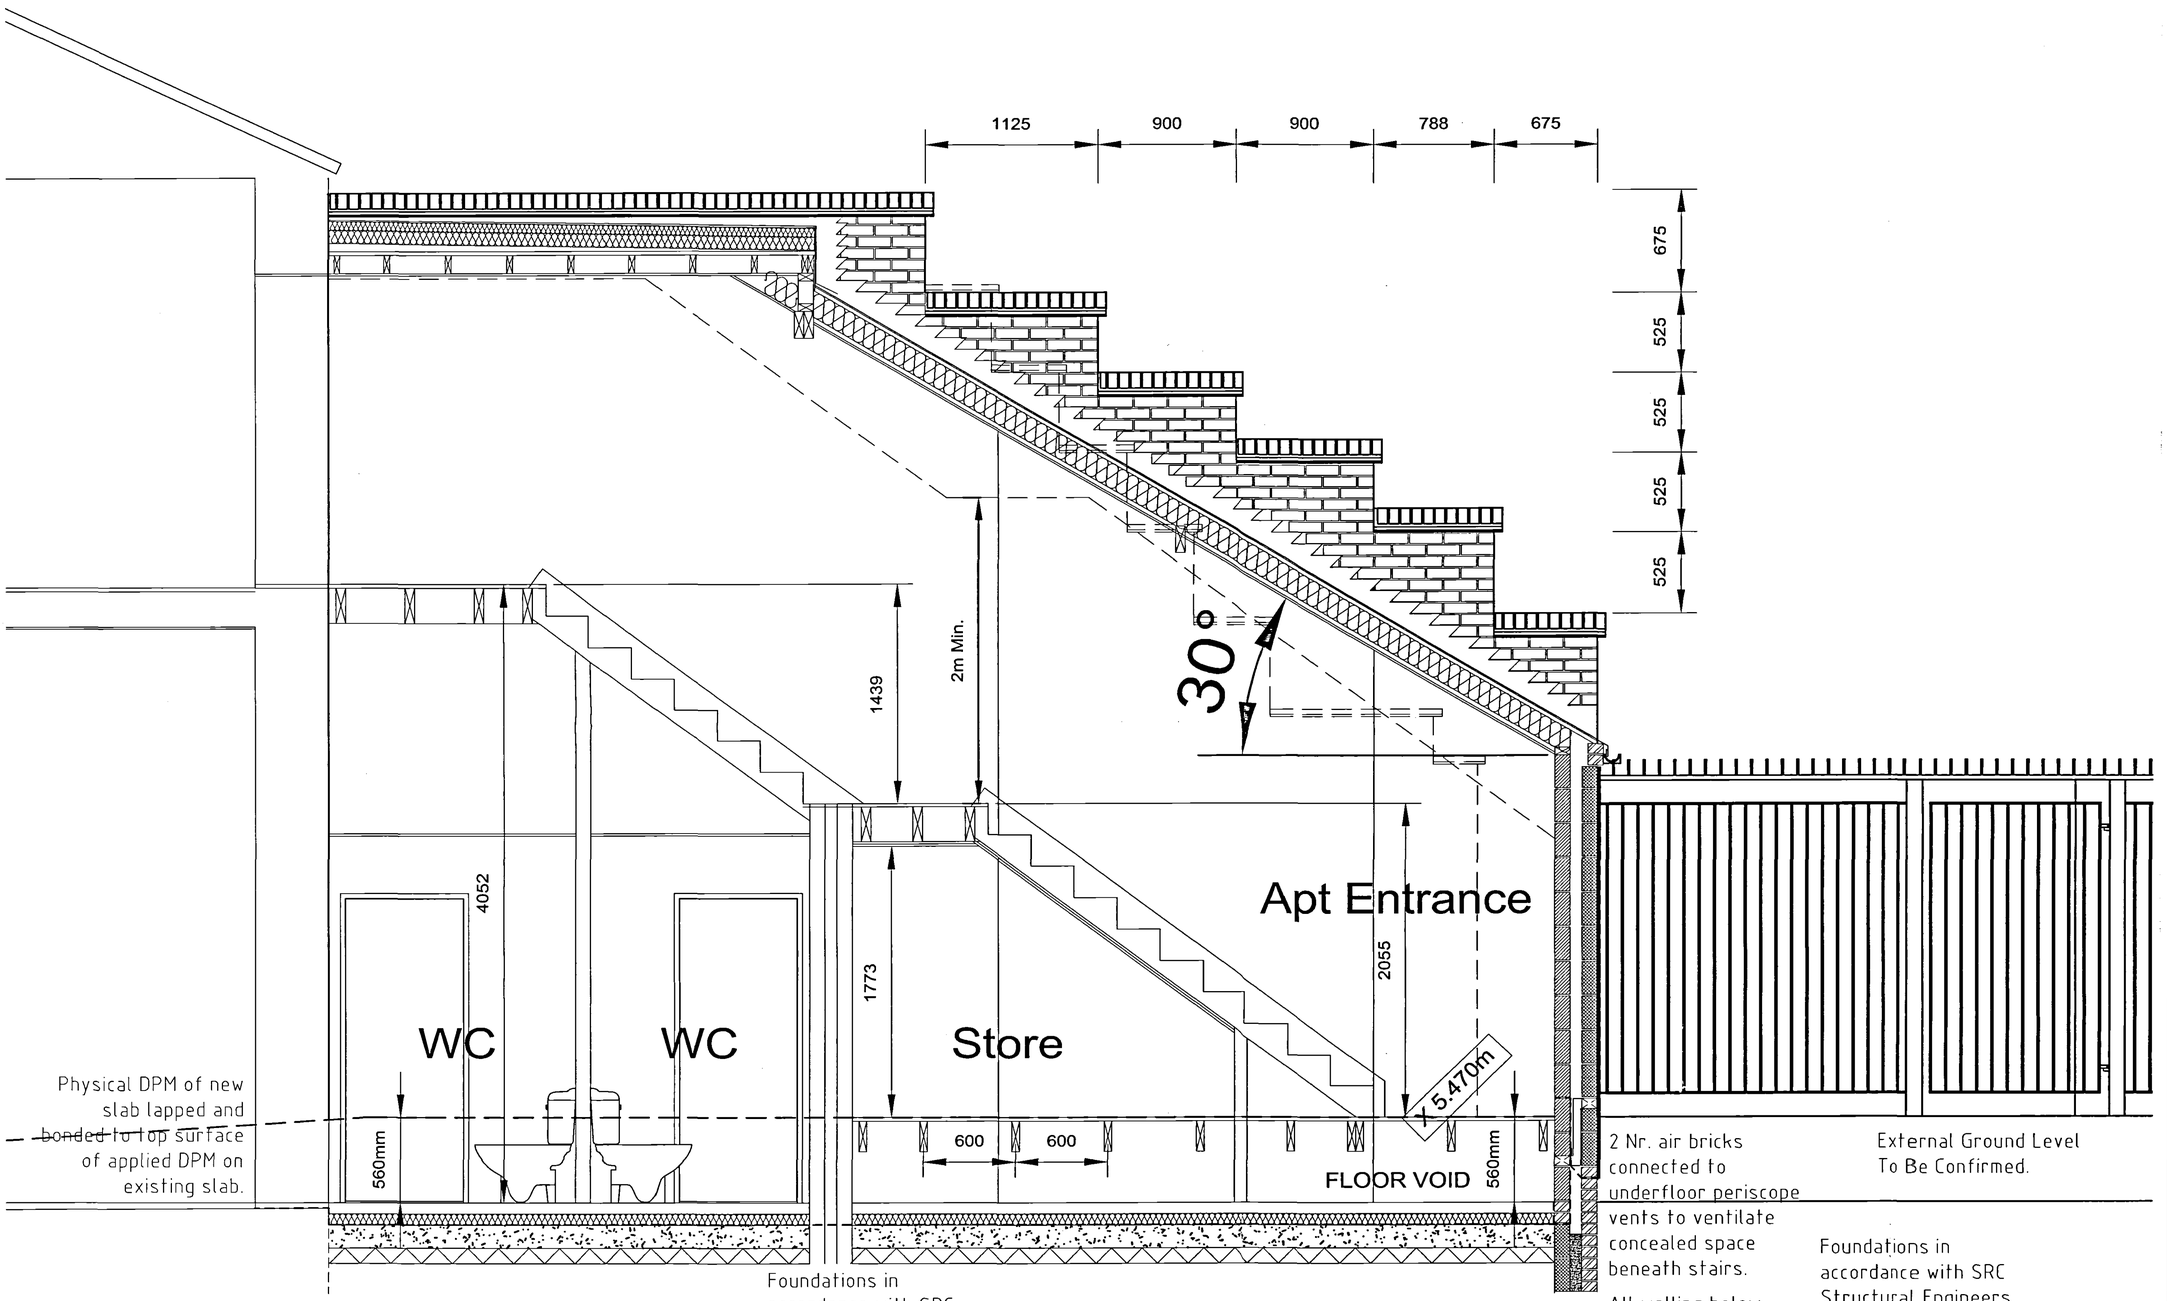

Section Through New Stair
Scale 1:20.

DO NOT SCALE THIS DRAWING. THE CONTRACTOR IS DEEMED TO HAVE CHECKED ALL DIMENSIONS ON SITE AND REPORT ANY DISCREPANCIES TO OGLESBY & LIMB LTD.
THE CONTENTS OF THIS DRAWING ARE COVERED BY COPYRIGHT AND REMAIN THE PROPERTY OF OGLESBY & LIMB LTD. WRITTEN APPROVAL MUST BE OBTAINED FROM OGLESBY & LIMB LTD PRIOR TO DUPLICATION OR REPRODUCTION OF THIS DRAWING OR ITS CONTENTS.
ANY DIMENSIONS NOT SHOWN ARE TO BE CHECKED AND AGREED WITH OGLESBY & LIMB LTD.

Rev.	Information.	Date.	By.
D.	Rear parapet to be precast copings to cap new render spec wall beneath to Conserv Officer agreed specification.	09/07/08.	CLS.

Oglesby & Limb Ltd
Chartered Architects and Building Surveyors
67 London Road
Newark, Notts
NG24 1RZ
Tel: 01636 702030
Fax: 01636 703740
e-mail: design@o-l-ltd.co.uk

Client:
Ark Properties Ltd.

Project:
Proposed Conversion of Former Fire Station at Westlode Street / Double Street, Spalding.

Drawing Title:
Proposed New Staircase

Planning & Development
11 JUL 2008
Ref: 0785/08

DETERMINED PLAN

Date:	Feb 2008.	Scale:	1 : 20.
Drawn by:	CDA.	Checked by:	AJO.

Drawing Number: A0753 - 19
Rev: D