


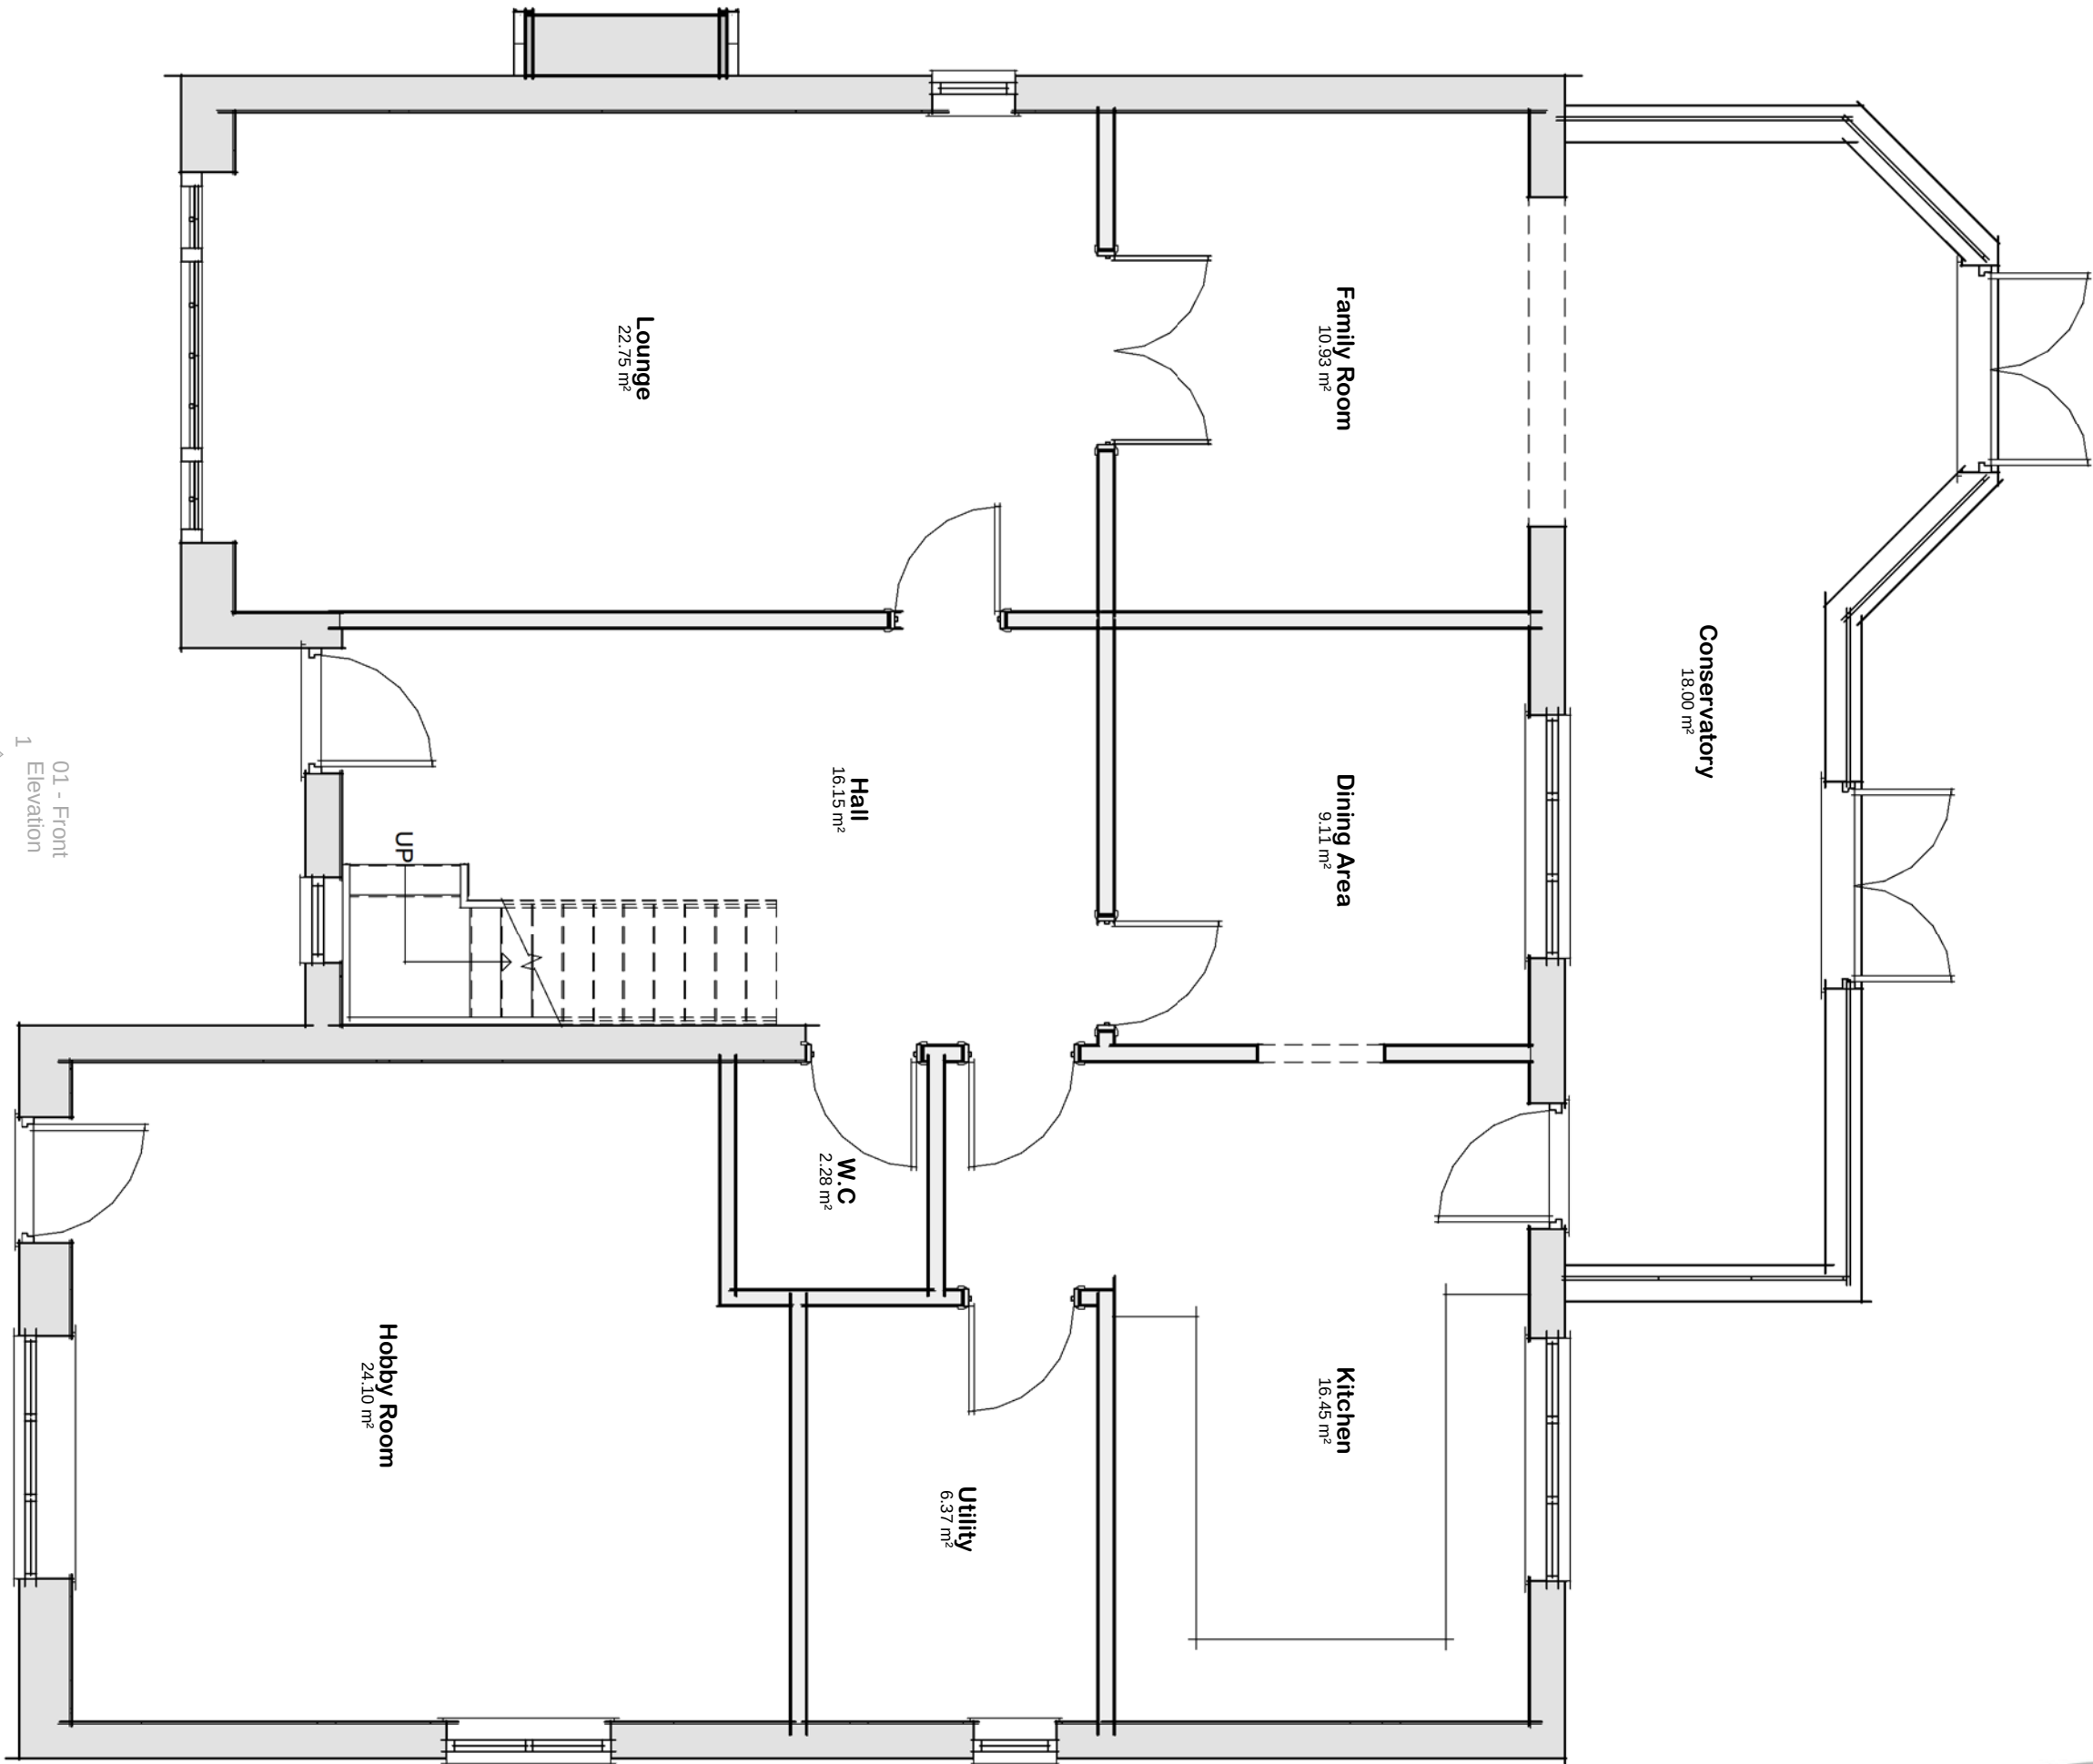

01 - Ground Floor Plan

1 : 50