




01 - Front Elevation
1 : 100

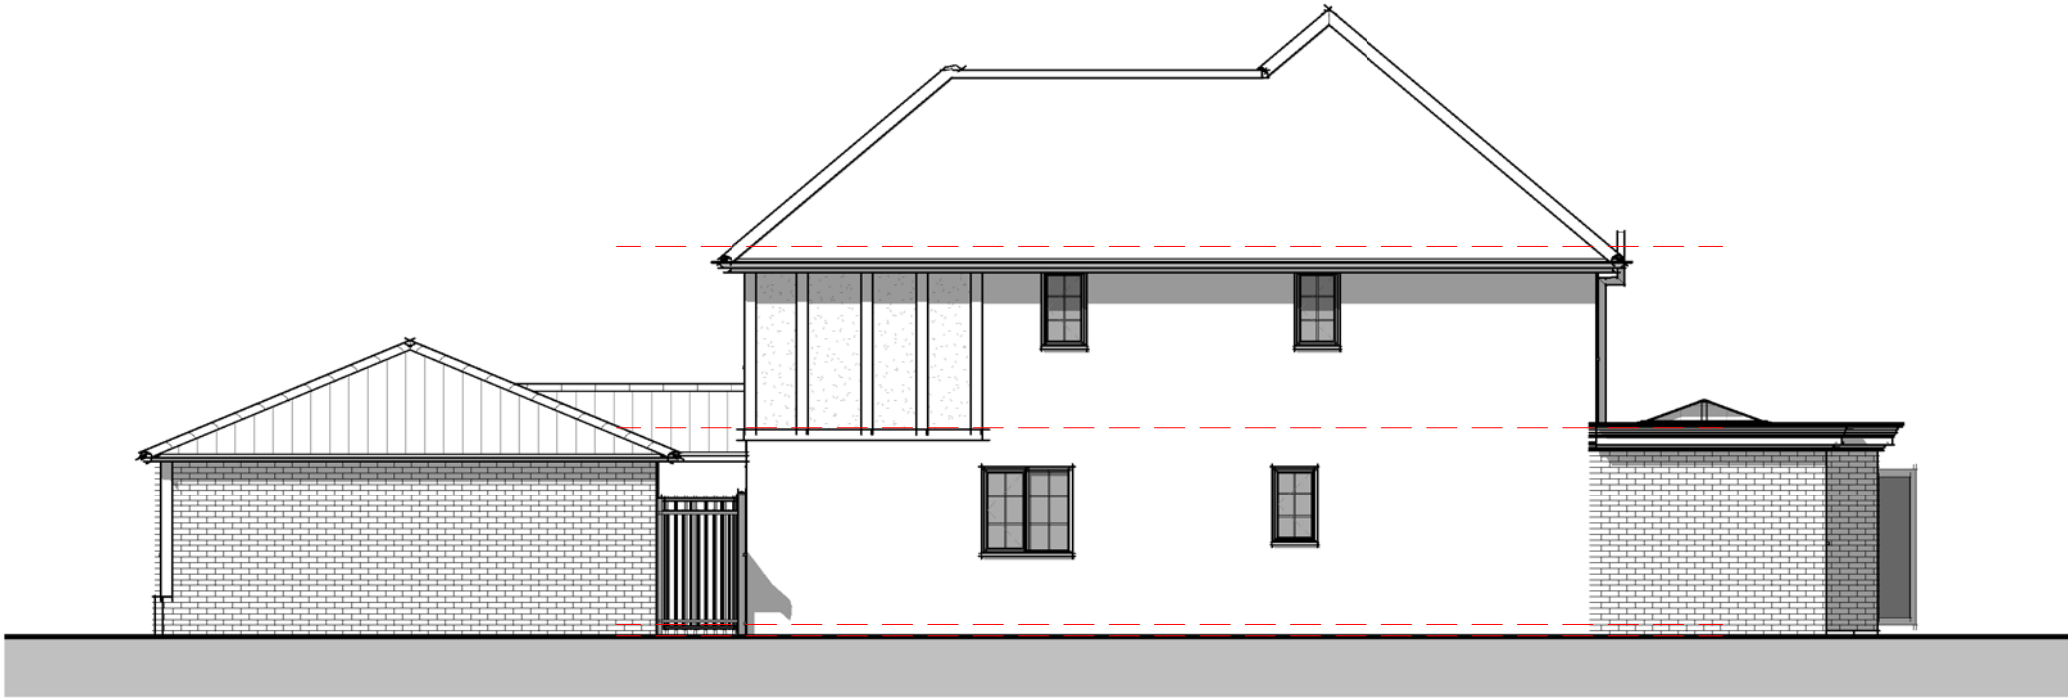

02 - Right Flank
1 : 100