




03 - Rear Elevation

1 : 100

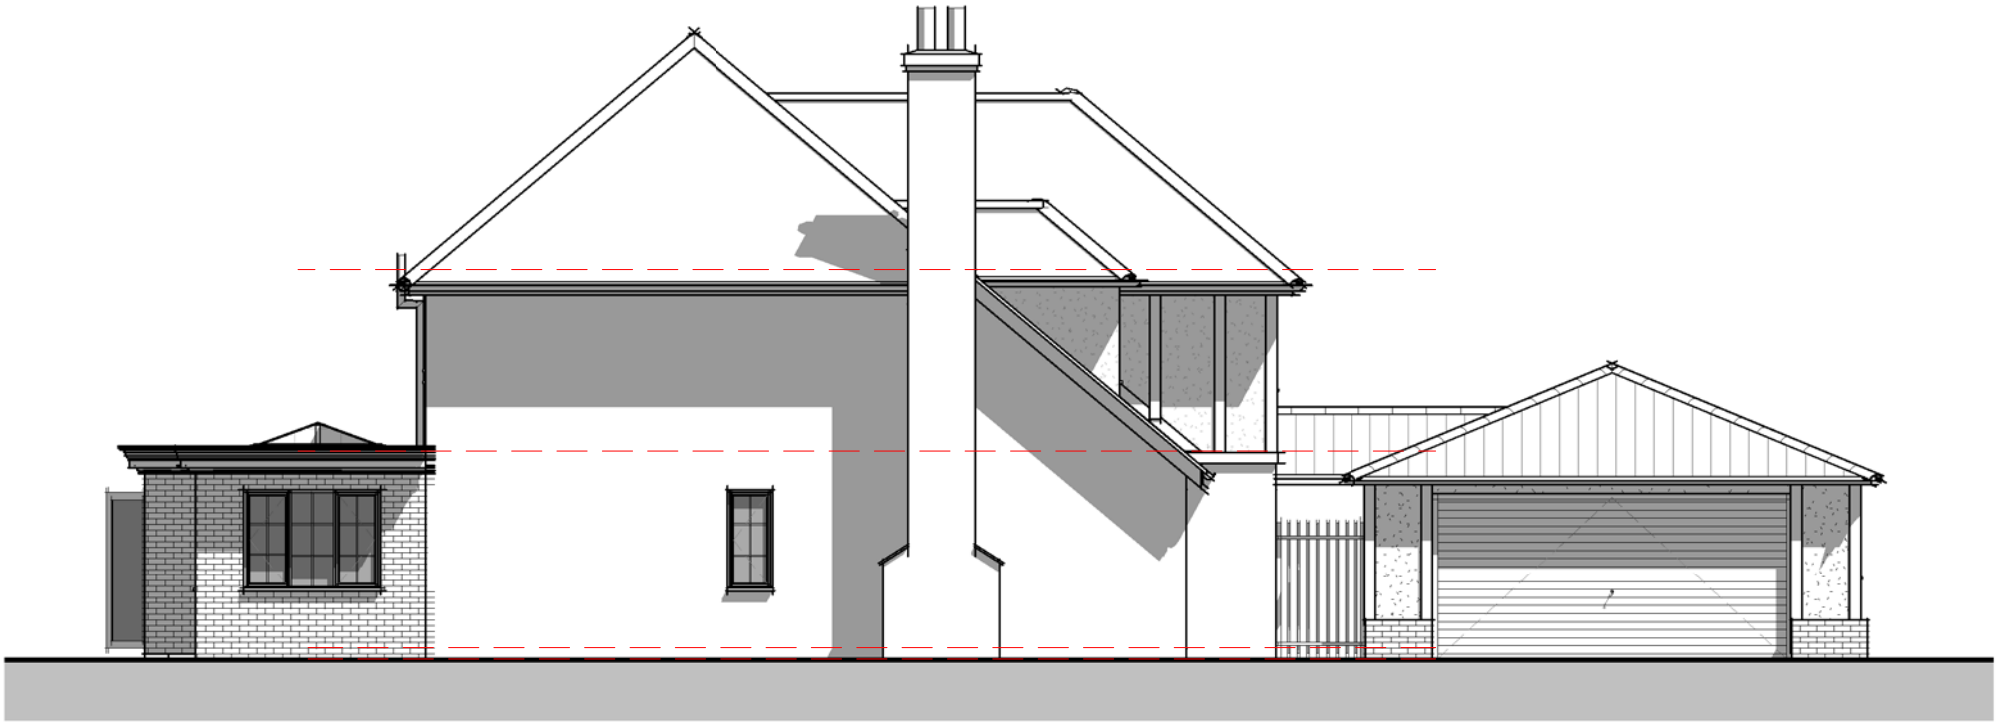

04 - Left Flank

1 : 100