
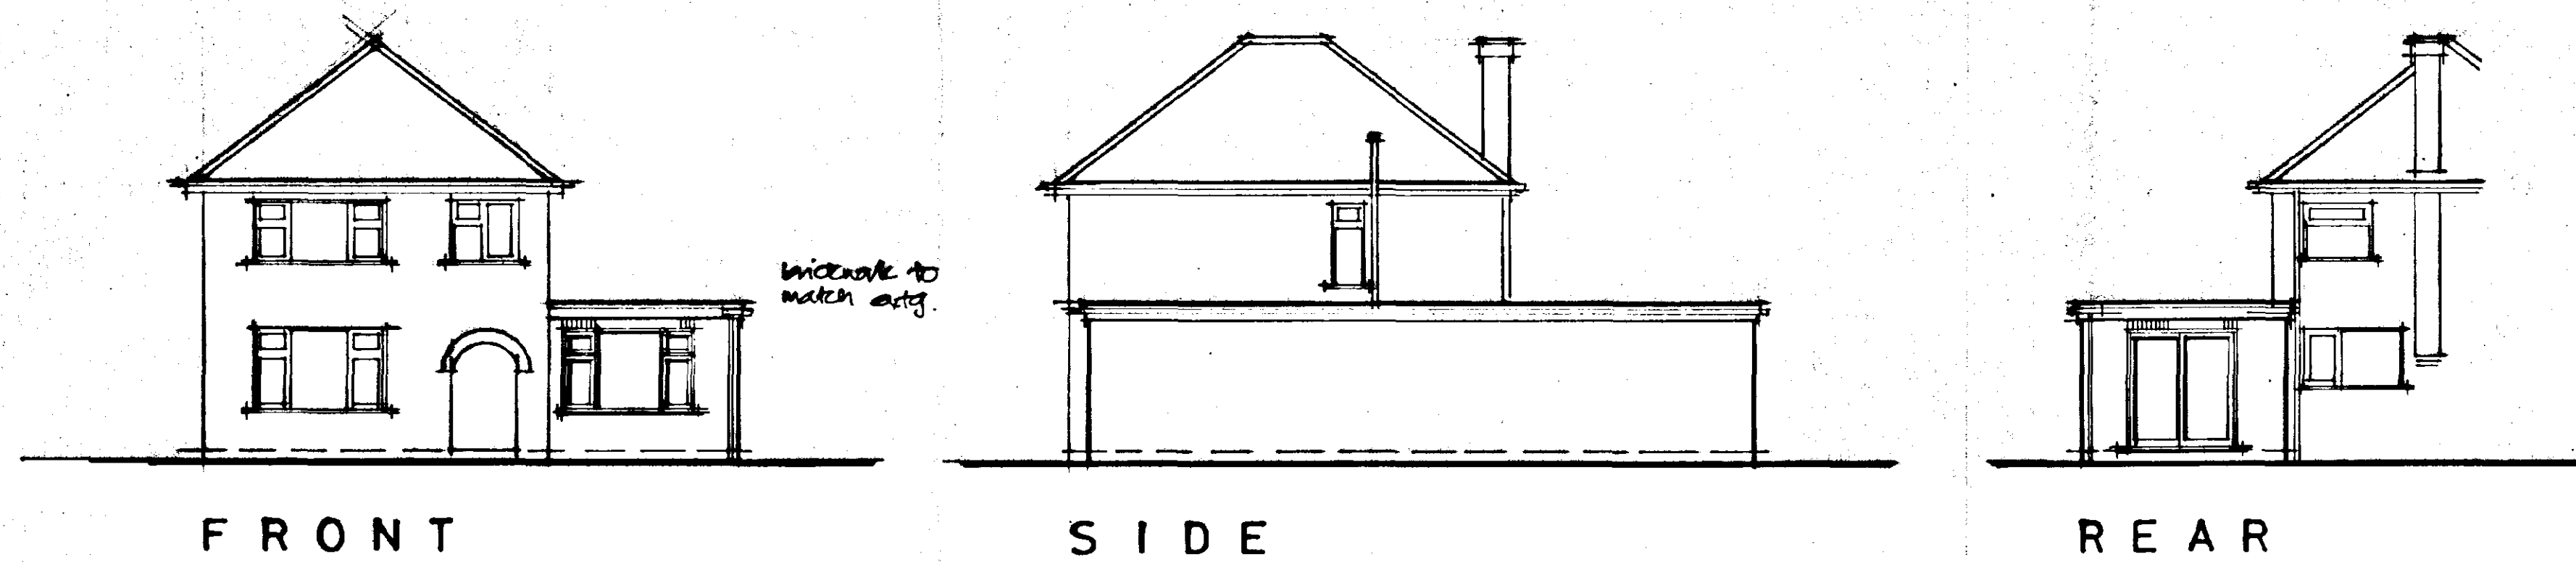


ELEVATIONS

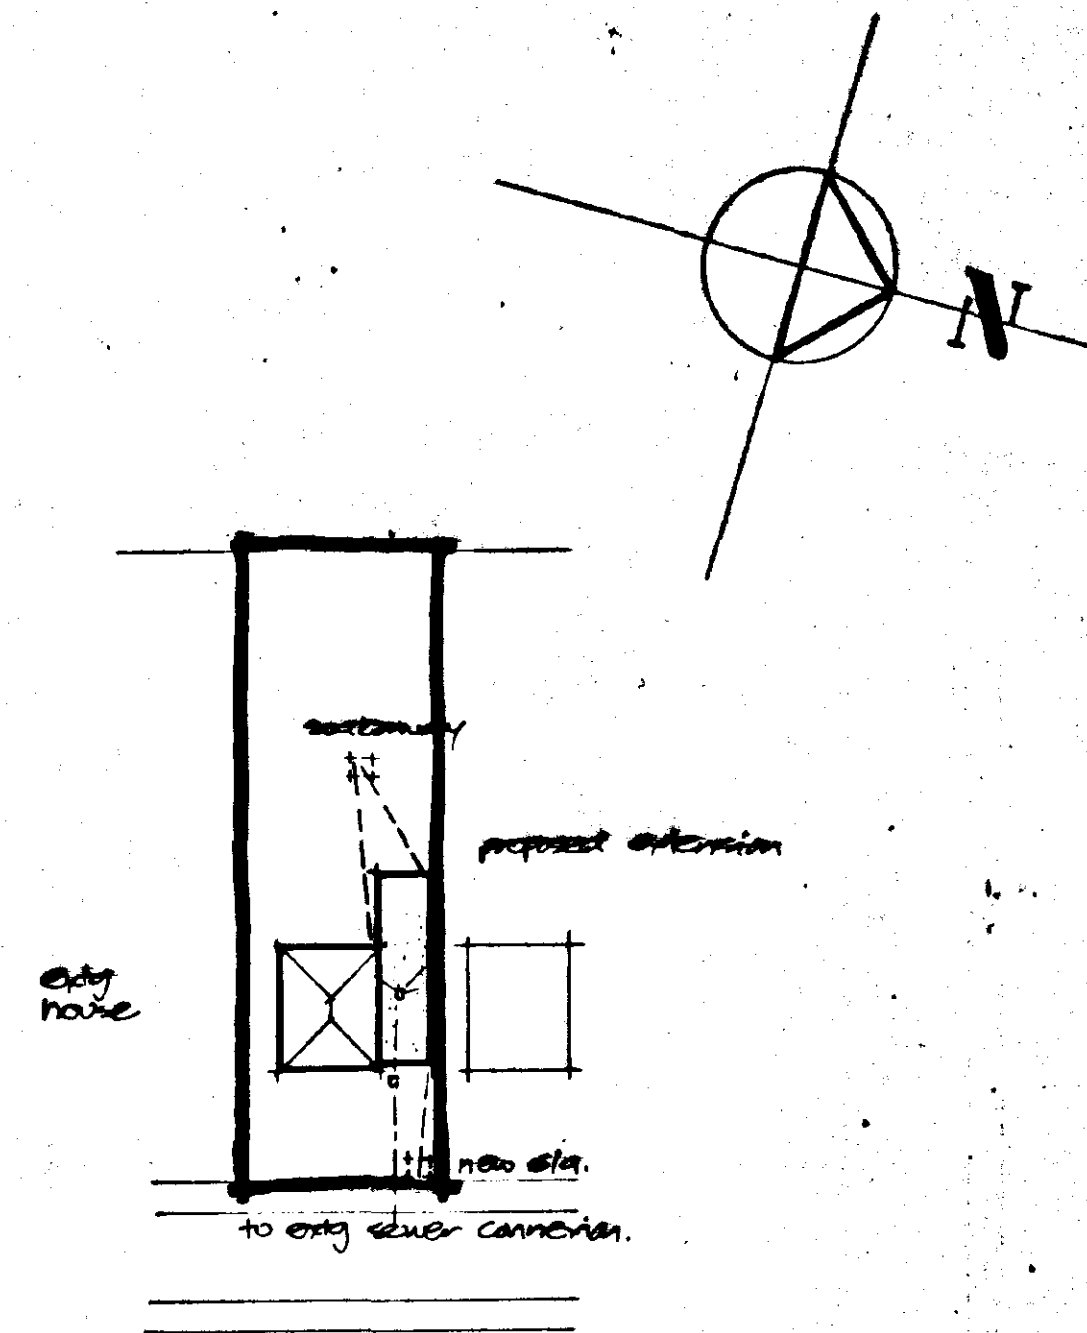

BLOCK PLAN

1:500

DETERMINED
PLAN

SOUTH HOLLAND DC
HOUSING & PLANNING
05 AUG 1999
Ref: 0785/99

THIS DRAWING IS TO BE READ IN CONJUNCTION WITH THE
SEPARATE BUILDING REGULATIONS SPECIFICATION NOTES
DOCUMENT

ALL DIMENSIONS TO BE CHECKED ON SITE BY BUILDER AND
UNDER NO CIRCUMSTANCES SHALL DIMENSIONS BE TAKEN
FROM THE DRAWING AND USED FOR TENDERING, ORDERING OR
CONSTRUCTION PURPOSES WITHOUT CHECKING THEM ON SITE
FIRST

THIS DRAWING IS THE COPYRIGHT OF L. A. BUILDING DESIGN
AND MAY NOT BE COPIED OR REPRODUCED IN ANY FORM
WITHOUT EXPRESS CONSENT

L. A. BUILDING DESIGN

Architectural and Surveying Practice

85 Hannam Boulevard

Spalding

Lincolnshire

PE11 1LB

TELEFAX (01775) 711437

Peter S. Lithgow ARCHITECT
Member of the Chartered Institute of Building and
Member of the British Institute of Architectural Technologists

PROPOSED EXTENSION TO DWELLING AT
PARK AVENUE
SPALDING
LINCOLNSHIRE
PE11 1QX

BY D S D BRANDONDALE

COVERING
FLOOR PLAN, SECTION, ELEVATIONS & BLOCK PLAN

SCALE, 1:100 & 1:500


DATE 09

NO 00

NO 00

NO 00

NO 00

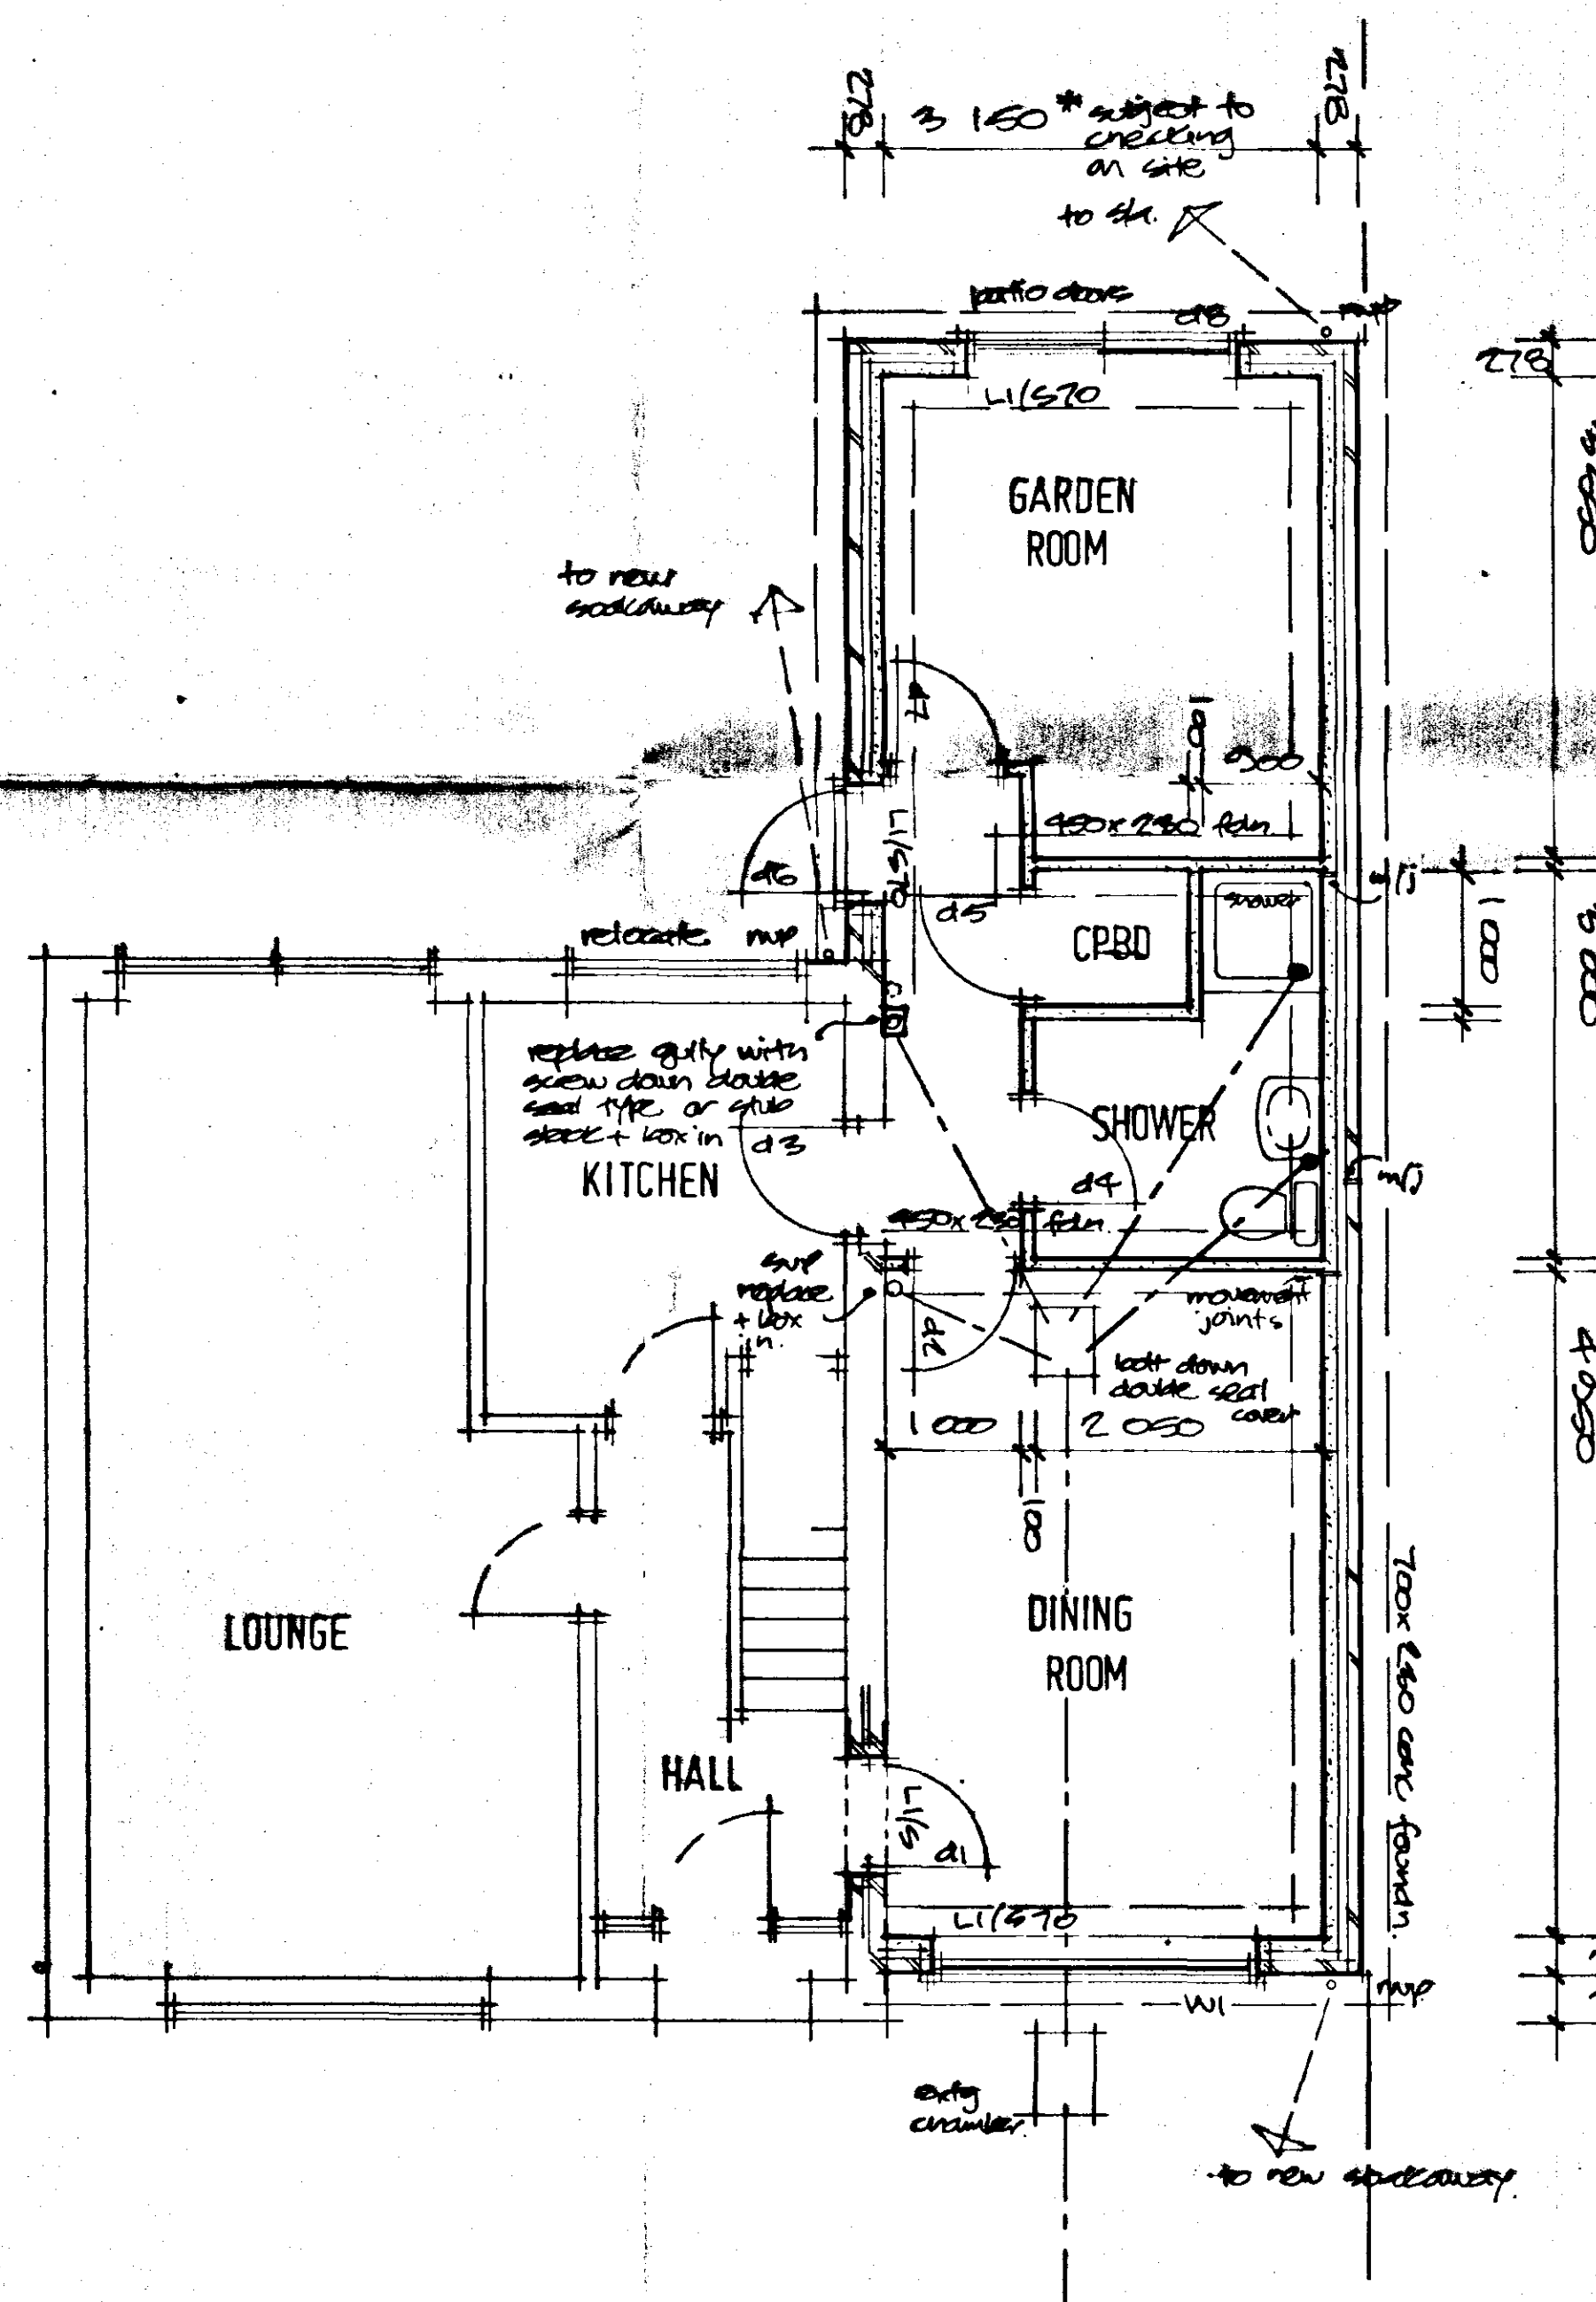

GROUND FLOOR PLAN

cable & lead cover fastening
form cavity tray

175x50 s.s. timber plate
bolted to wall @ 600 c/c
(joists connected with g.v.
m.s. hangers)

50 screen
125 g.v. & cable slab
A262 mesh below partitions
150 micron vapour check
50 JABUTE HD
500 micron bfm lapped
with d.p.c. is
150 min well compacted
blinded hardcore

High Performance felt
& 2 layer 75mm RULBEC
insulation board composite

175x50 s.s. joists
@ 400 c/c

insulated floor

100 x 150 g.v. & cable
slab foundations on
firm trench formation

SECTION