
NORTH

524500

524600

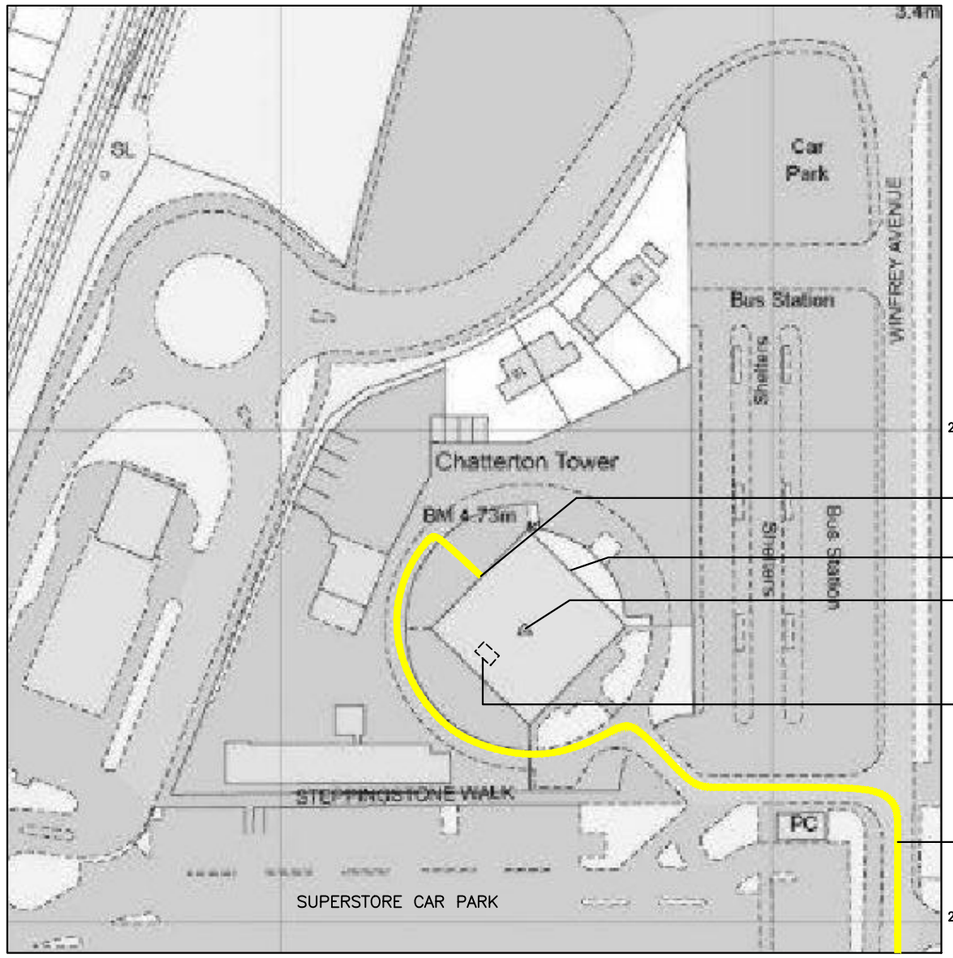

EXISTING CONTRACTORS ACCESS & MAINTENANCE ACCESS DOOR

LOCATION OF CHATTERTON WATER TOWER

LOCATION OF EXISTING GUYED MAST AT ROOF LEVEL


EXISTING AIRWAVE SOLUTIONS EQUIPMENT ROOM AT 2nd FLOOR LEVEL

ACCESS ROUTE OFF WINFREY AVENUE

BLOCK PLAN
SCALE 1:1250

N.G.R. E 524550, N 223059

NORTH

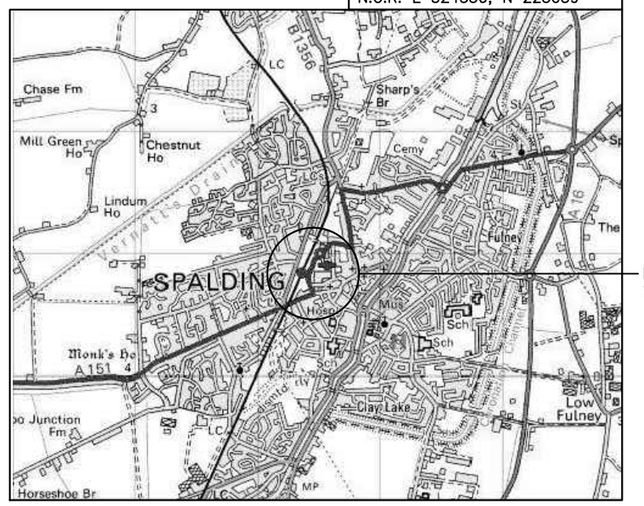

LOCATION OF CHATTERTON WATER TOWER

LOCATION PLAN
SCALE 1:50000

DIGITAL MAPPING SOLUTIONS FROM DOTTED EYES.
© CROWN COPYRIGHT 2004. ALL RIGHTS RESERVED, LICENCE NUMBER 100019918



SITE PHOTOGRAPH

CLIENT

Wireless Infrastructure Group

CROWN COPYRIGHT RESERVED. MAPS REPRODUCED WITH THE PERMISSION OF THE CONTROLLER OF HM's STATIONERY OFFICE.

ICNIRP DETAILS	
ACCESS CLASSIFICATION	RESTRICTED
DESIGN CLASSIFICATION	PUBLIC
NOTES:	

DESIGN CONSULTANT

IMPLEMENTAL LIMITED
UNIT 22 - RURAL ENTERPRISE CENTRE - LUDLOW
ECO BUSINESS PARK - LUDLOW - SY8 1FF

SCALE:
AS SHOWN
(WHEN PRINTED @ A3)

ALL DIMENSIONS IN mm UNLESS OTHERWISE STATED. THIS DRAWING TO BE READ IN CONJUNCTION WITH OTHER RELEVANT DRAWINGS.

REV	DESCRIPTION OF REVISION	BY	DATE
A	FIRST ISSUE FOR APPROVAL	MP	27.06.14

DRAWN BY / DATE		CHECKED BY / DATE		APPROVED BY / DATE	
EV	27.06.14	MP	27.06.14	MP	27.06.14

CHATTERTON WATER TOWER
SPALDING
LINCOLNSHIRE
PE11 1EY

AIRWAVE SOLUTIONS LIMITED - LIN016
SITE AND LOCATION MAPS

WIG SITE No	DWG No	REV
P1343	100	A