


PLANT ROOM PLAN

SCALE 1:100

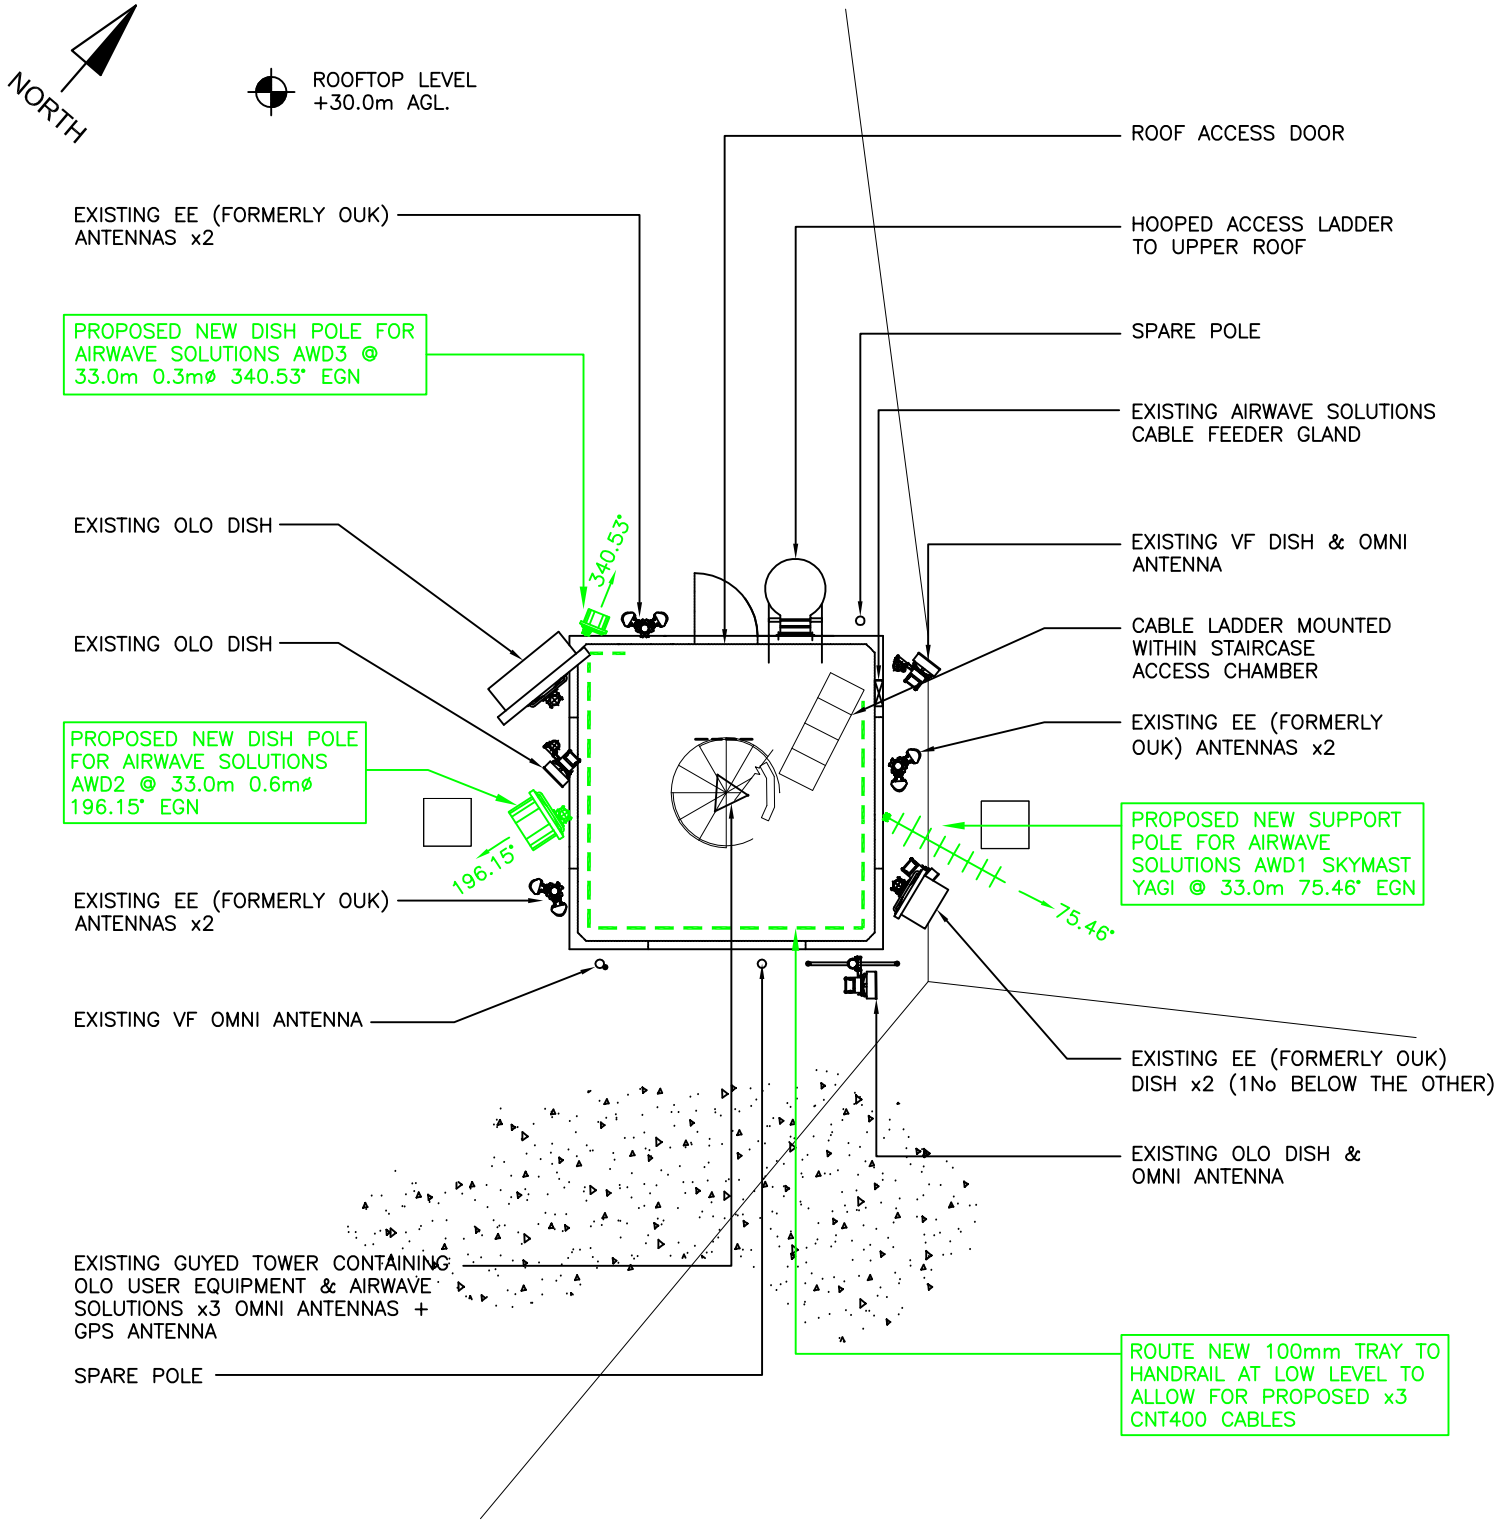

PLANT ROOM PHOTOGRAPH – SOUTH WEST FACE

CLIENT

Wireless Infrastructure Group

CROWN COPYRIGHT RESERVED. MAPS REPRODUCED WITH THE PERMISSION OF THE CONTROLLER OF HM's STATIONERY OFFICE.

ICNIRP DETAILS	
ACCESS CLASSIFICATION	RESTRICTED
DESIGN CLASSIFICATION	PUBLIC
NOTES:	

0 1 2 3 4 5m
LINEAR SCALE 1:100

SCALE:
AS SHOWN
(WHEN PRINTED @ A3)

ALL DIMENSIONS IN mm UNLESS OTHERWISE STATED. THIS DRAWING TO BE READ IN CONJUNCTION WITH OTHER RELEVANT DRAWINGS.

DESIGN CONSULTANT

IMPLEMENTAL LIMITED
UNIT 22 - RURAL
ENTERPRISE CENTRE - LUDLOW
ECO BUSINESS PARK - LUDLOW - SY8 1FF

REV	DESCRIPTION OF REVISION	BY	DATE
B	PROPOSED AWD1 @ 75.46° AMENDED TO SKYMAST YAGI	EV	27.06.14
A	FIRST ISSUE FOR APPROVAL	EV	27.06.14

DRAWN BY / DATE		CHECKED BY / DATE		APPROVED BY / DATE	
EV	27.06.14	MP	14.07.14	MP	14.07.14

CHATTERTON WATER TOWER
SPALDING
LINCOLNSHIRE
PE11 1EY

AIRWAVE SOLUTIONS LIMITED - LIN016
PLANT ROOM PLAN

WIG SITE No	DWG No	REV
P1343	103	B