
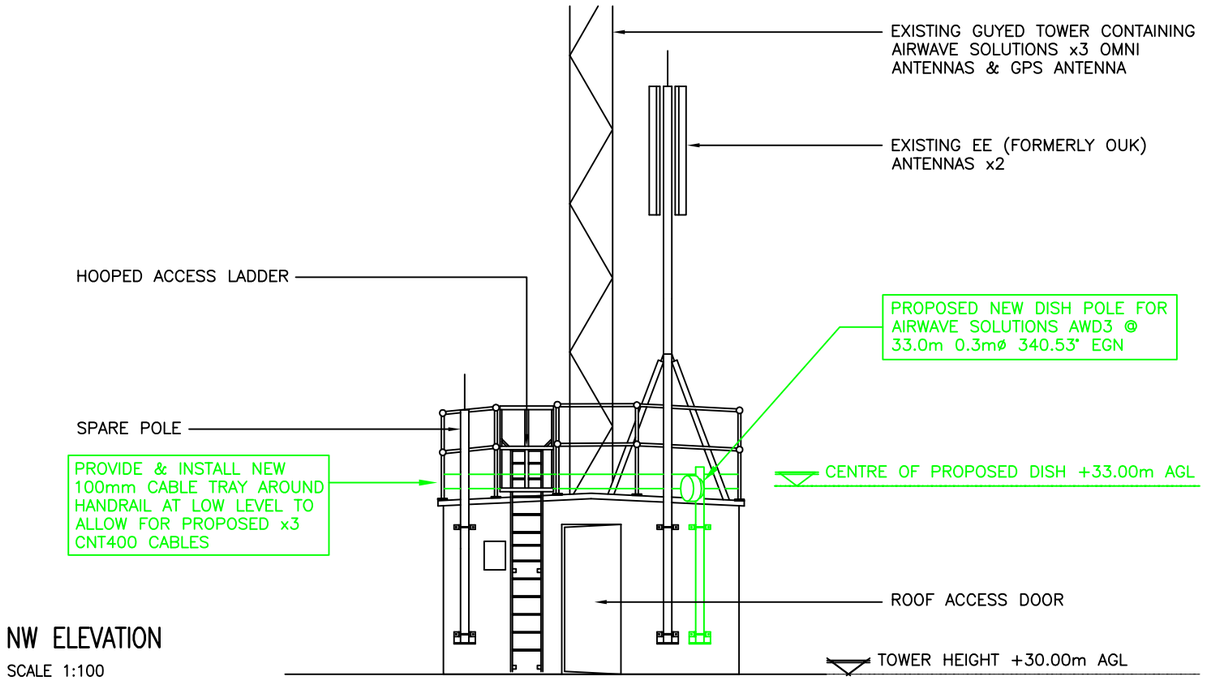


NW ELEVATION


SCALE 1:100

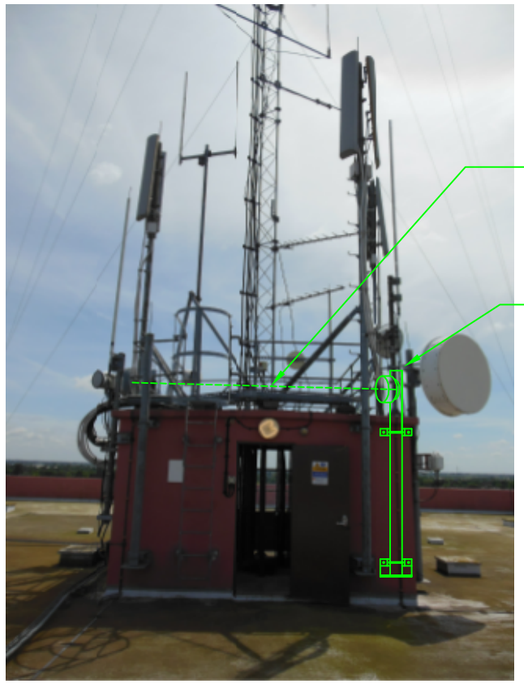

PROVIDE & INSTALL NEW 100mm CABLE TRAY AROUND HANDRAIL AT LOW LEVEL TO ALLOW FOR PROPOSED x3 CNT400 CABLES

PROPOSED NEW DISH POLE FOR AIRWAVE SOLUTIONS AWD3 @ 33.0m 0.3mø 340.53° EGN

PLANT ROOM NW ELEVATION PHOTOGRAPH

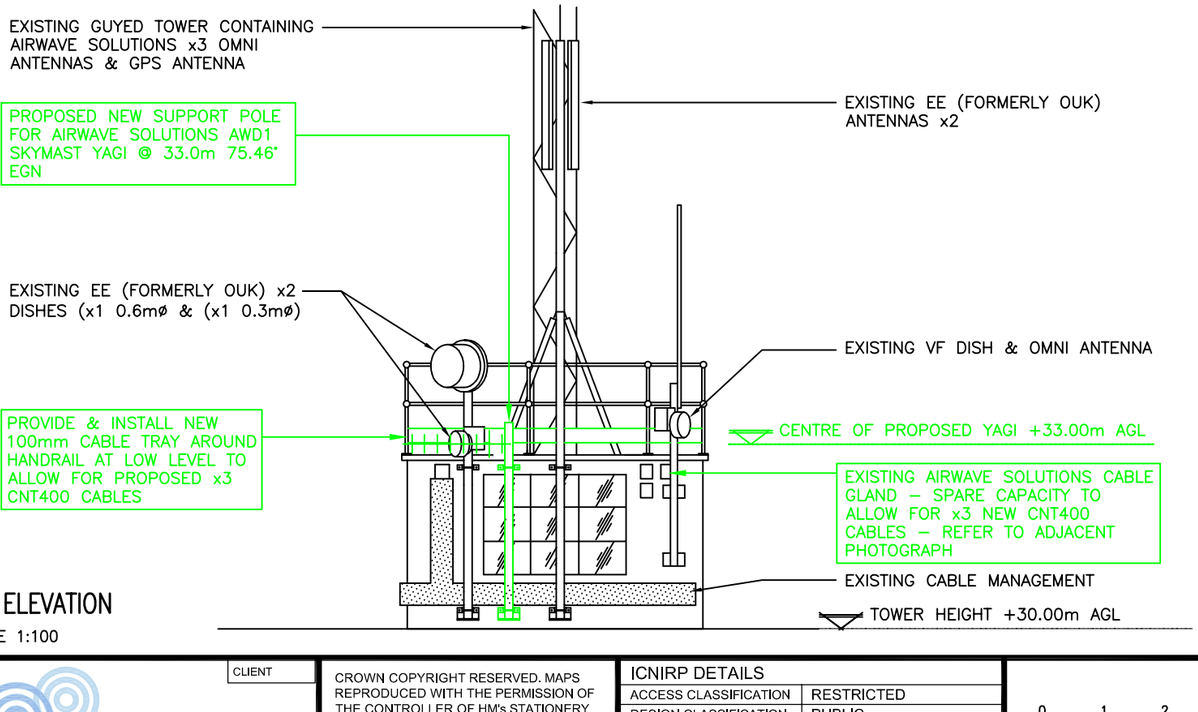


NE ELEVATION

SCALE 1:100

PROPOSED NEW SUPPORT POLE FOR AIRWAVE SOLUTIONS AWD1 SKYMAST YAGI @ 33.0m 75.46° EGN

PROVIDE & INSTALL NEW 100mm CABLE TRAY AROUND HANDRAIL AT LOW LEVEL TO ALLOW FOR PROPOSED x3 CNT400 CABLES

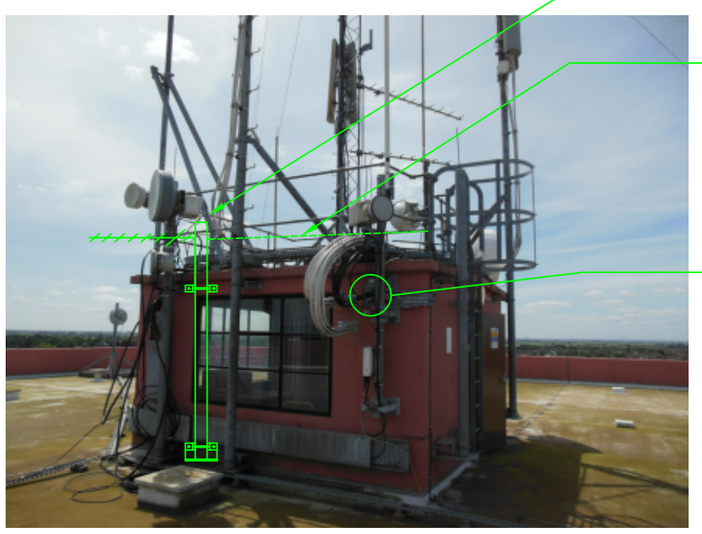

PLANT ROOM NE ELEVATION PHOTOGRAPH



AIRWAVE CABLE GLAND PHOTOGRAPH

CLIENT

Wireless Infrastructure Group

DESIGN CONSULTANT

IMPLEMENTAL LIMITED
UNIT 22 - RURAL ENTERPRISE CENTRE - LUDLOW
ECO BUSINESS PARK - LUDLOW - SY8 1FF

CROWN COPYRIGHT RESERVED. MAPS REPRODUCED WITH THE PERMISSION OF THE CONTROLLER OF HM's STATIONERY OFFICE.

ICNIRP DETAILS	
ACCESS CLASSIFICATION	RESTRICTED
DESIGN CLASSIFICATION	PUBLIC
NOTES:	

0 1 2 3 4 5m
LINEAR SCALE 1:100

SCALE:
AS SHOWN
(WHEN PRINTED @ A3)

ALL DIMENSIONS IN mm UNLESS OTHERWISE STATED. THIS DRAWING TO BE READ IN CONJUNCTION WITH OTHER RELEVANT DRAWINGS.

REV	DESCRIPTION OF REVISION	BY	DATE
B	PROPOSED AWD1 @ 75.46° AMENDED TO SKYMAST YAGI	EV	27.06.14
A	FIRST ISSUE FOR APPROVAL	EV	27.06.14

DRAWN BY / DATE		CHECKED BY / DATE		APPROVED BY / DATE	
EV	27.06.14	MP	14.07.14	MP	14.07.14

CHATTERTON WATER TOWER
SPALDING
LINCOLNSHIRE
PE11 1EY

AIRWAVE SOLUTIONS LIMITED - LIN016
NW & NE ELEVATION

WIG SITE No	DWG No	REV
P1343	104	B