



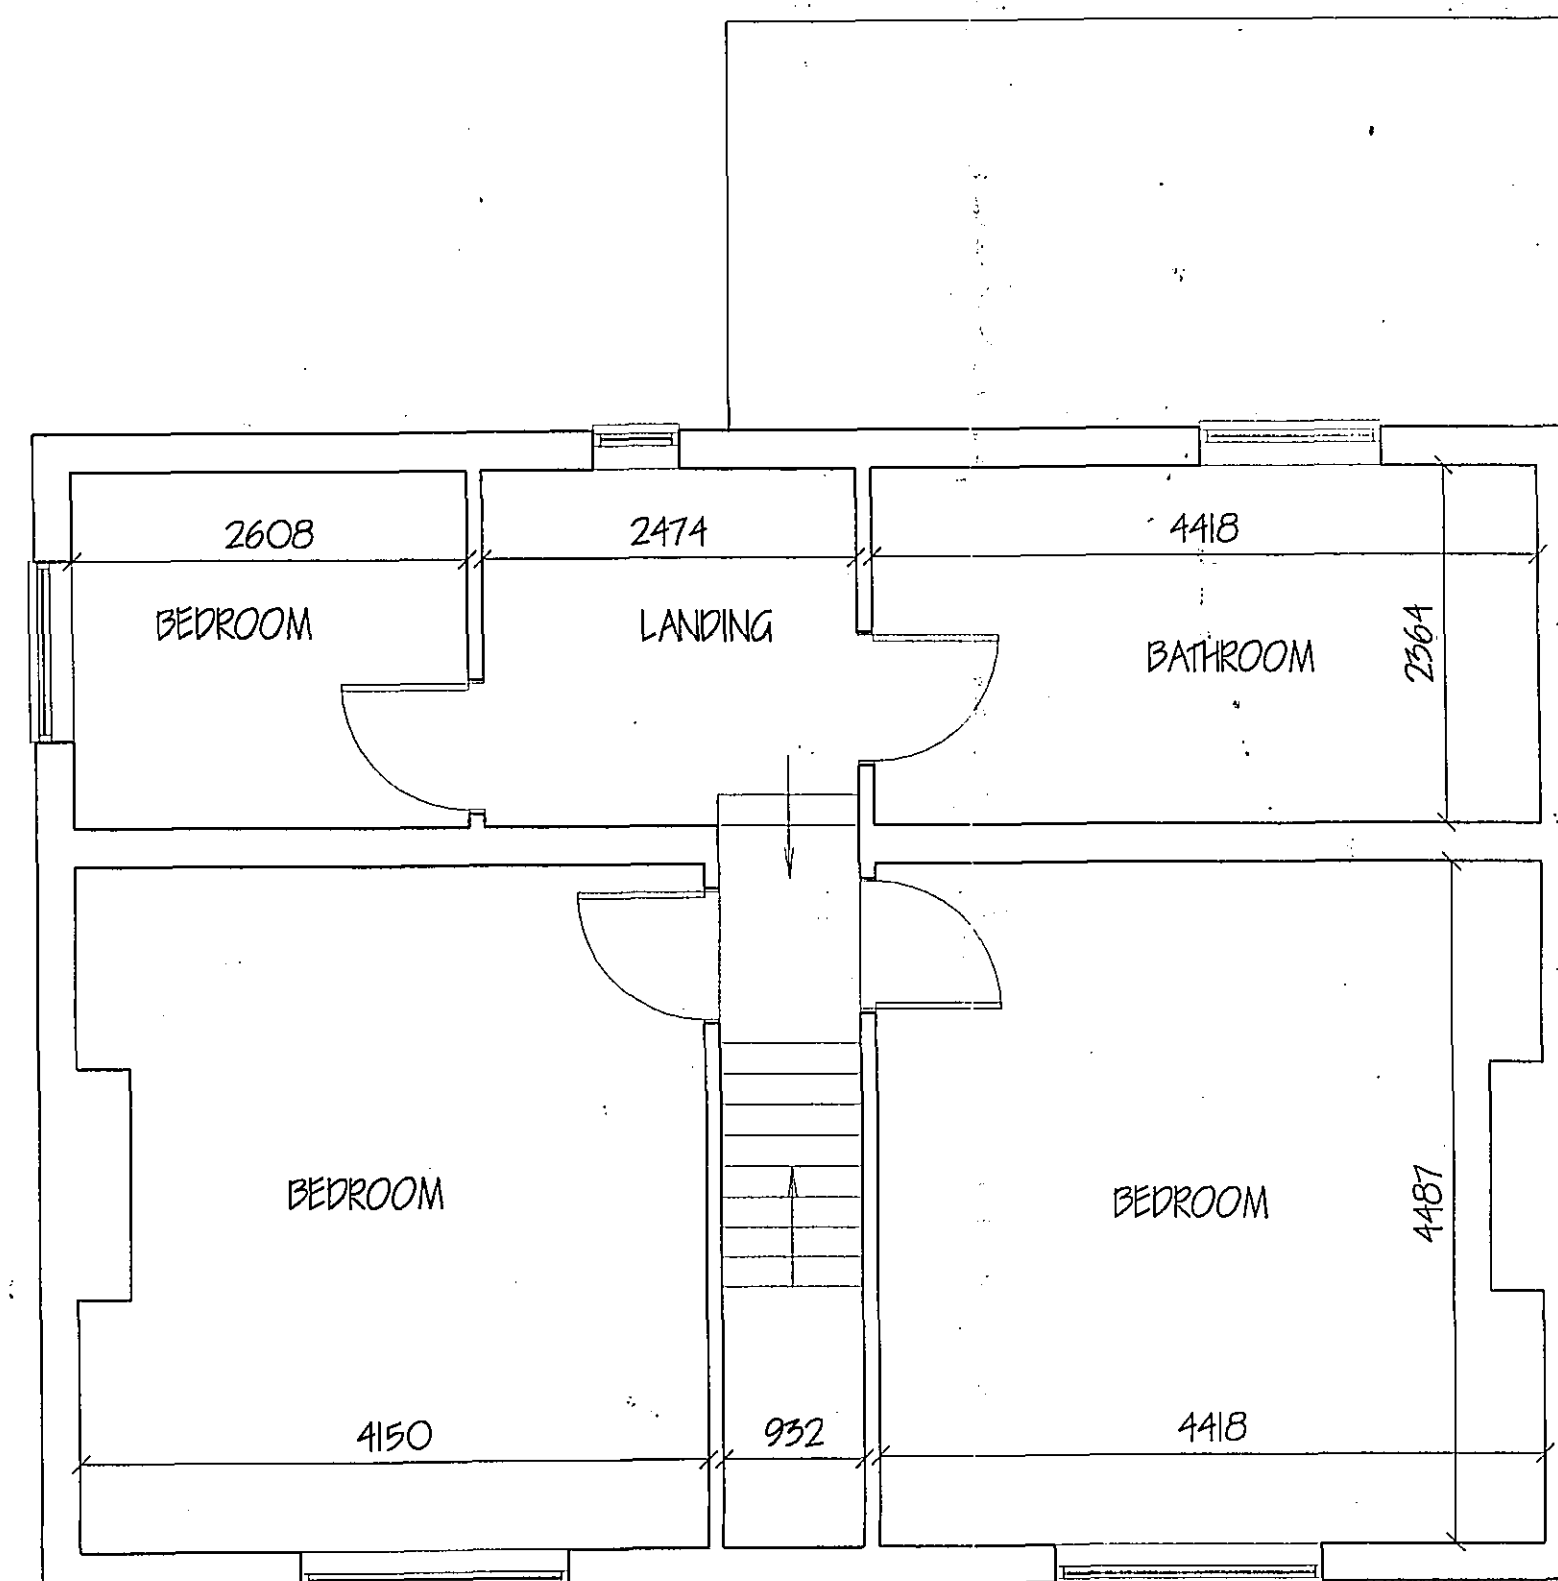

FIRST FLOOR PLAN - EXISTING

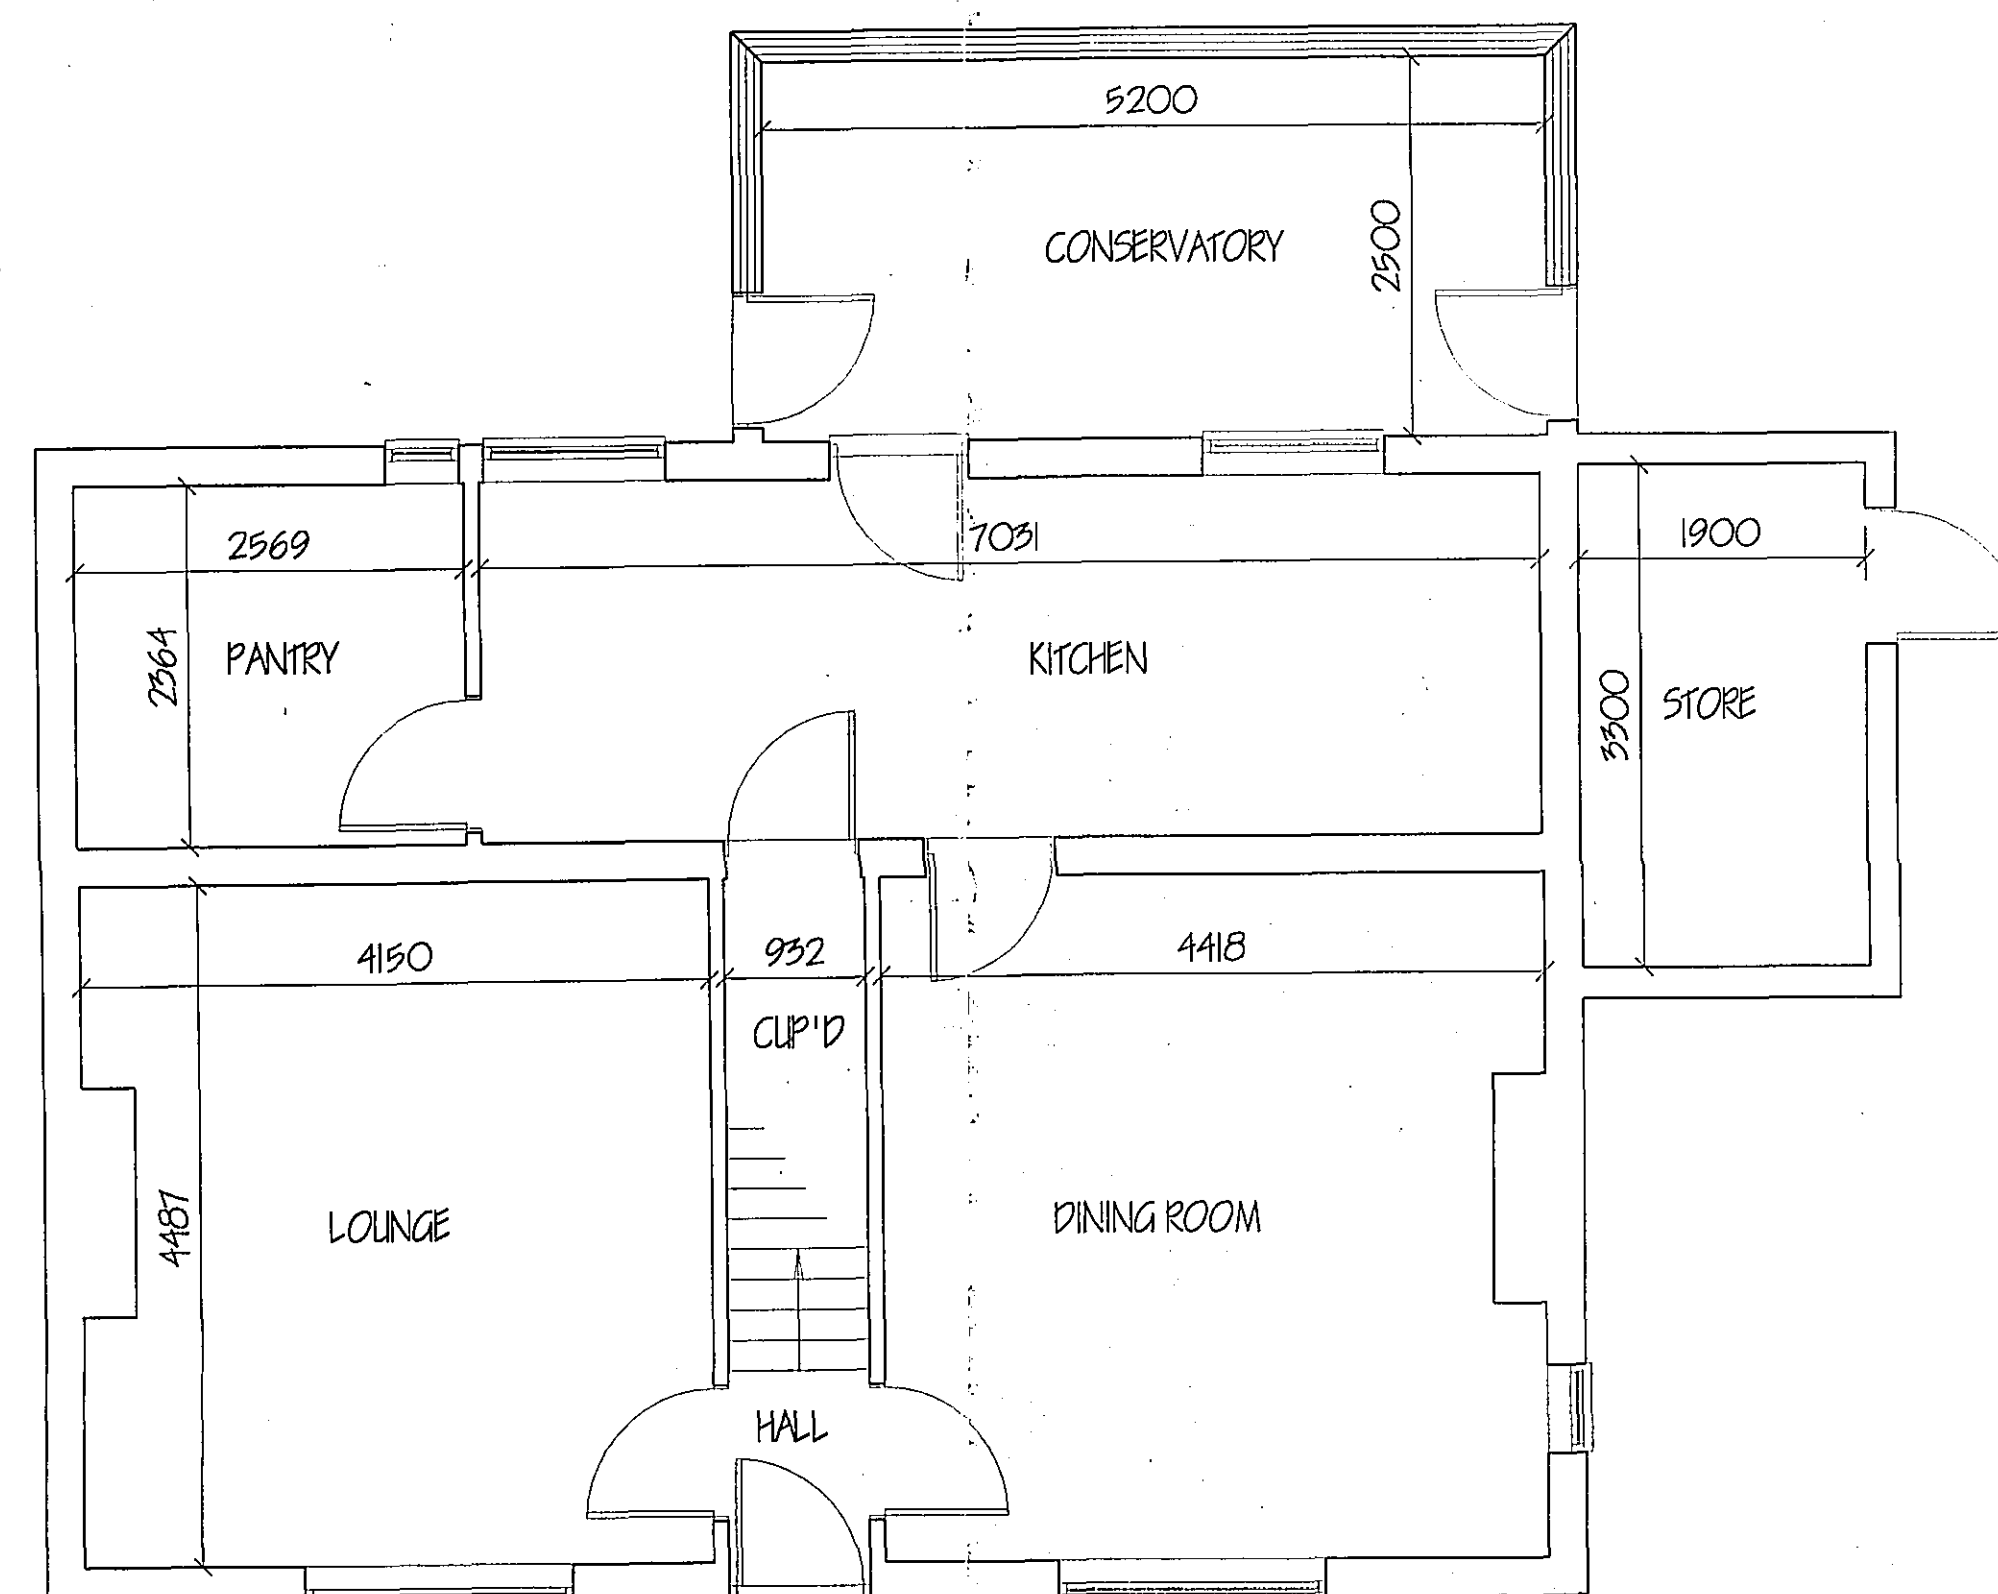

GROUND FLOOR PLAN - EXISTING


LANDSCAPING & TREE LANDSCAPING

- A. MIXED HEDGING
 - (a) Hawthorn (*Crataegus Monogyna*)
 - (b) Beech (*Fagus Sylvatica*)
 - (c) Blackthorn (*Prunus Spinosa*)
 - (d) Buckthorn (*Rhamnus Cathartica*)
- B. LINCOLNSHIRE TIMBER POST & RAIL FENCING
- C. 1.8 METRE HIGH CLOSE BOARDED FENCING
- D. 1.0 METRE HIGH CLOSE BOARDED FENCING
- E. SILVER BIRCH (*BETULA PENDULA*) FEATHERED
- F. WHITETHAM (*SORBUS ARIA*) FEATHERED
- G. HAWTHORN (*CRATAEGUS MONOGYNA*) FEATHERED
- H. REPOSITION ACCESS
- J. EXISTING ACCESS TO BE BLOCKED UP
- K. DRIVE
- L. PATIO
- M. GARDEN


All planting to be in accordance with BS 4428:1989 and amendment No. 1 (1991)

All trees to be planted with minimum 0.6m plastic mulch mat and to be staked, tied and tubed.

1/3 to 1/2 bag of peat free tree and shrub planting compost to be incorporated into backfill for each tree hole.

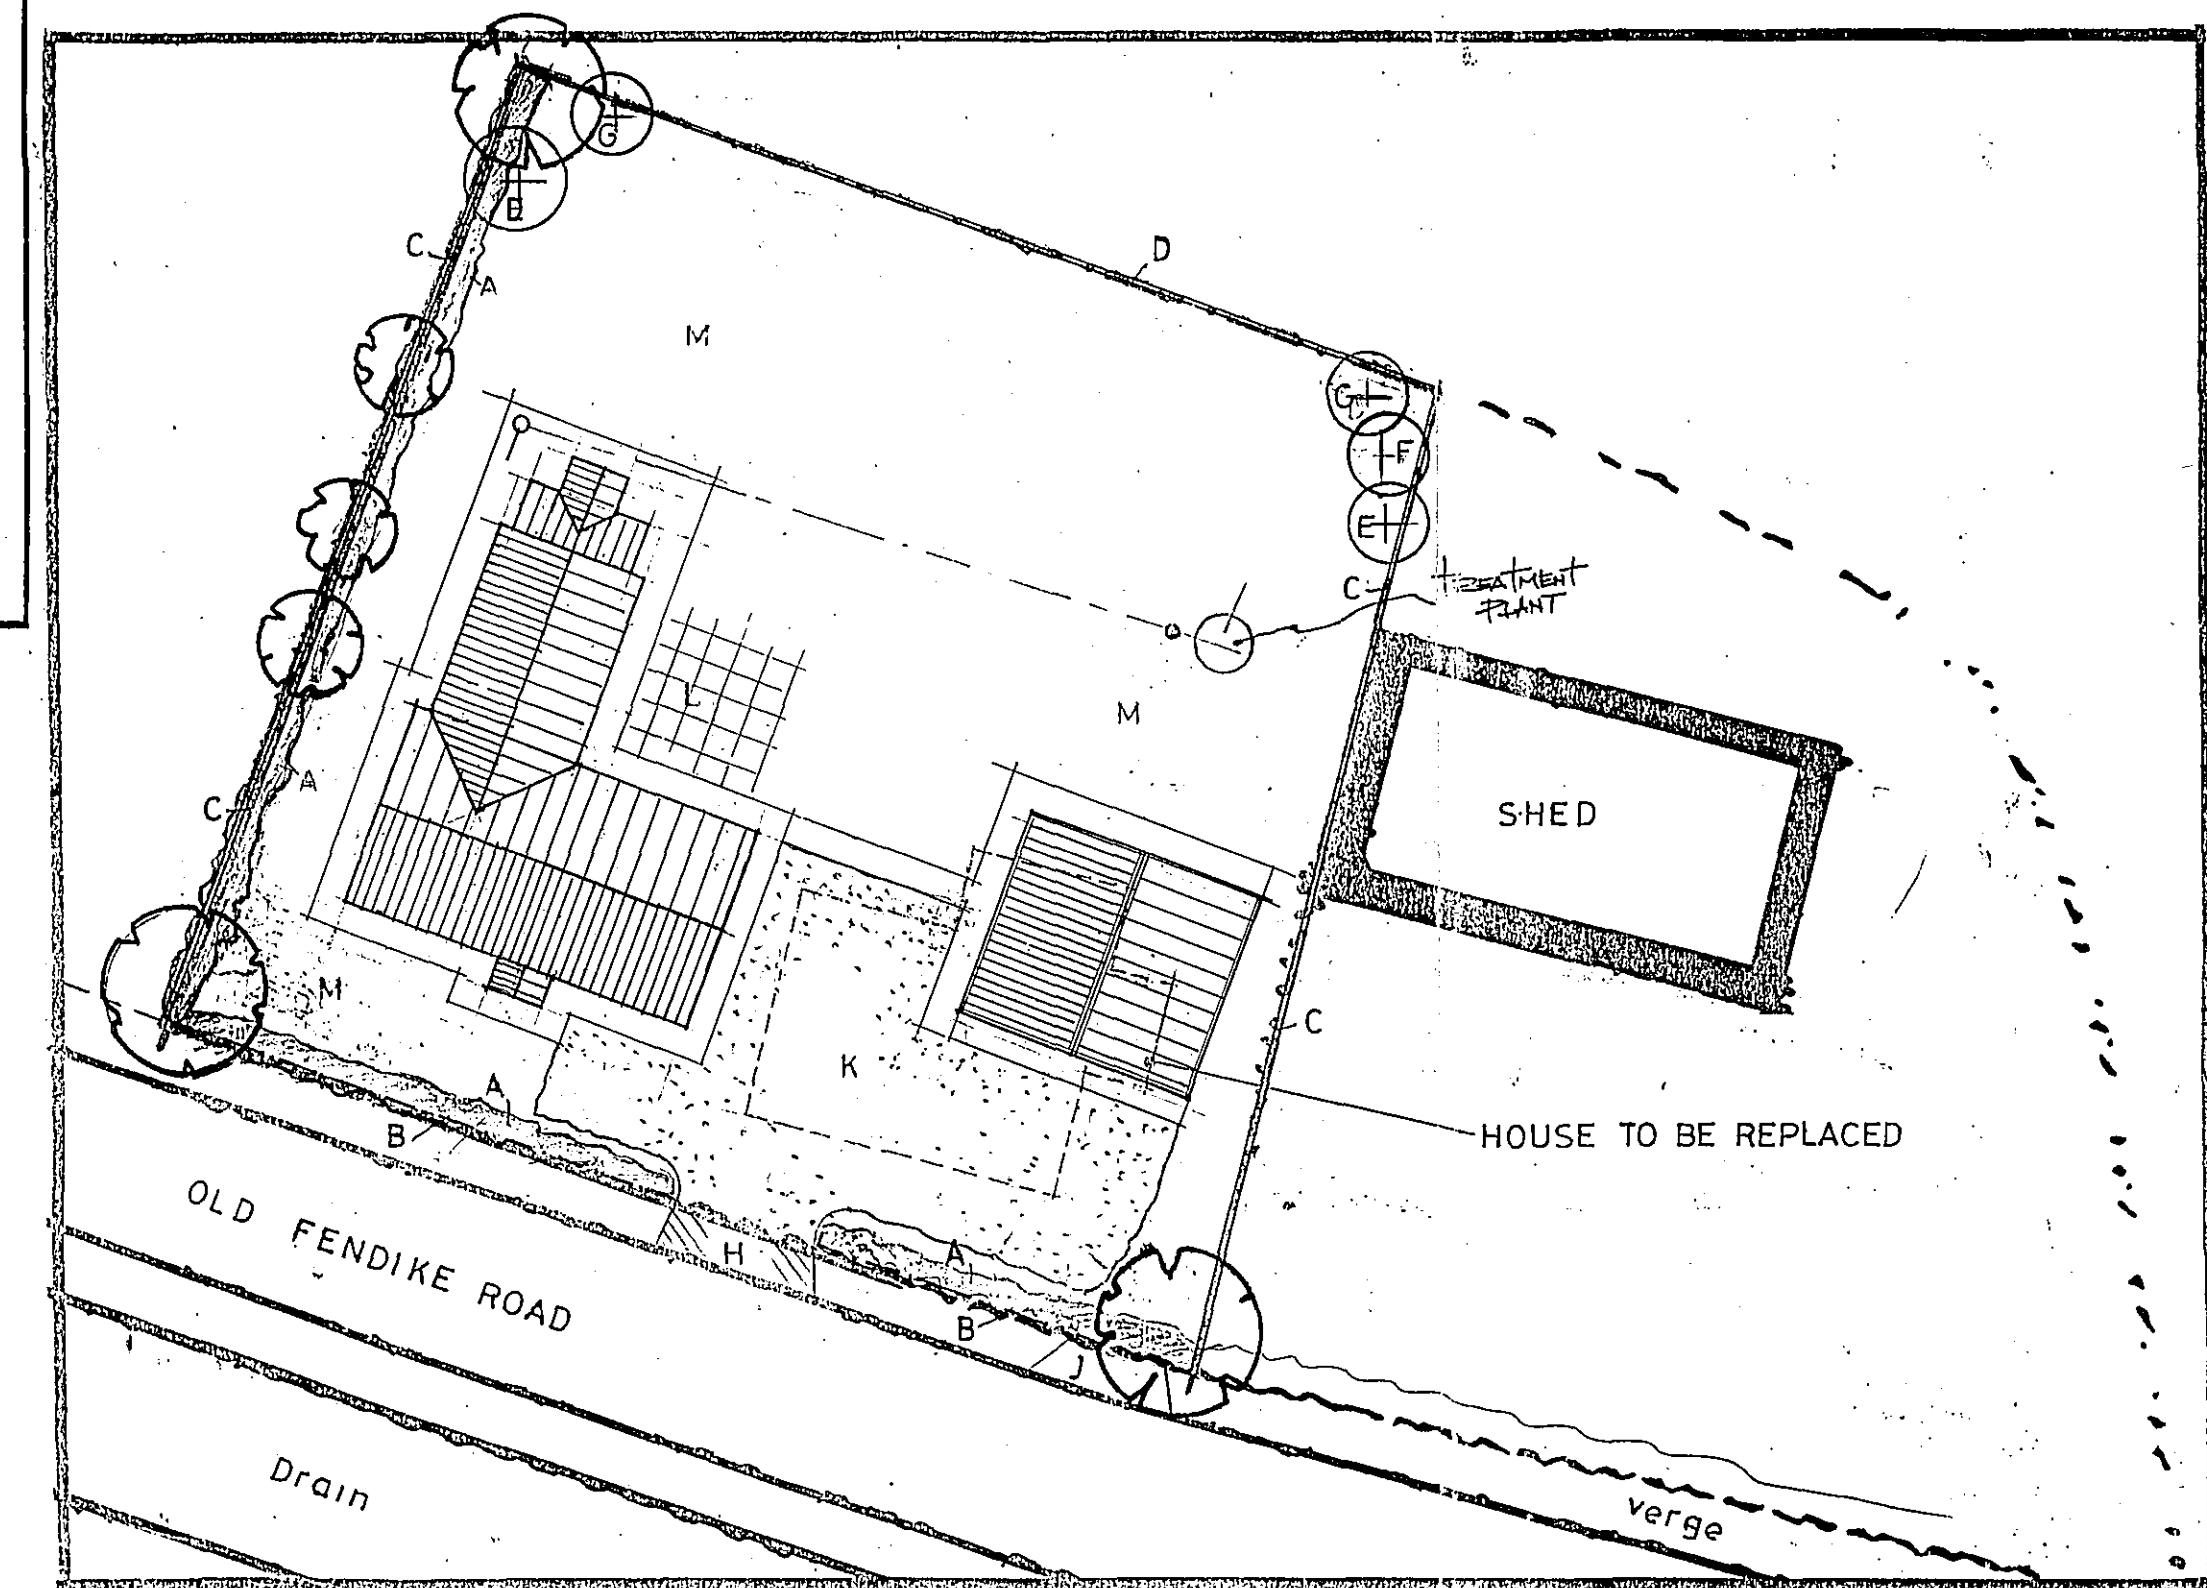

SITE PLAN
1/250

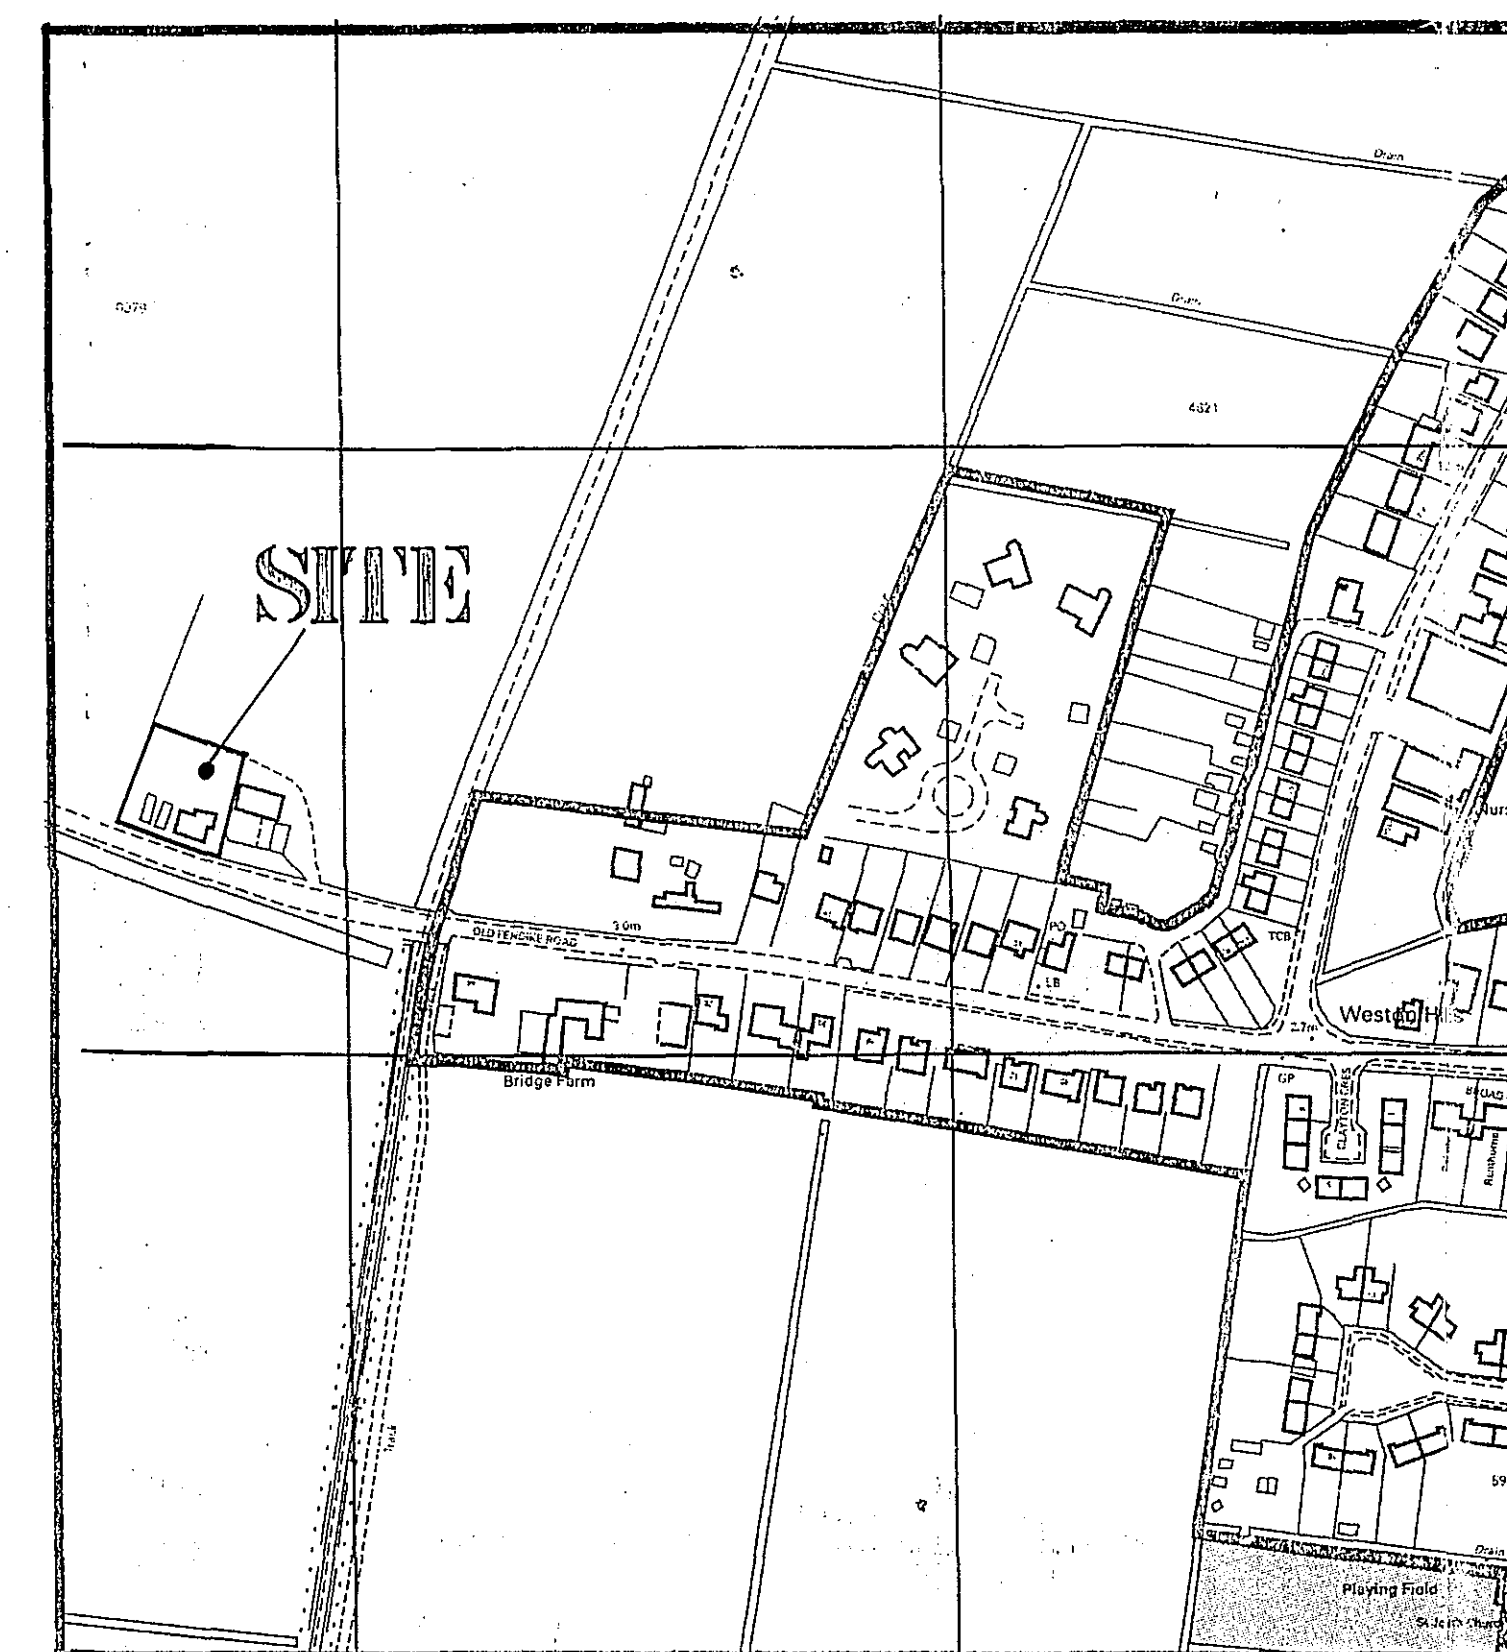

LOCATION PLAN
1/2500

**DETERMINED
PLAN**

SHDC
Planning & Development
- 9 JUN 2005

Ref: 0787105

[illegible]