




DO NOT SCALE THIS DRAWING. THE CONTRACTOR IS DEEMED TO HAVE CHECKED ALL DIMENSIONS ON SITE AND REPORT ANY DISCREPANCIES TO OGLESBY & LIMB LTD.
THE CONTENTS OF THIS DRAWING ARE COVERED BY COPYRIGHT AND REMAIN THE PROPERTY OF OGLESBY & LIMB LTD. WRITTEN APPROVAL MUST BE OBTAINED FROM OGLESBY & LIMB LTD PRIOR TO DUPLICATION OR REPRODUCTION OF THIS DRAWING OR ITS CONTENTS.
ANY DIMENSIONS NOT SHOWN ARE TO BE CHECKED AND AGREED WITH OGLESBY & LIMB LTD.

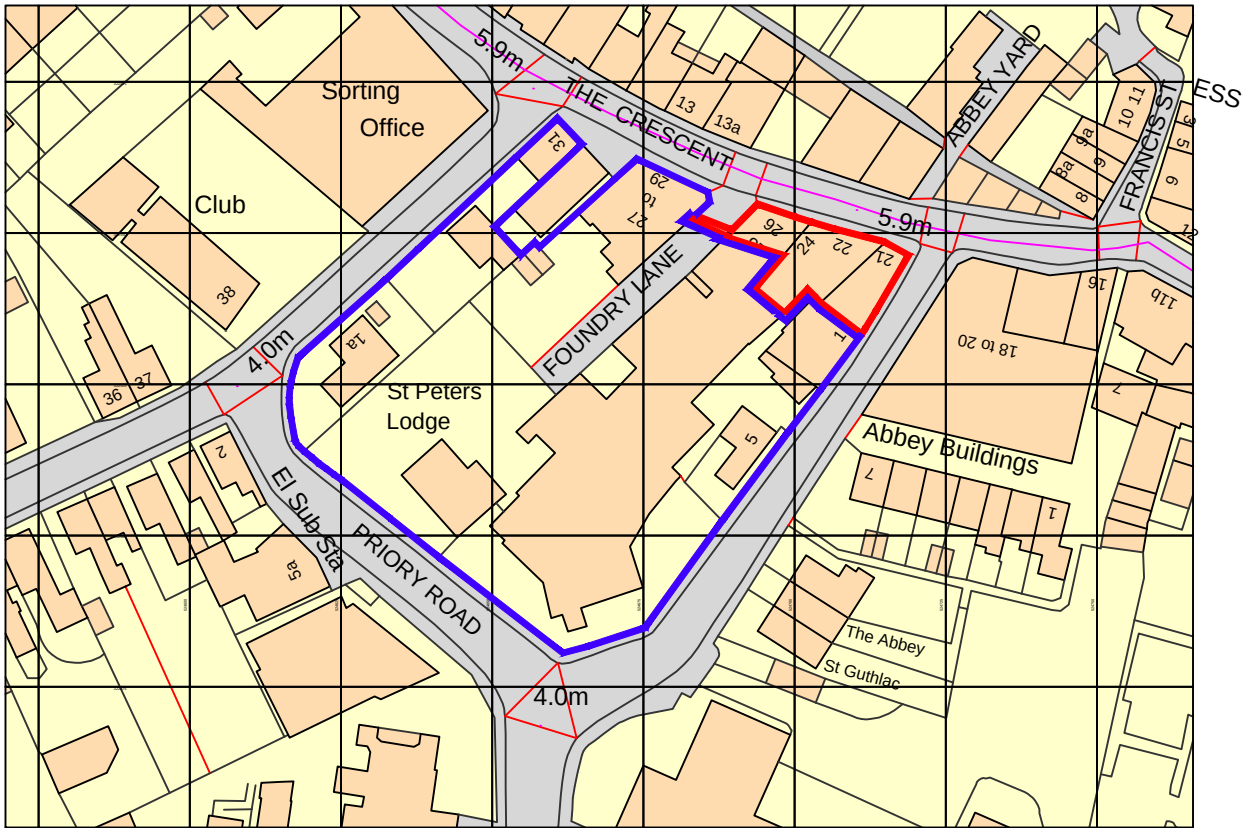

Ordnance Survey, (c) Crown Copyright 2014. All rights reserved. Licence number 100022432

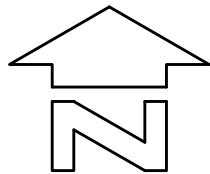

SITE LOCATION PLAN SCALE 1:1250

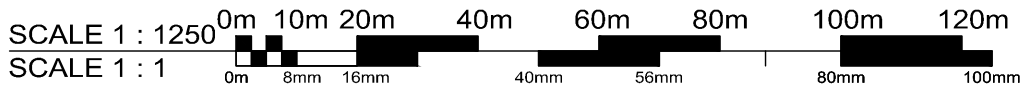

REV A 27.08.14 RCW
SITE LOCATION PLAN AMENDED TO
INCLUDE PHASE ONE PLANNING
APPLICATION ONLY.

Description	No.
Oglesby & Limb Ltd Chartered Architect Suite 4 & 5 Market Chambers 12 Market Place, Spalding PE11 1SL Tel: 01775 761196 e-mail: design@oglesbyandlimb.co.uk	

Client:
GC & JN Adams

Project:
**Proposed residential development
at
The former CAB Offices
The Crescent,
Spalding.**

Drawing Title:
Site Location Plan

PLANNING APPLICATION ISSUE

Date: June 2014	Scale: 1 to 1250 @ A3
Drawn by: RCW	Checked by: AJO

Drawing Number: A1003 - 01	Rev: A
--------------------------------------	------------------