




DO NOT SCALE THIS DRAWING. THE CONTRACTOR IS DEEMED TO HAVE CHECKED ALL DIMENSIONS ON SITE AND REPORT ANY DISCREPANCIES TO OGLESBY & LIMB LTD.
THE CONTENTS OF THIS DRAWING ARE COVERED BY COPYRIGHT AND REMAIN THE PROPERTY OF OGLESBY & LIMB LTD. WRITTEN APPROVAL MUST BE OBTAINED FROM OGLESBY & LIMB LTD PRIOR TO DUPLICATION OR REPRODUCTION OF THIS DRAWING OR ITS CONTENTS.
ANY DIMENSIONS NOT SHOWN ARE TO BE CHECKED AND AGREED WITH OGLESBY & LIMB LTD.

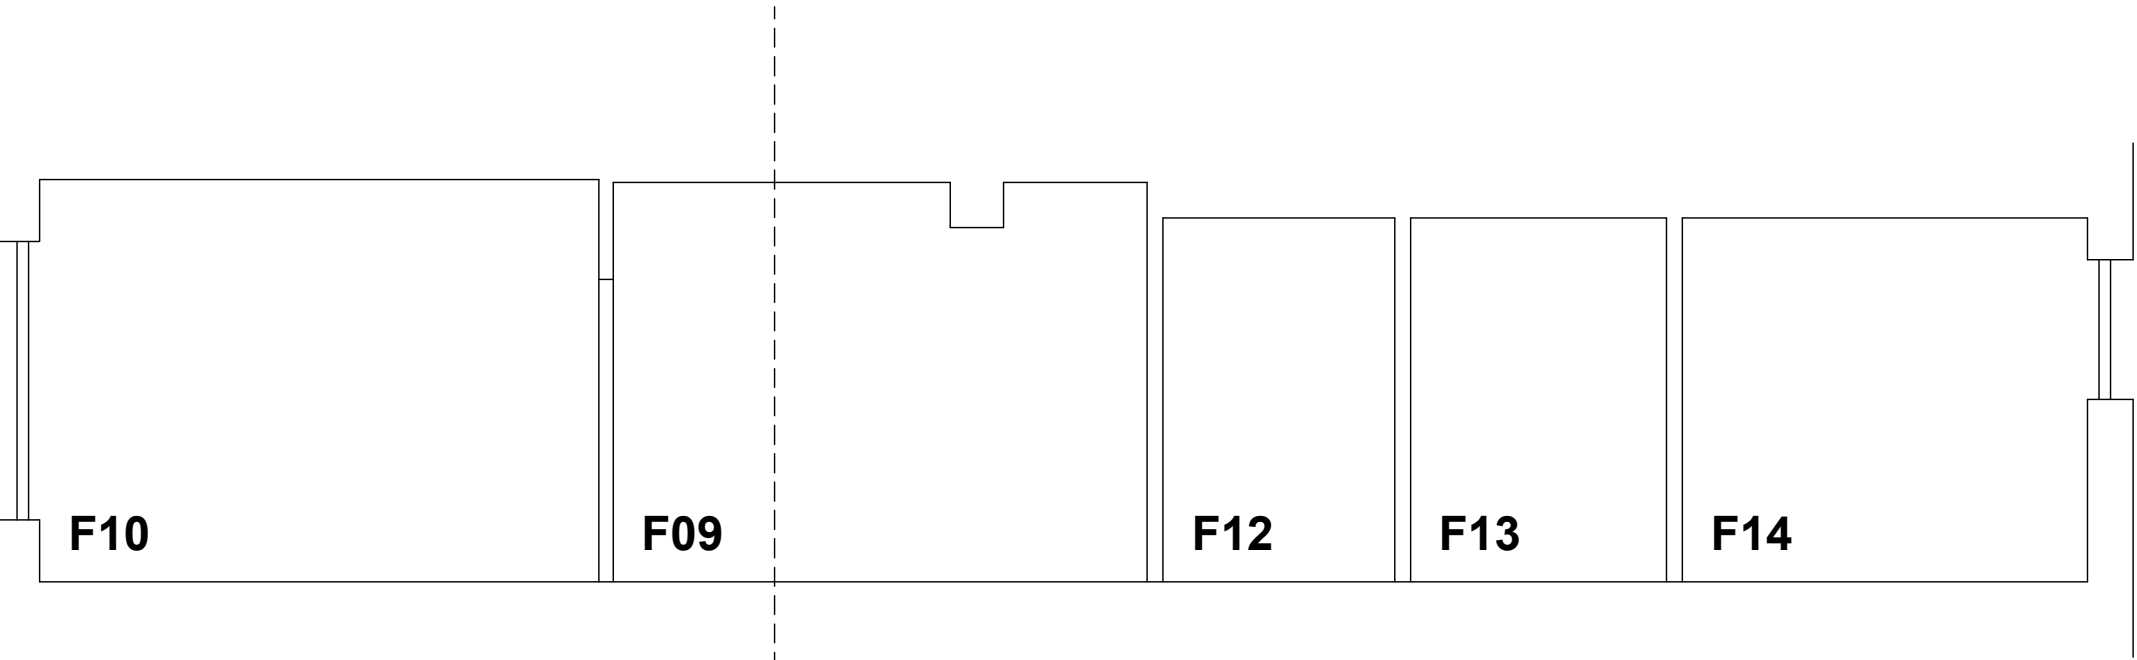

EXISTING SECTION A-A
SCALE 1:50

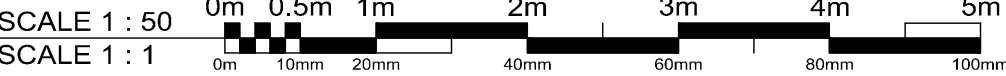

EXISTING SECTION B-B
SCALE 1:50

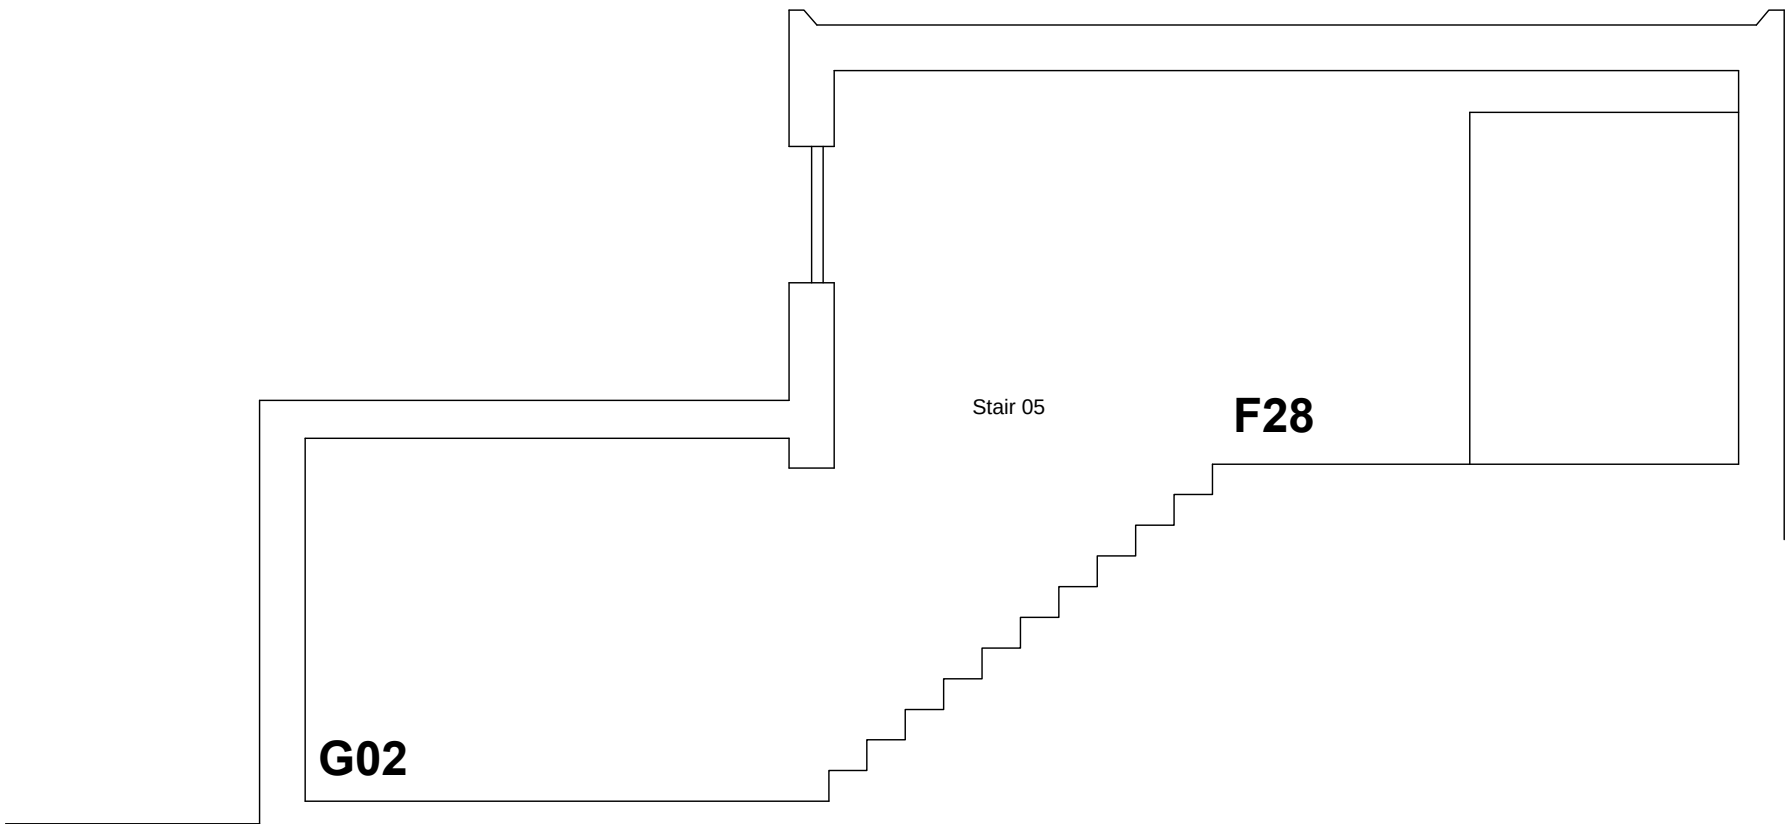

EXISTING SECTION C-C
SCALE 1:50


Oglesby & Limb Ltd

Chartered Architect

Suites 4 & 5 Market Chambers
12 Market Place
Spalding, Lincs
PE11 1SL

Tel: 01775 761196

e-mail: design@o-l-ltd.co.uk

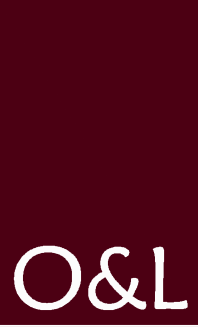

Client:
GC & JN Adams

Project:
**Proposed residential development
at
The former CAB Offices
The Crescent,
Spalding.**

Drawing Title:

**Cross sections
as existing**

sheet 1 of 2

PLANNING APPLICATION ISSUE

Date:	Dec 2012	Scale:	1:50 @ A1
Drawn by:	RCW	Checked by:	AJO

Drawing Number:	Rev:
A1003 - 04	-