
NOTES:

DO NOT SCALE FROM THIS DRAWING.
VERIFY ALL DIMENSIONS AND SETTING OUT ON SITE.
NOTIFY ANY DISCREPANCIES TO THE ARCHITECT.
FOR STRUCTURAL INFORMATION, REFER TO STRUCTURAL ENGINEER'S DRAWINGS.
FOR M&E INFORMATION, REFER TO M&E ENGINEER'S AND SUB-CONTRACTOR'S DRAWINGS.
FOR HEALTH & SAFETY INFORMATION, REFER TO HEALTH & SAFETY RISK ASSESSMENTS.


0 10 20 m
1:500

0 5 10 m
1:200


N

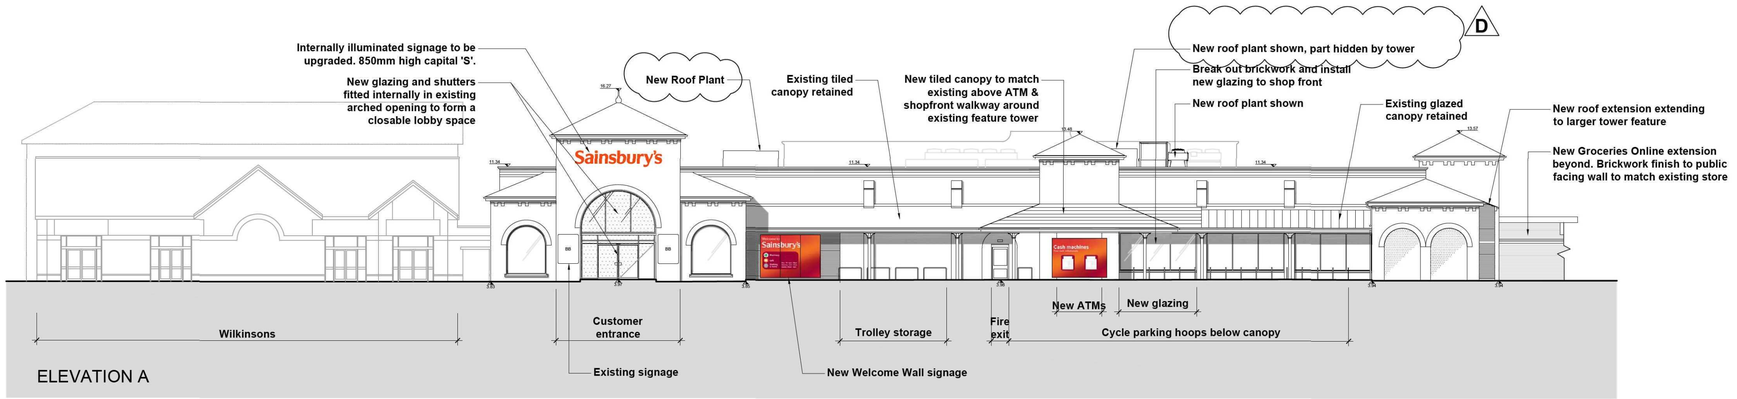


ELEVATION A

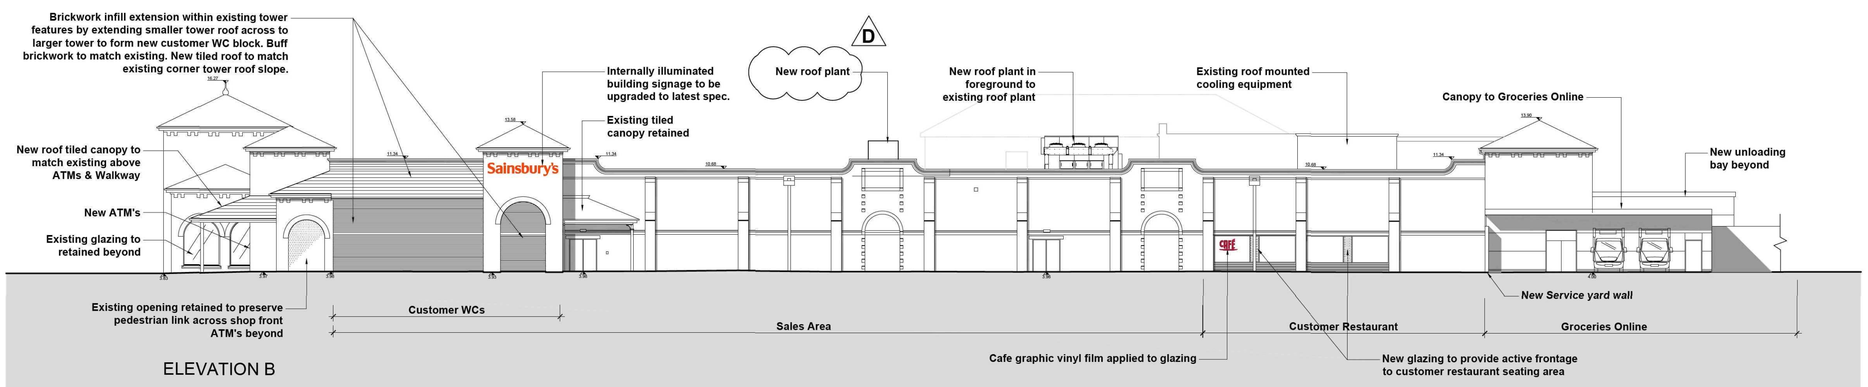


ELEVATION B

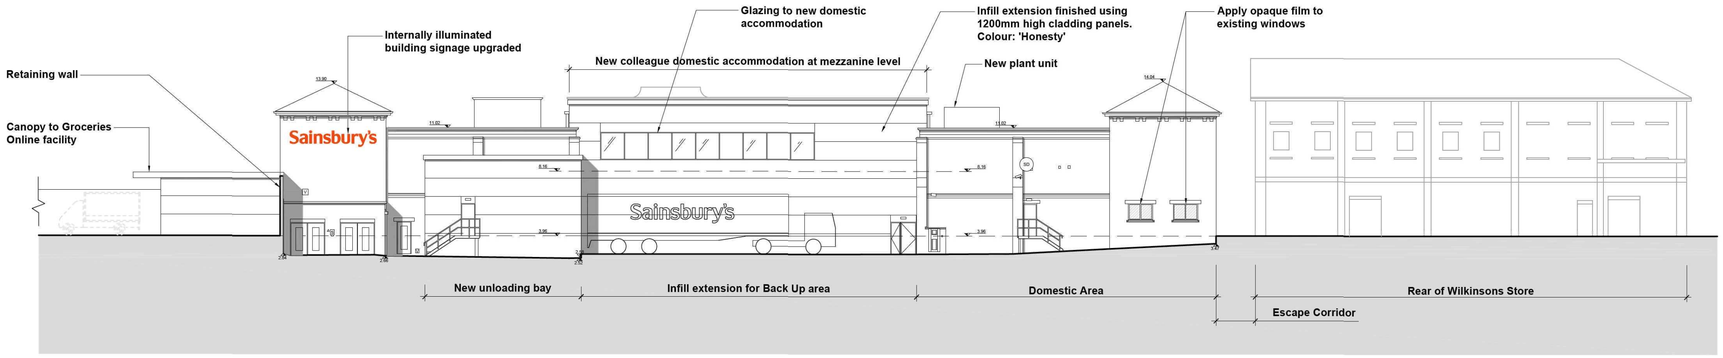

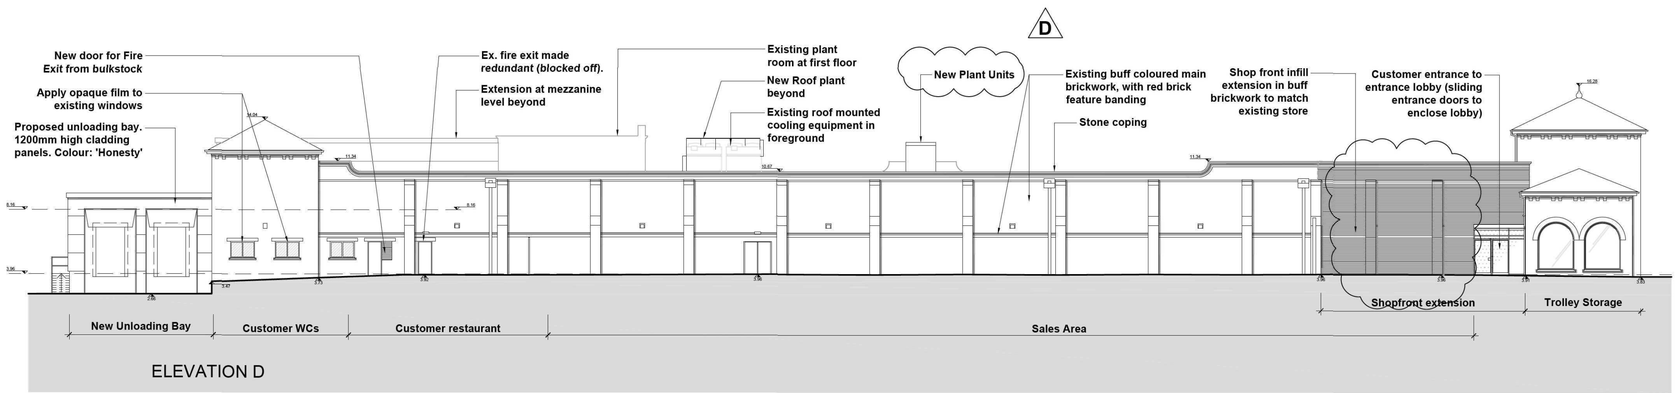

ELEVATION D

ELEVATION A

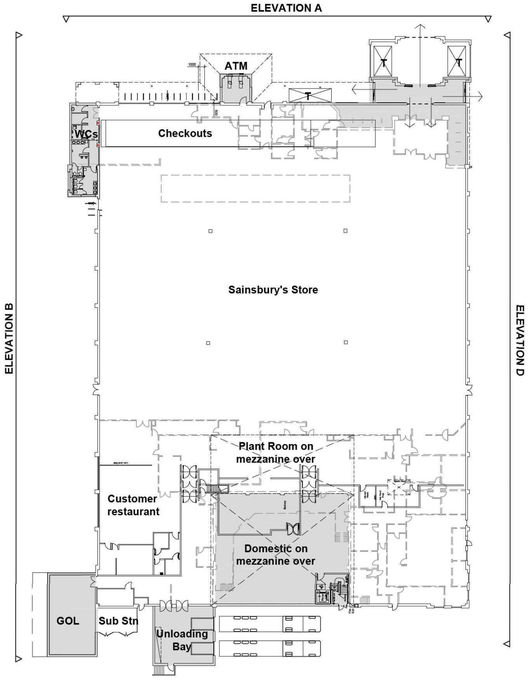

ELEVATION B

ELEVATION D

ELEVATION C

KEY PLAN

REVISION: D BY: DJW CHECKED: DATE: 08/09/2011
New Plant indicated at roof level shown on elevations A, B & D. Also brick piers altered due to internal structure on elevation D.

REVISION: C BY: DJW CHECKED: DATE: 20.05/2011
Issued for planning. (Elevation A) ATM's relocated along shopfront with new canopy above around tower feature to match existing. New internal sliding door added to lobby area. (Elevation B) Corner tower feature roof extended across to larger tower feature including brickwork infill below. New plant shown on roof. (Elevation C) First floor domestic area windows reduced in height. New fire door added to rear extension from first floor stairs. (Elevation D) Shopfront glazing replaced with brickwork. New automatic sliding doors added. New fire door along side elevation.

REVISION: B BY: AJB CHECKED: DATE: 10.02.2011
Issued for planning. Glazing added to west facing side elevation (Elevation B) to provide active frontage to revised customer restaurant location.

REVISION: A BY: AJB CHECKED: DATE: 25.08.2010
Issued for planning submission.

REVISION: * BY: AJB CHECKED: DATE: 24.08.2010
Initial Issue for consultant comments.

PLANNING

PLOT DATE:

Sainsbury's

CLIENT:

STORE EXTENSION SPALDING

PROJECT:

PROPOSED EXTERNAL ELEVATIONS

DRAWING:

DRAWN BY: AJB | SCALE: 1:200 @ A1 | DATE: AUGUST 2010

Hadfield Cawkwell Davidson
17 Broomgrove Rd, Sheffield, S10 2LZ. T 0114 266 8181 F 0114 266 6246 www.hcd.co.uk
Architecture | Engineering | Interior Design | Masterplanning | Urban Design

DISCIPLINE: ARCH / JOB NO: 2007-096 / DRAWING NO: PL09 / REV: D

S:\Architecture\2007-096\Drawings\Plot Sheets\Planning\PL09.dwg

© HCD