

EXISTING SITE LAYOUT TAKEN FROM GEEST PROPERTIES DRAWING DATED 29.09.93

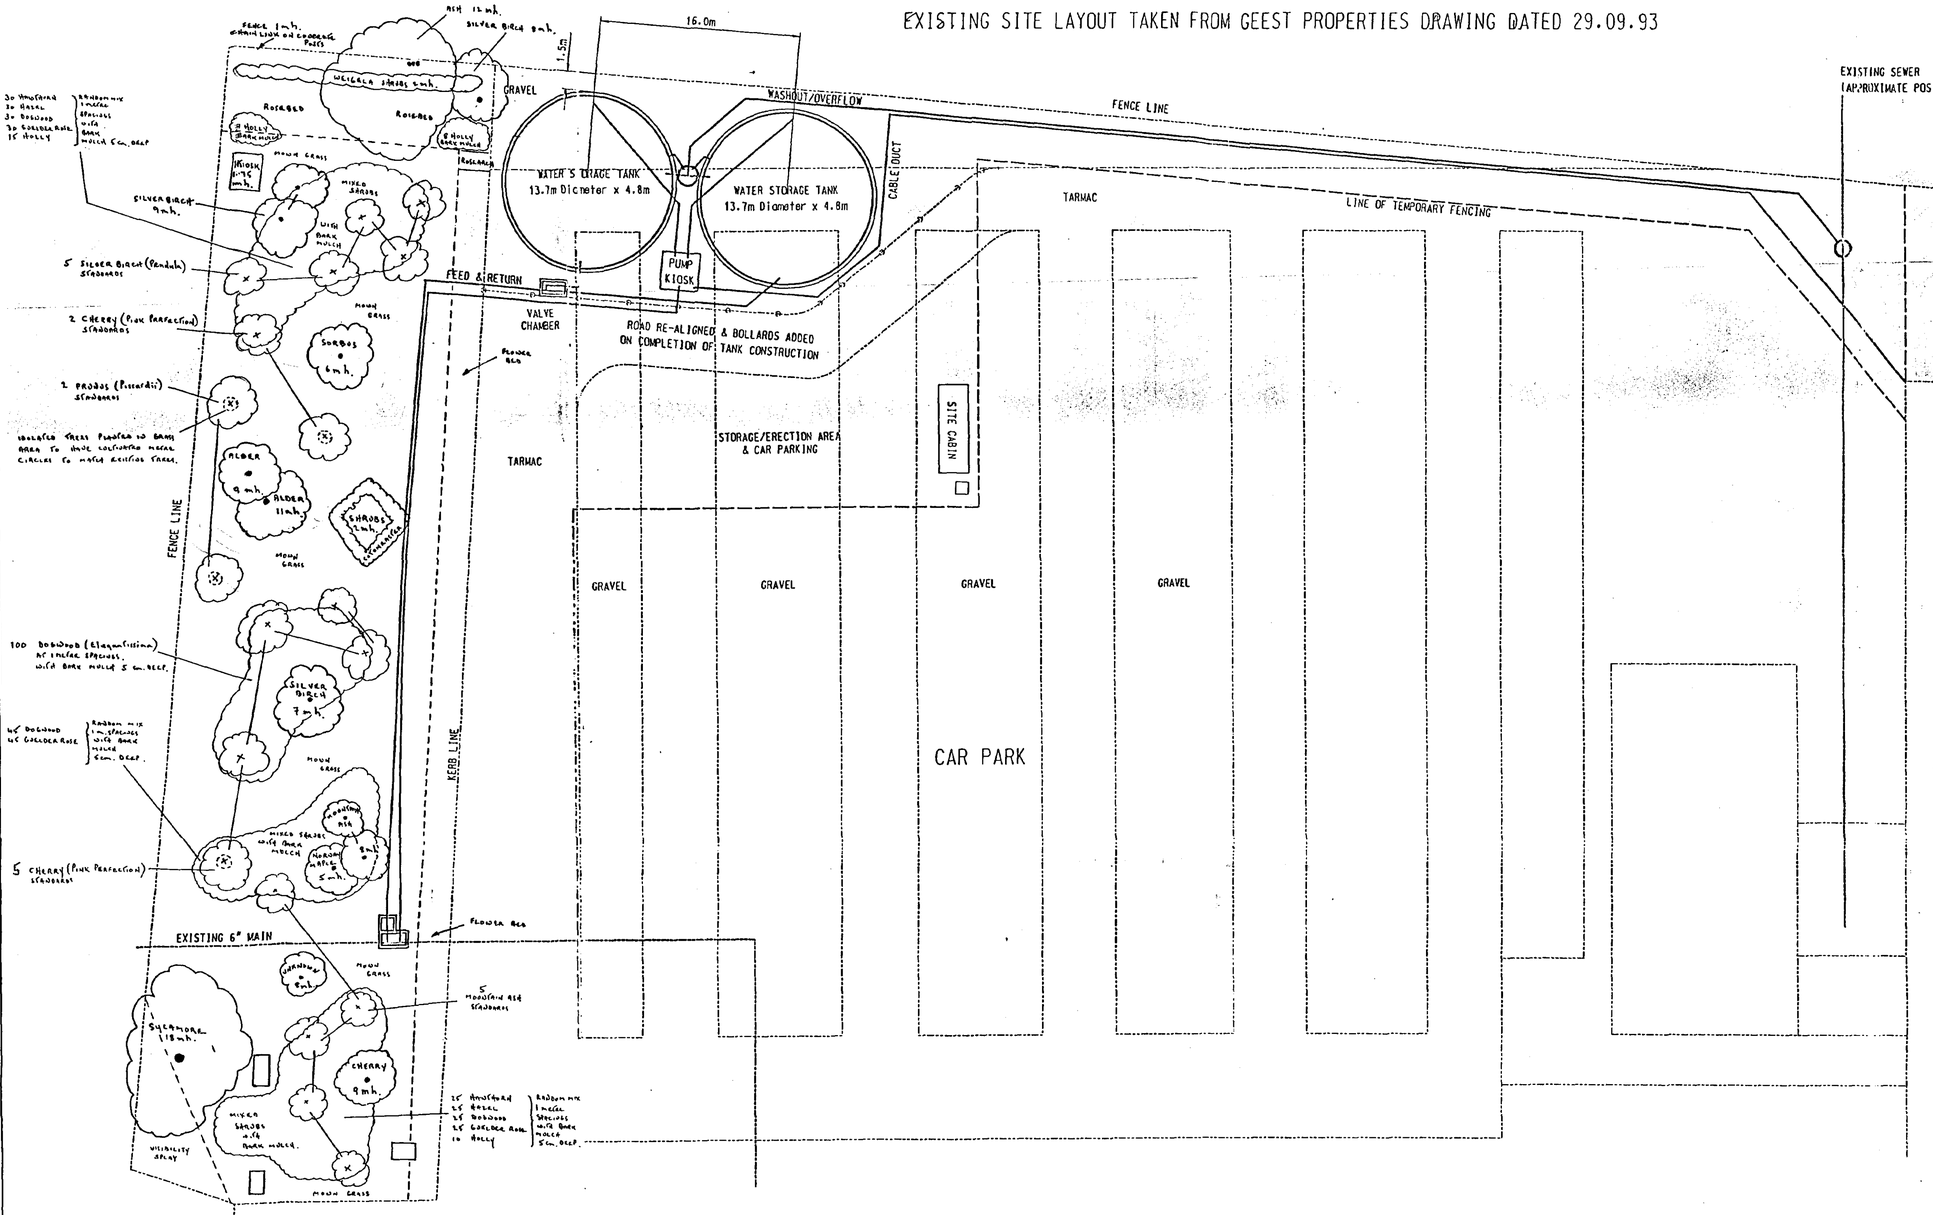

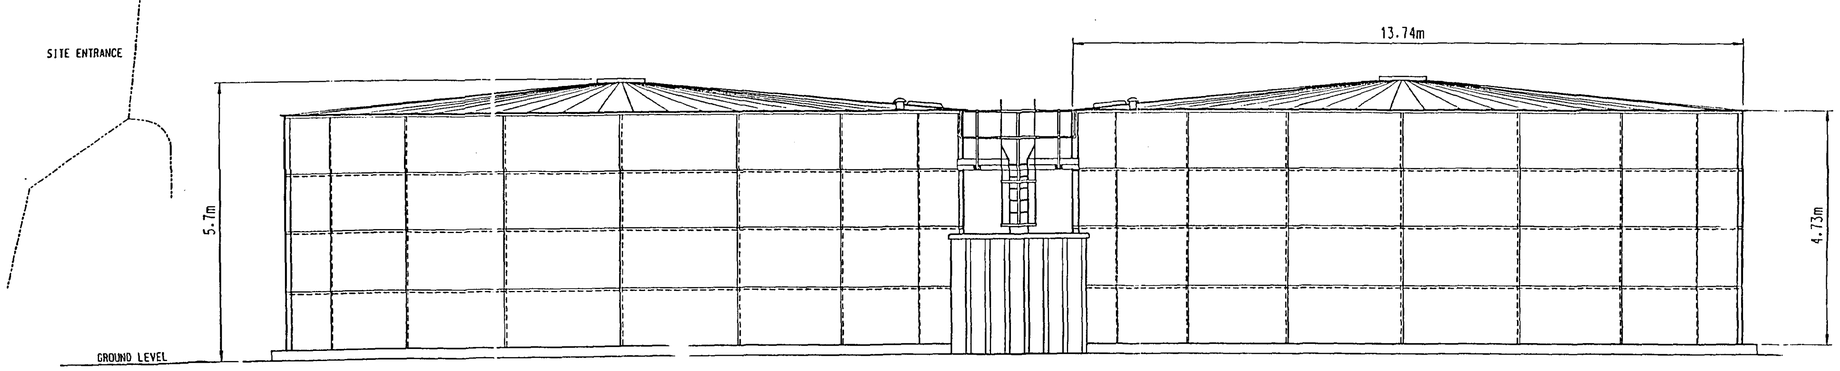

ELEVATION ON POTABLE WATER STORAGE TANKS

GEEST FOODS LTD. - SPALDING - WATER STORAGE TANKS
LANDSCAPING MATERIALS

TREES

7	CHERRY ("Pink Perfection")	)
5	SILVER BIRCH (Pendula)	) STANDARDS 2.75 - 3.00 m.
5	MOUNTAIN ASH (Sorbus aucuparia)	) CONTAINER GROWN
2	PRUNUS (Pissardii)	)

SHRUBS

100	DOGWOOD (Elegantissima)	)
100	DOGWOOD (Sanguinea)	)
100	GUELDER ROSE (Opulus)	) 60 - 90 cm.
55	HAWTHORN (Monogyna)	) CONTAINER GROWN
55	HAZEL (Avellana)	)
40	HOLLY (Aquifolium)	)

OTHER MATERIALS

19	TREE STAKES "UNIPOSTS" 180 cm. TREATED AND POINTED
19	TREE TIES - 45 cm. WITH SPACER AND BUCKLE
19	WOVEN POLYPROPYLENE MULCH MATS
19	SPIRAL GUARDS - 60 cm. BROWN
22.5m²	CHIPPED ORNAMENTAL BARK (25 m.m. SIZE)"FISONS" OR SIMILAR) SEE
	"GLYPHOSATE" HERBICIDE PRE-PLANTING AS REQUIRED) SPECIFICATION

PLAN DRAWN 09.02.98 "ASHFORD LANDSCAPE DESIGN" SCALE 1 : 250

DETERMINED PLAN

AMENDED PLAN
Ref.

SOUTH HOLLAND DC
HOUSING & PLANNING
15 SEP 1998
Ref: 0788/98

TENDER DRAWING

Rev	Description	Date
C	LANDSCAPING REVISED	9-2-98
B	LANDSCAPING ADDED	23.11.97
A	TANKS RELOCATED	4.11.97

All Copyright and Design Right subsisting in this document is the property of Anglian Water Services Limited and may not be reproduced without Anglian Water's consent. This document and the information contained within it is confidential to Anglian Water Services Limited and may not be disclosed to any third party without Anglian Water's consent.

Anglian Water Services Ltd
LINCOLN ENGINEERING DESIGN OFFICE
P.O. BOX 12, LINCOLN, LN5 7JE.
TEL: 01522 341000 FAX: 01522 341307.

ENGINEERING MANAGER
C. ROYCE M.B.A. Bac.(Hons). C.Eng. M.I.C.E.

ENGINEER UNDER THE CONTRACT

PROJECT TITLE:
GEEST FOODS LIMITED : SPALDING

TITLE:
POTABLE WATER STORAGE TANKS
PROPOSED SITE LAYOUT

SCALES:	DESIGNED:	DATE:
1:250		20.10.97
DRAWN BY: Goodwin Tanks Limited	CHECKED:	APPROVED:
DRAWING NO: SK 1		C