

51

WOODFIELD AVE.

SAXON CROSE



DRILLERS SOUTH GROVE


CLAY LAKE AVE.

SCALE 1:2500 APPROX
14 SAXON CROSE
SPALDING.

0782102

LDERS SOUTH GROVE

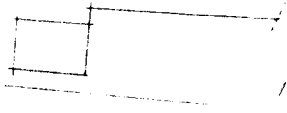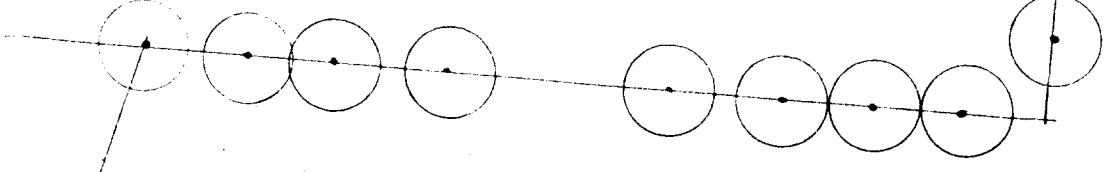

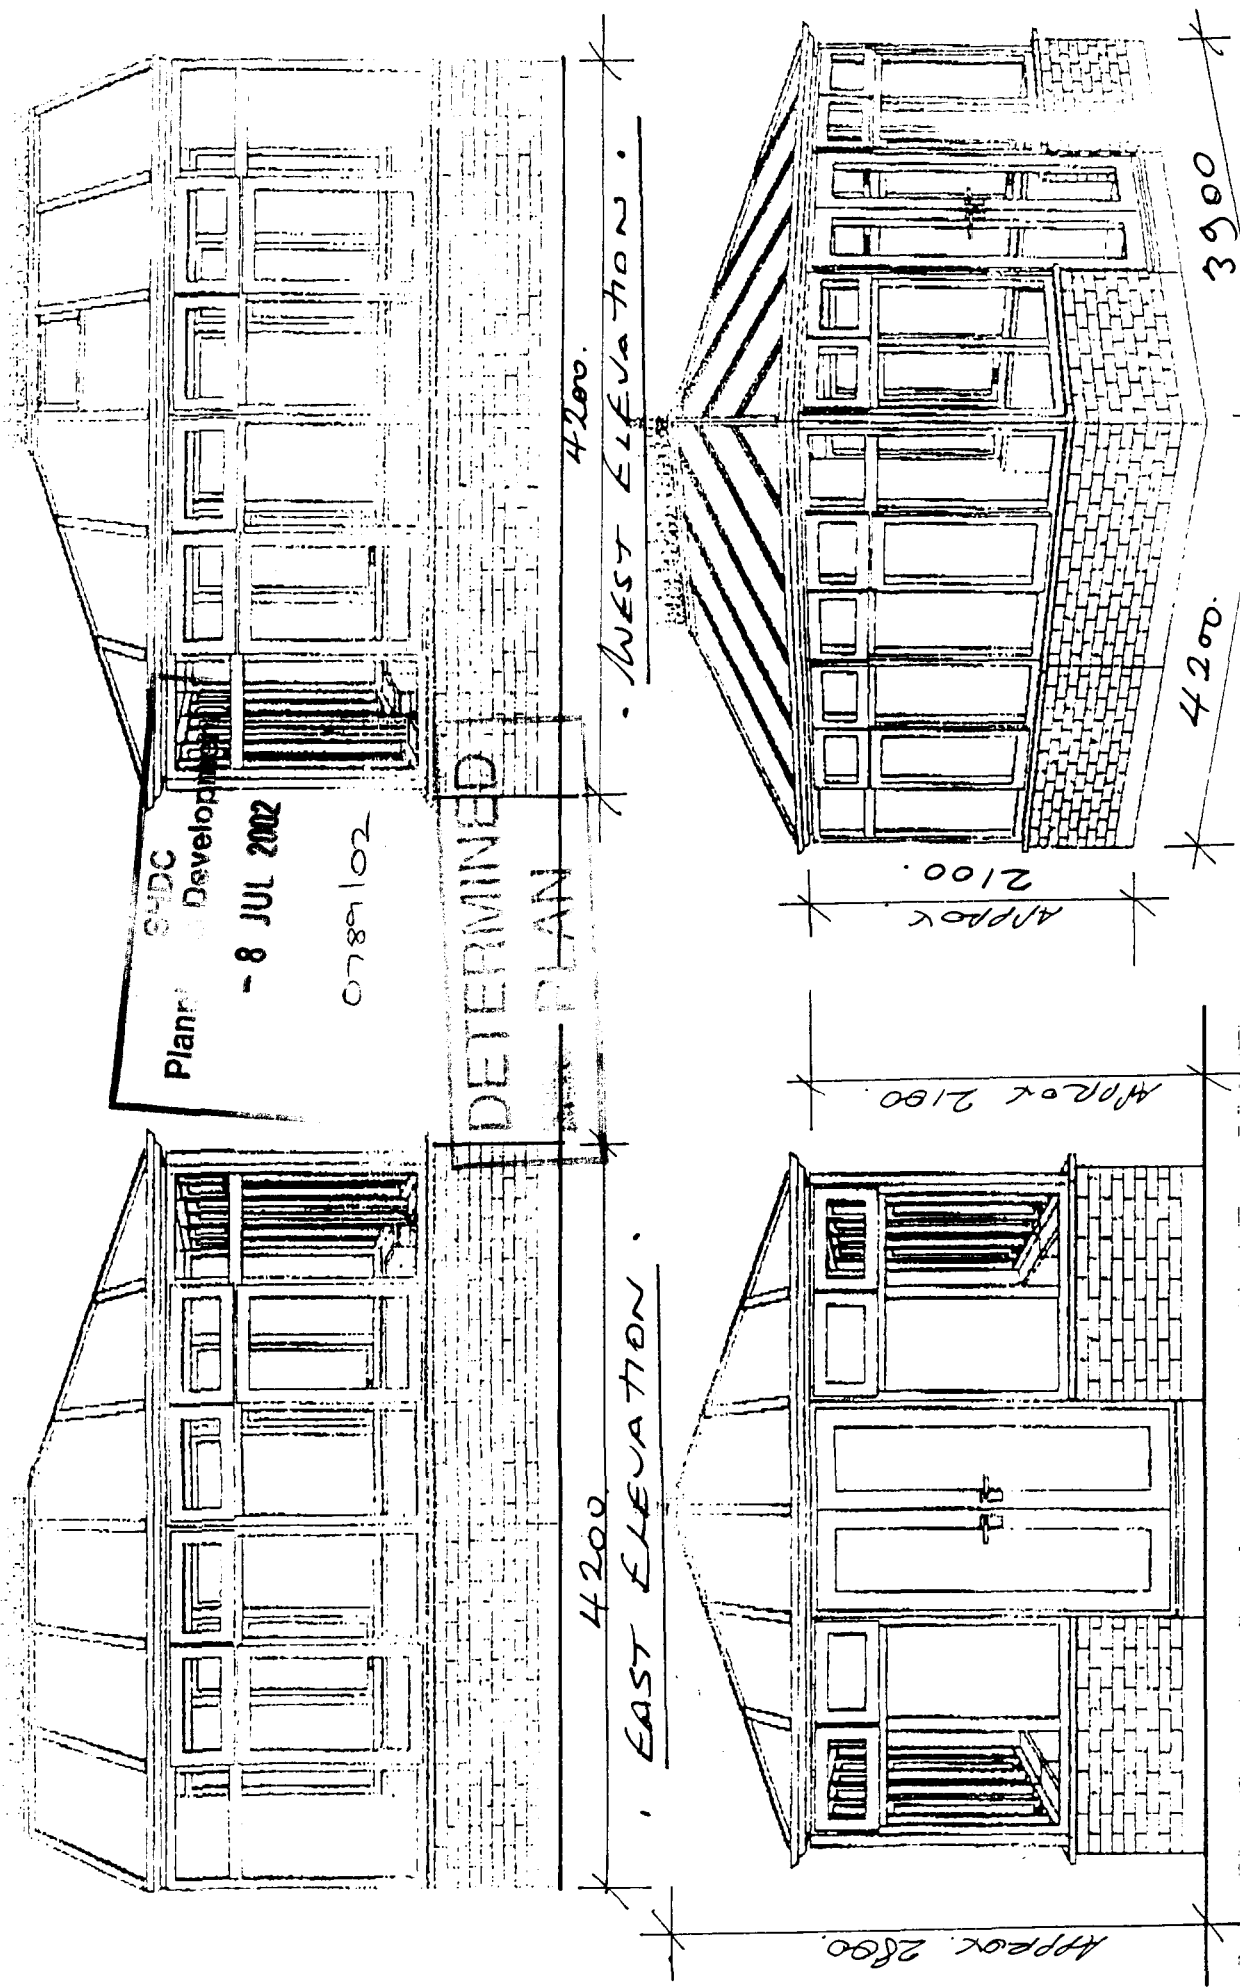

Plan: SUDC
 Development
 - 8 JUL 2002
 0789102

DETERMINED
 PLAN

4200.
 . WEST ELEVATION .

4200.
 . EAST ELEVATION .

3900.
 . NORTH ELEVATION .

. ISOMETRIC SKETCH .

PROPOSED CONSERVATORY. 14 SAXON CLOSE SPALDING Lincs.
 for. MR S. ABRAMS & MISS J. WILLOUGHBY.
 DO NOT SCALE.