



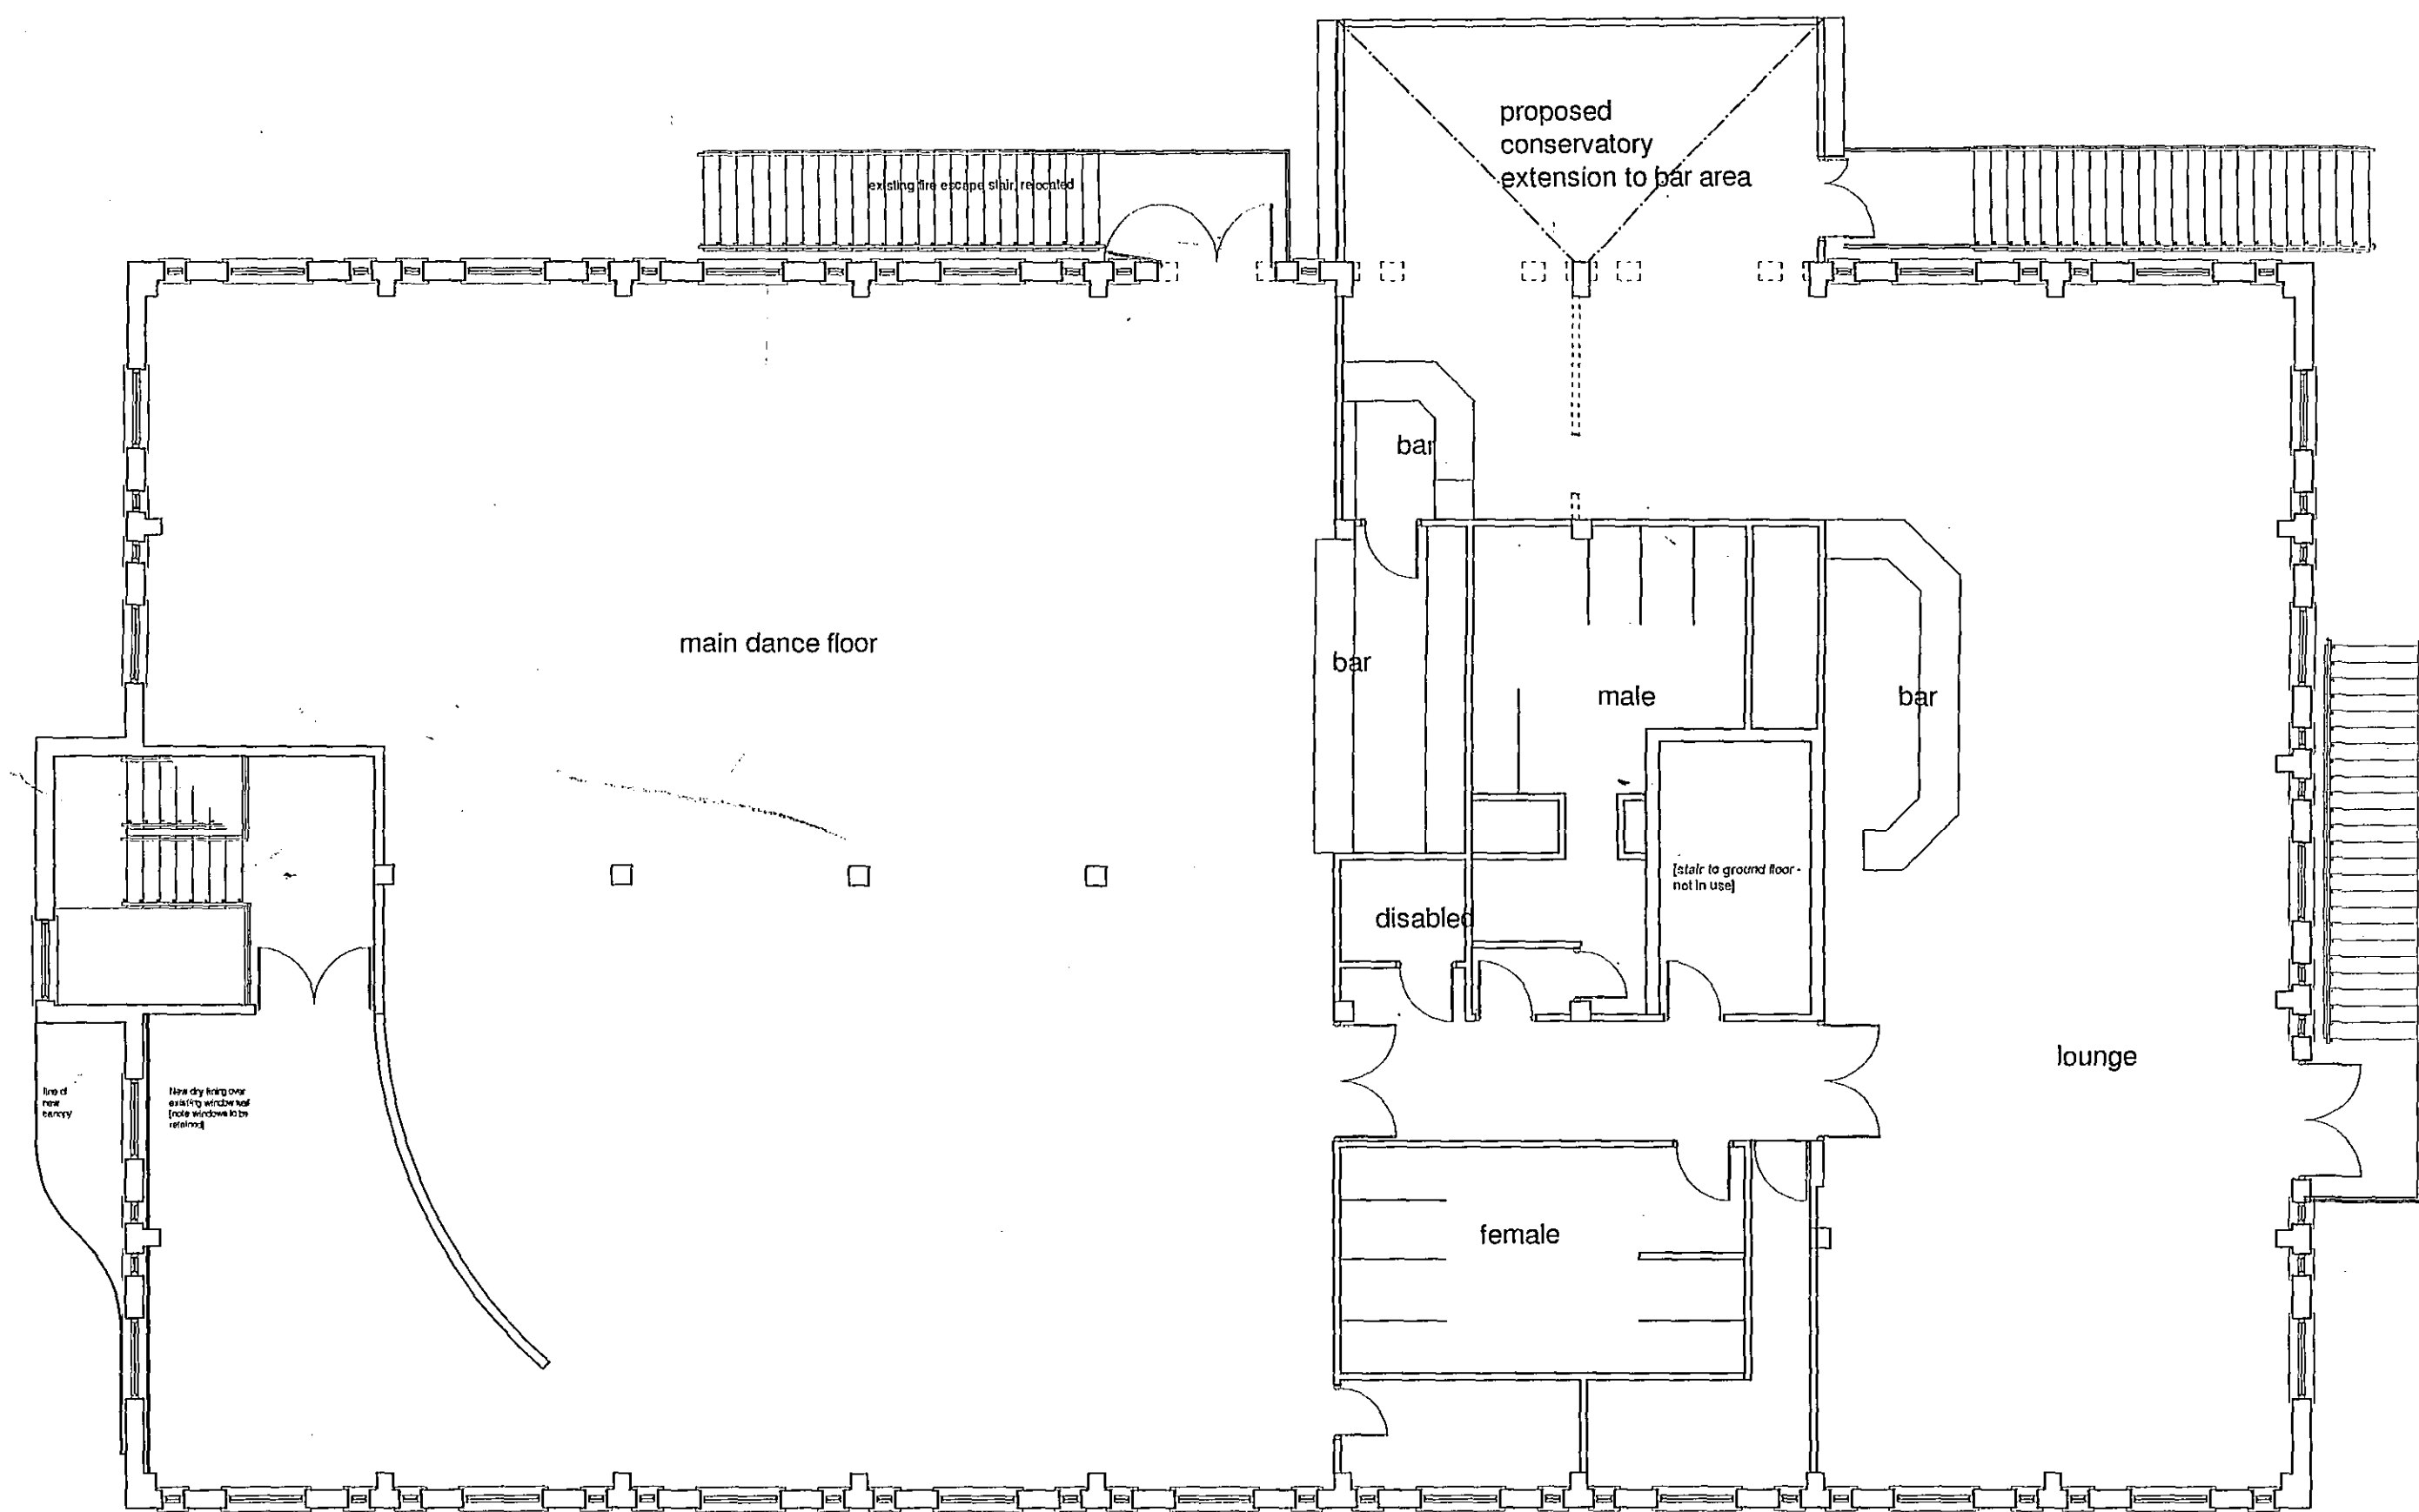

First Floor

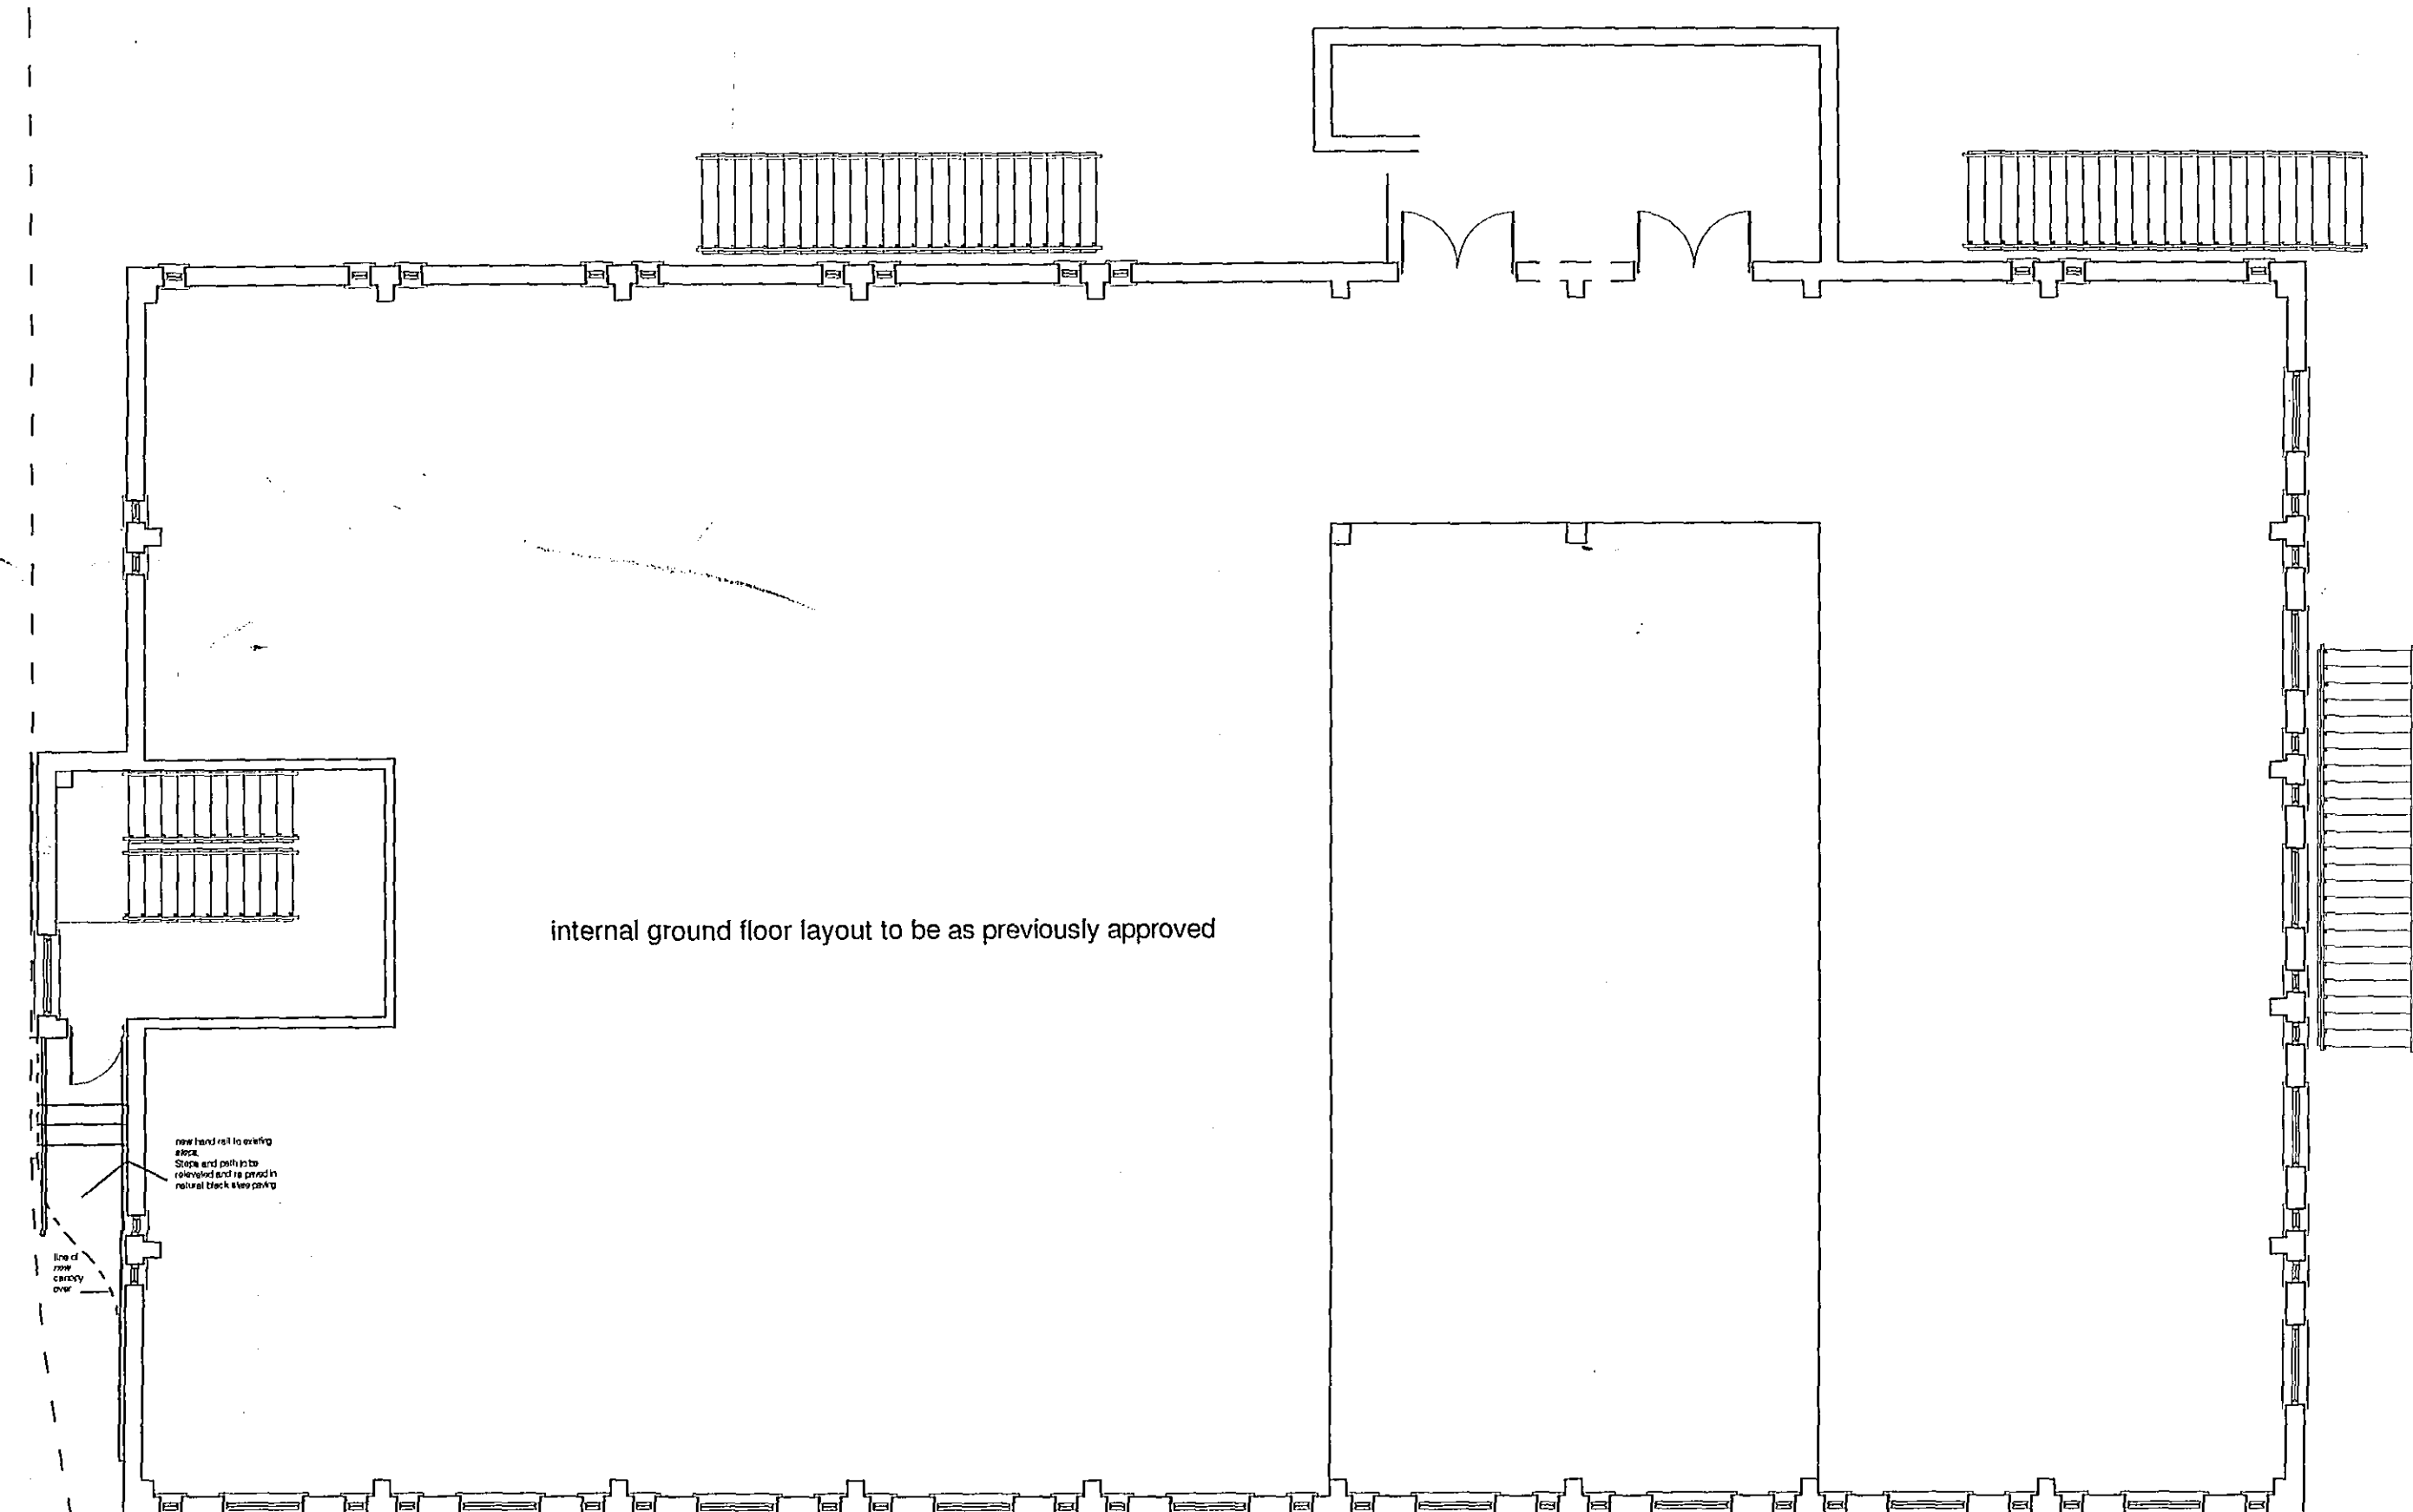

Ground Floor

ROBERT LOWE CHARTERED ARCHITECT
 1-2 NORTH END, SWINESHEAD
 BOSTON, LINCOLNSHIRE PE20 3LR
 Tel: 01205 821117 Fax: 01205 821139
 E-Mail: info@lowe-architects.com

AMENDED PLAN
 Ref: A1

SHDC
 Planning & Development
 2 6 MAY 2005
 Ref: onslas