




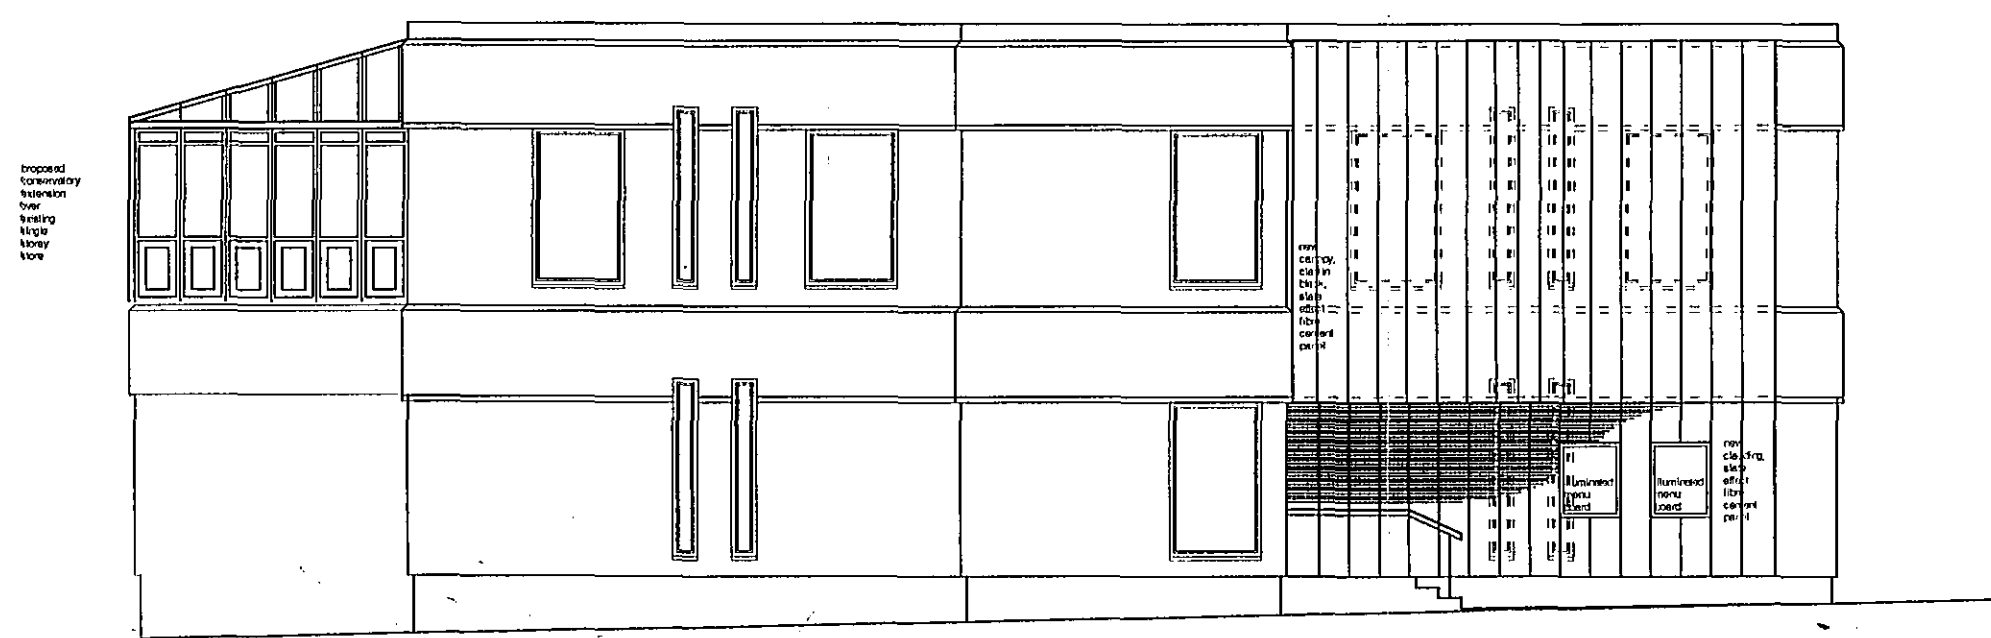


West

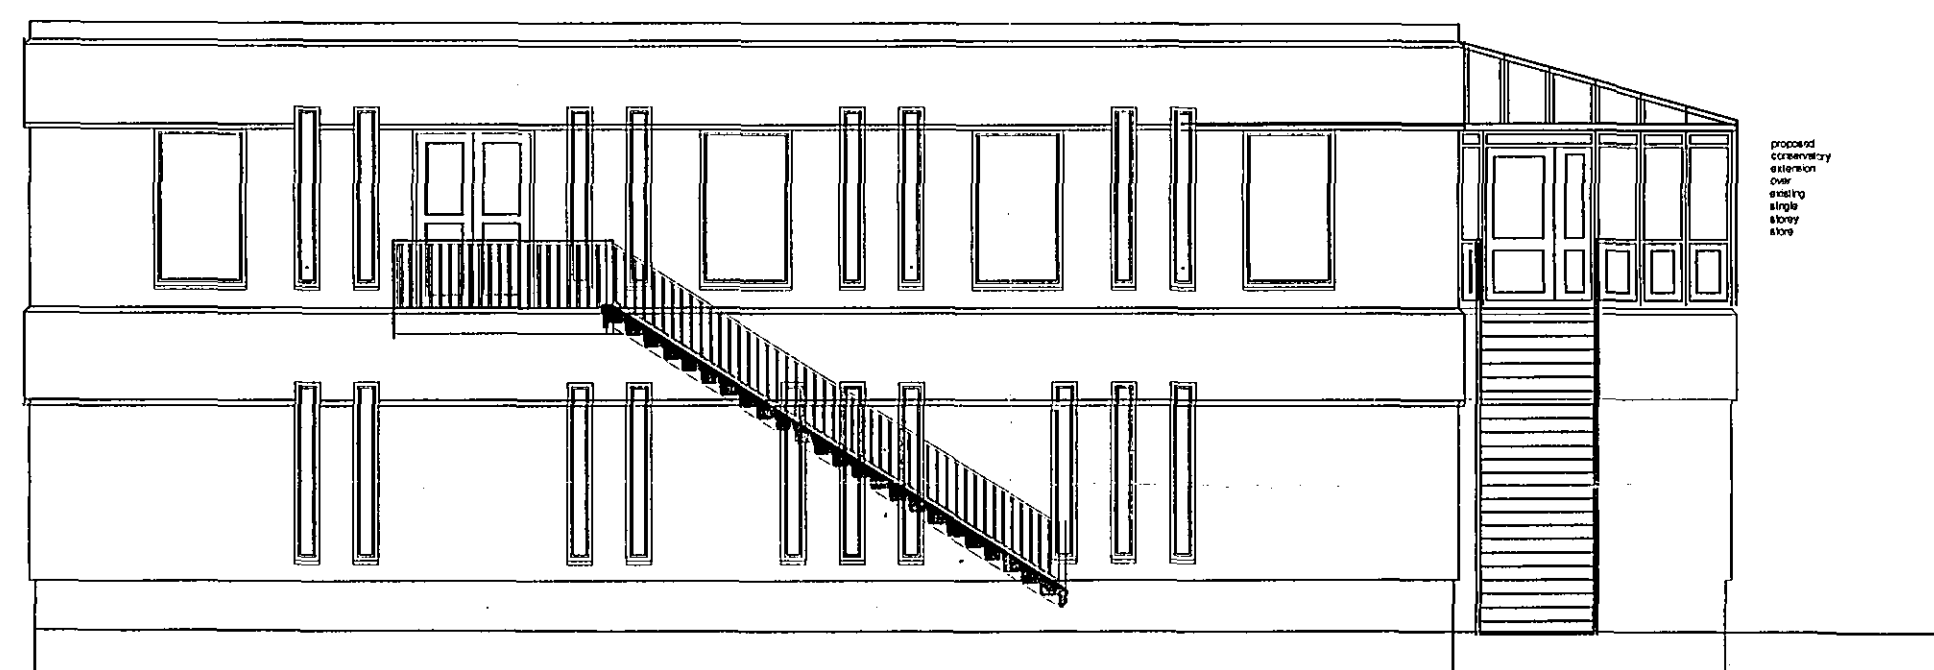

East

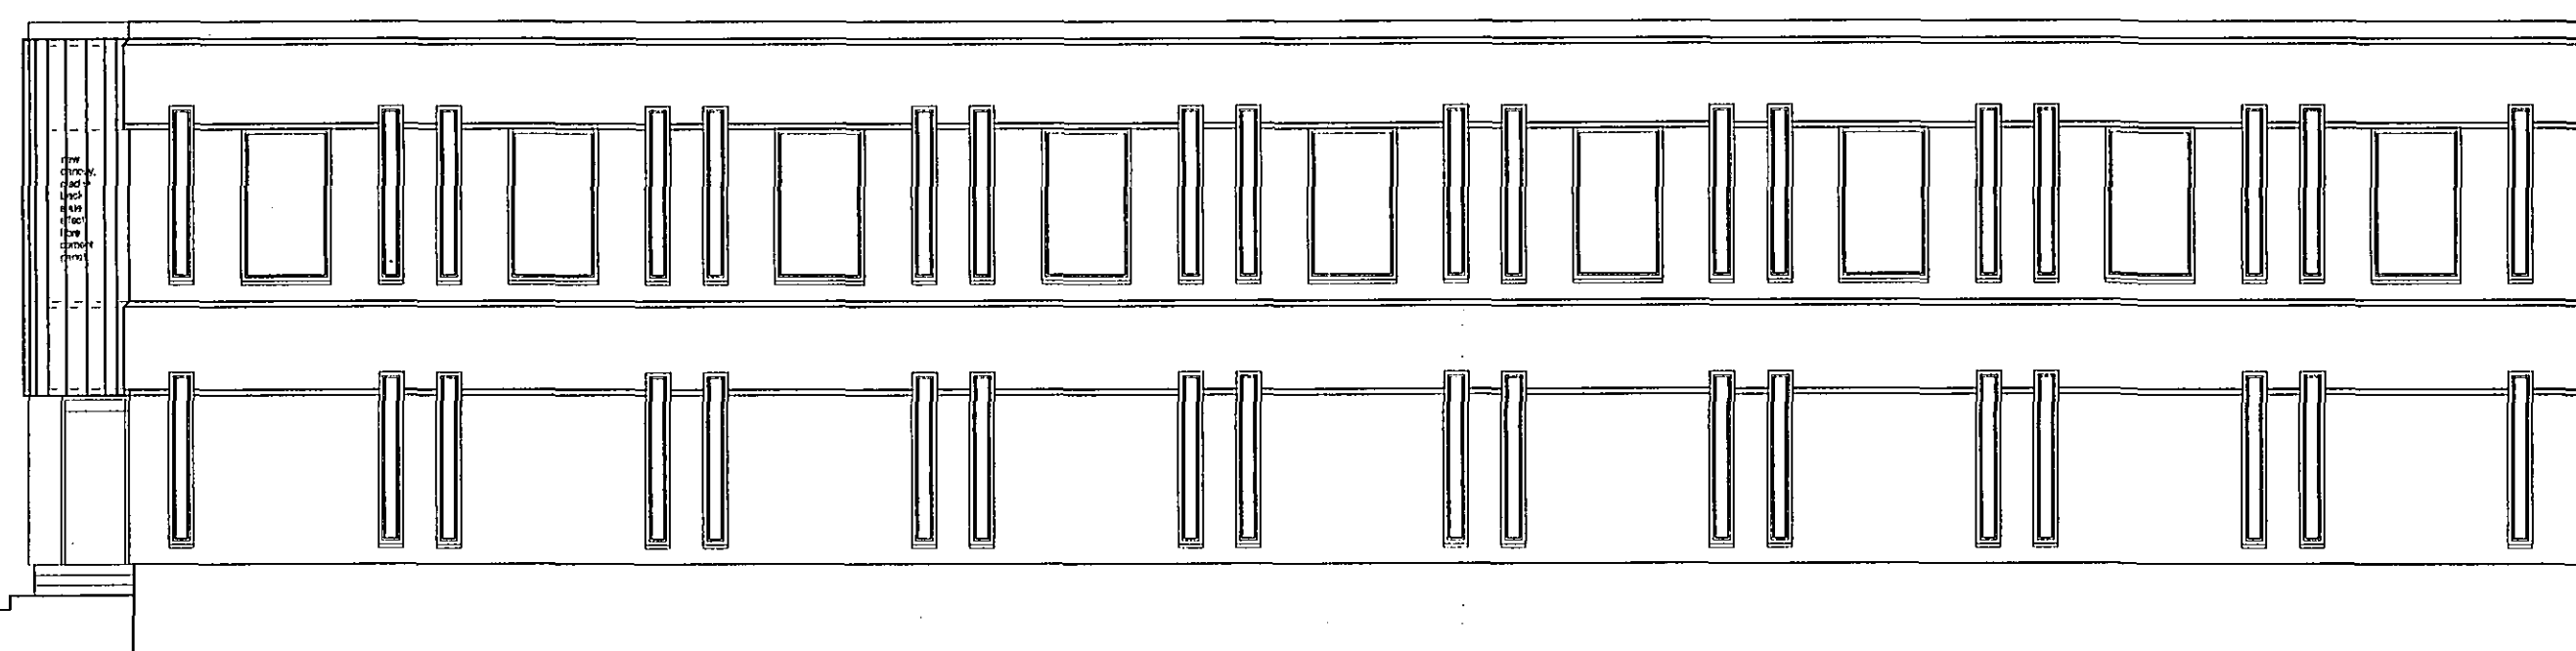

South

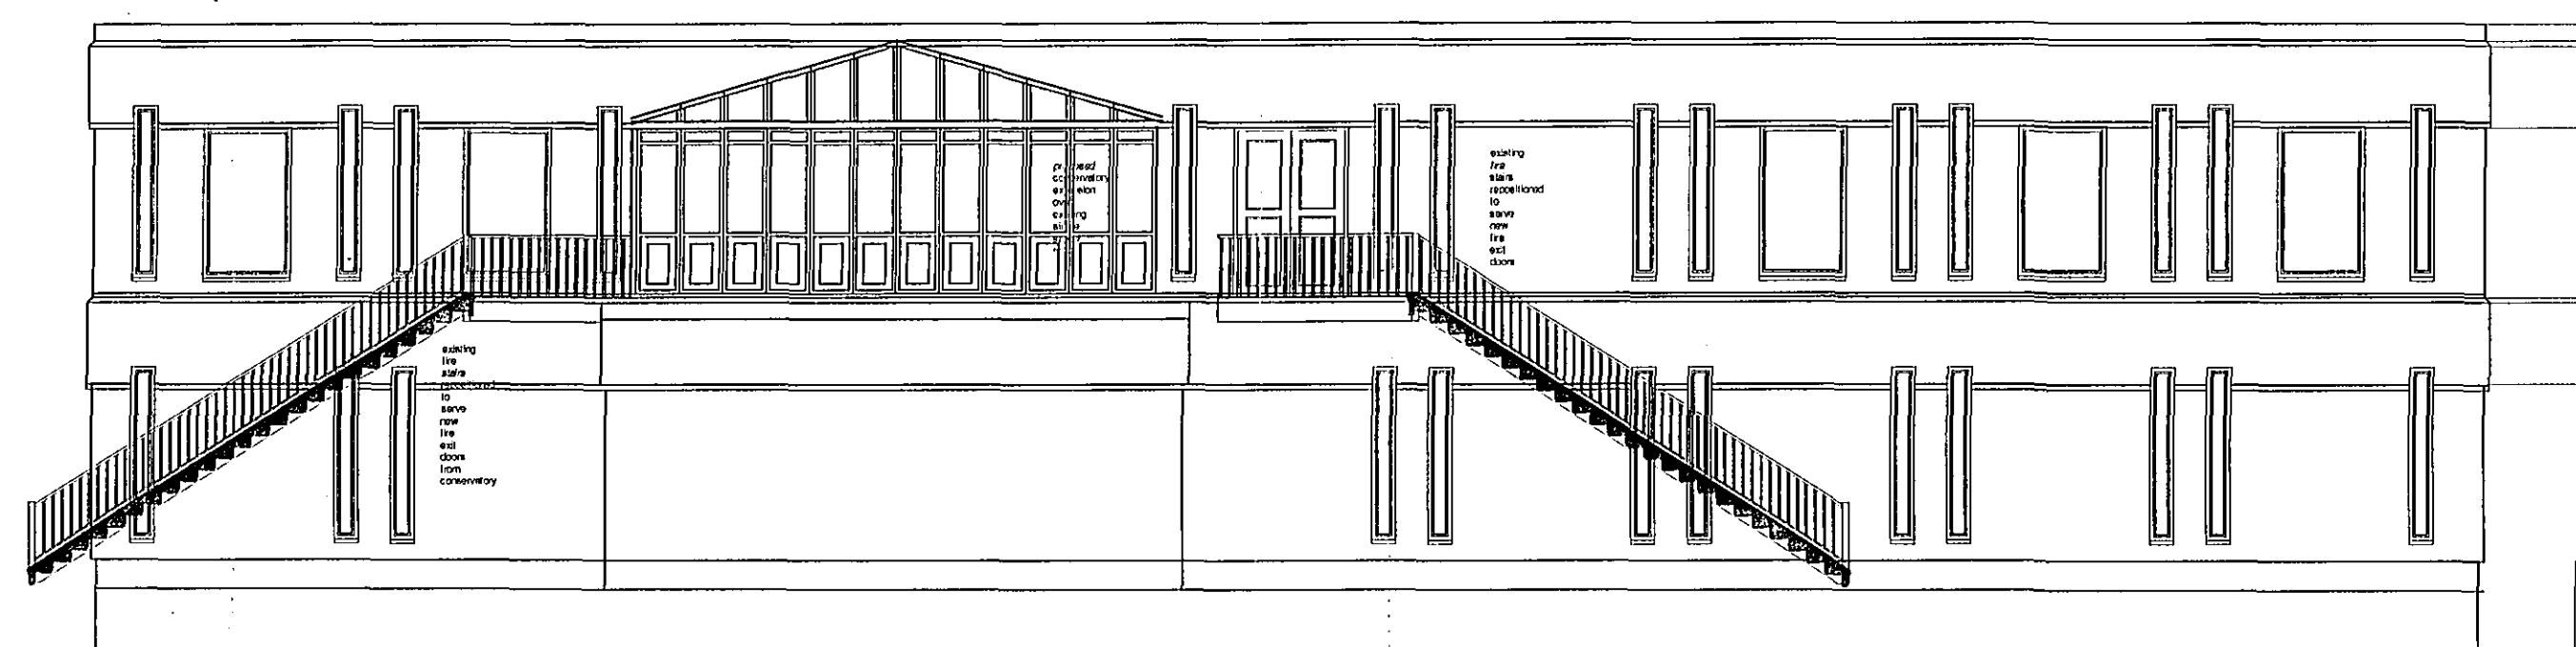

North

ROBERT LOWE CHARTERED ARCHITECT
1-2 NORTH END, SWINESHEAD
BOSTON, LINCOLNSHIRE PE20 3LR
Tel: 01205 821117 Fax: 01205 821139
E-Mail: info@lowe-architects.com

AMENDED PLAN
Ref. A1

SHBC
Planning & Development
26 MAY 2005
Ref: 075/05