


VISUAL SCALE 1:1250 @ a3

Site Location Plan

Drg No
2475 / 01

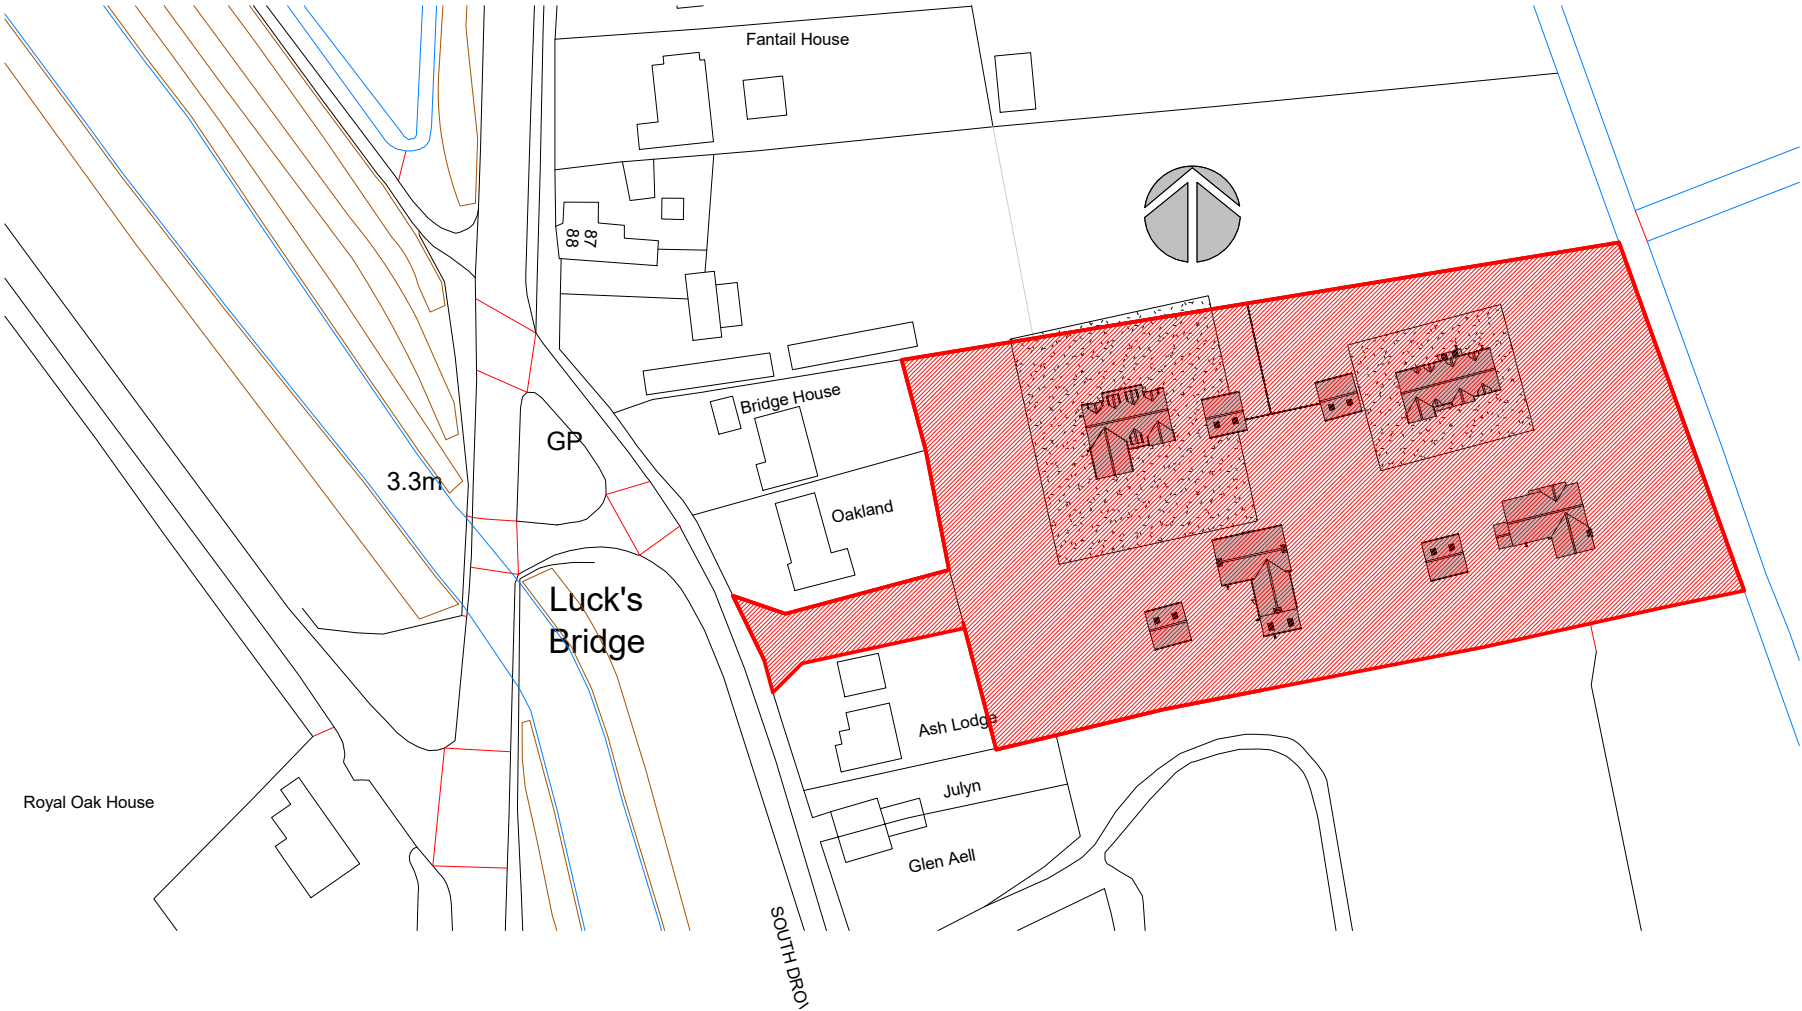

Lucks Bridge | Spalding Common