


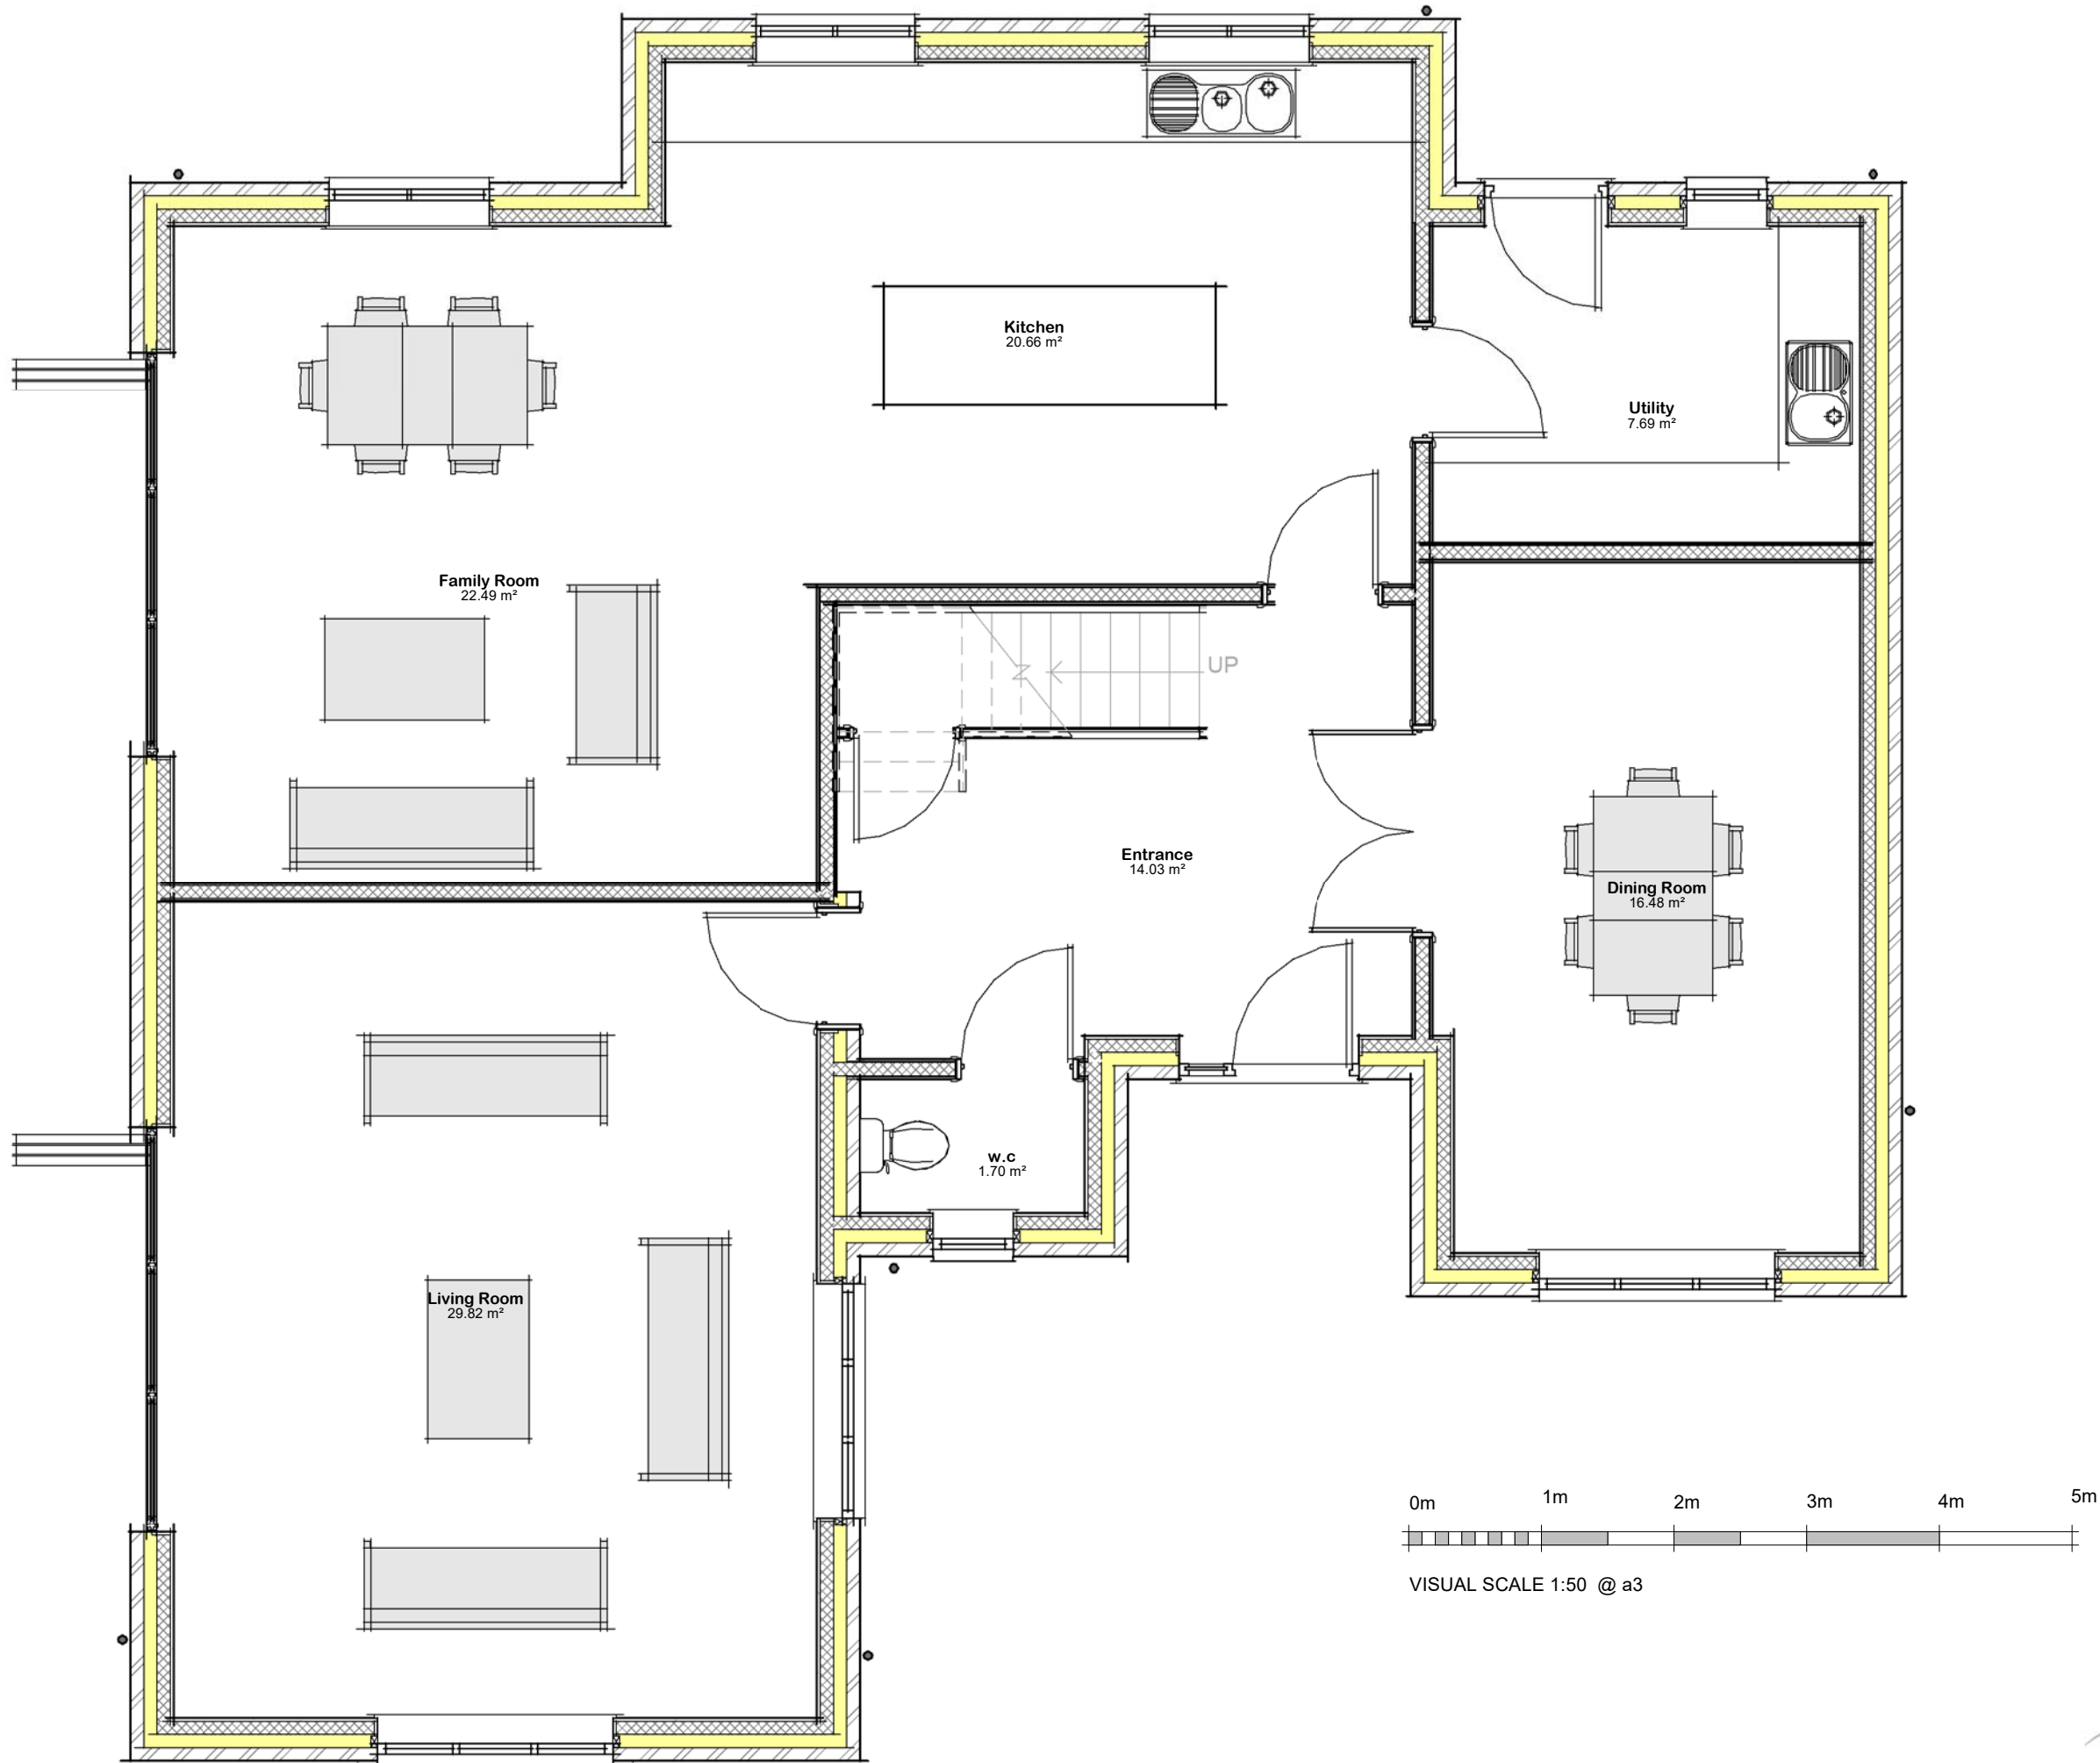

Plot 1 GF Layout

2475-PL1-02

Drg No



Lucks Bridge | Spalding Common